
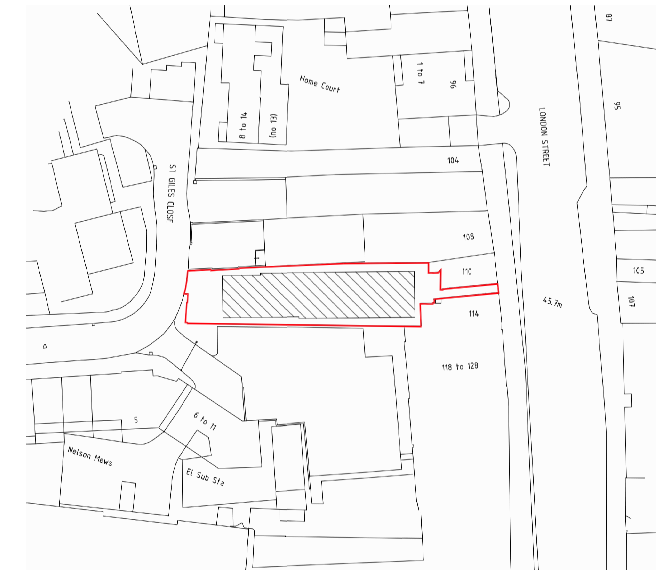


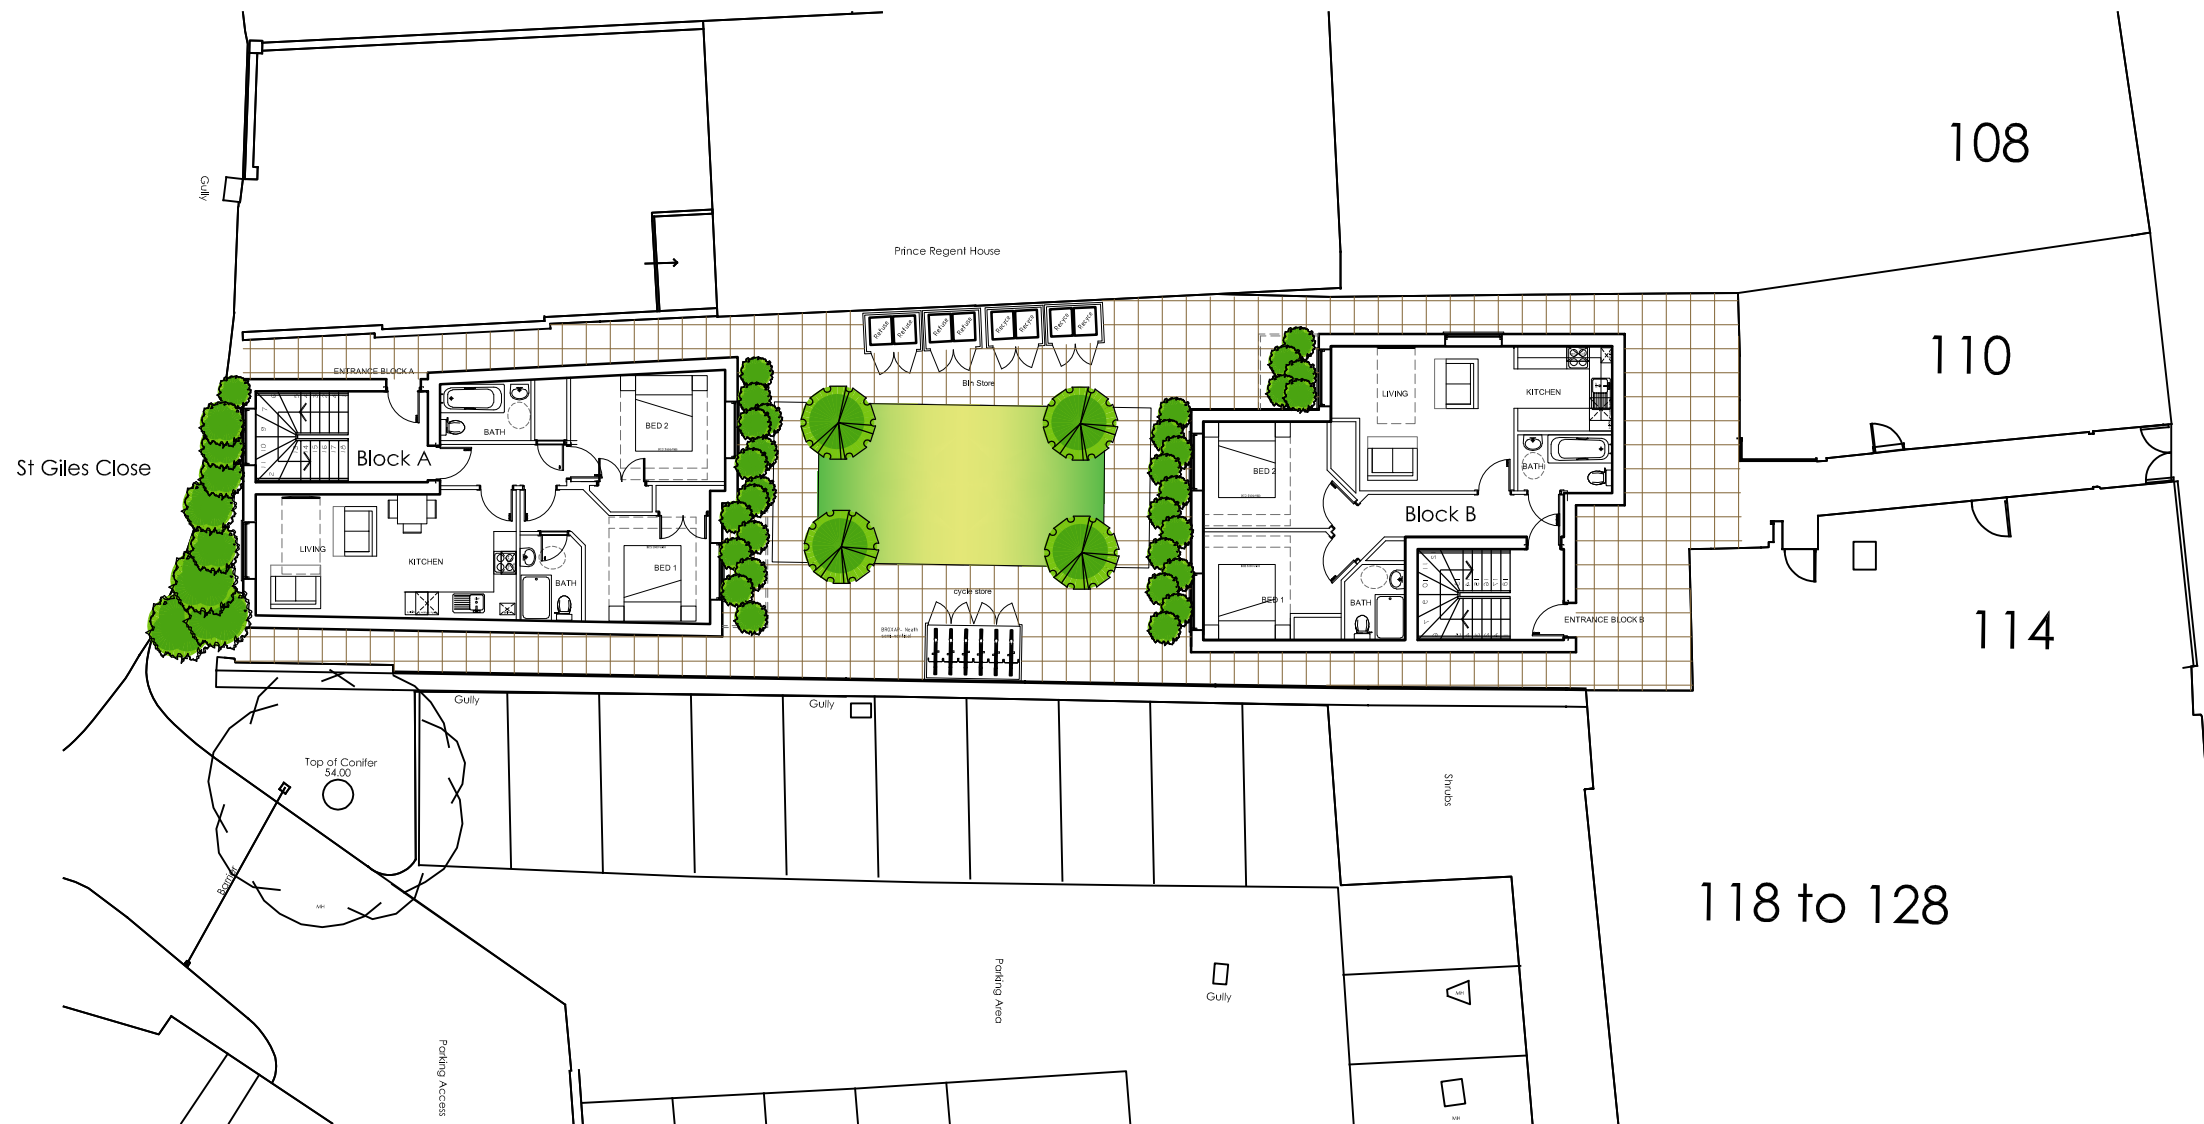

Location Plan 1:1250

Do not Scale. Use figured dimensions only. Subject to site survey and all necessary consents. All dimensions to be checked by user and any discrepancies, errors or omissions to be reported to the Architect before work commences. This drawing is to be read in conjunction with all other relevant materials.

- 07 888 658 416
- plan@dezine4u.co.uk
- Client:
- Project:
- 112 London Street
Reading
- Drawing:
- Site Plan
- Job No: 1708-LLR
- Scale: 1:200
- Date: Aug 17

Dwg No:
PL-01