
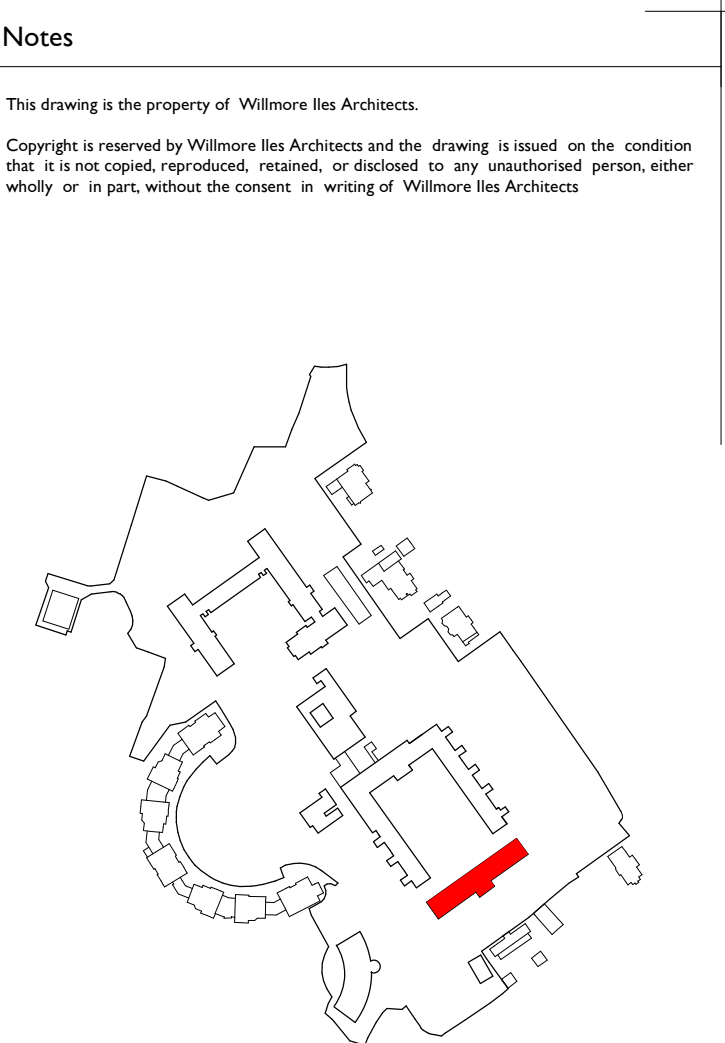


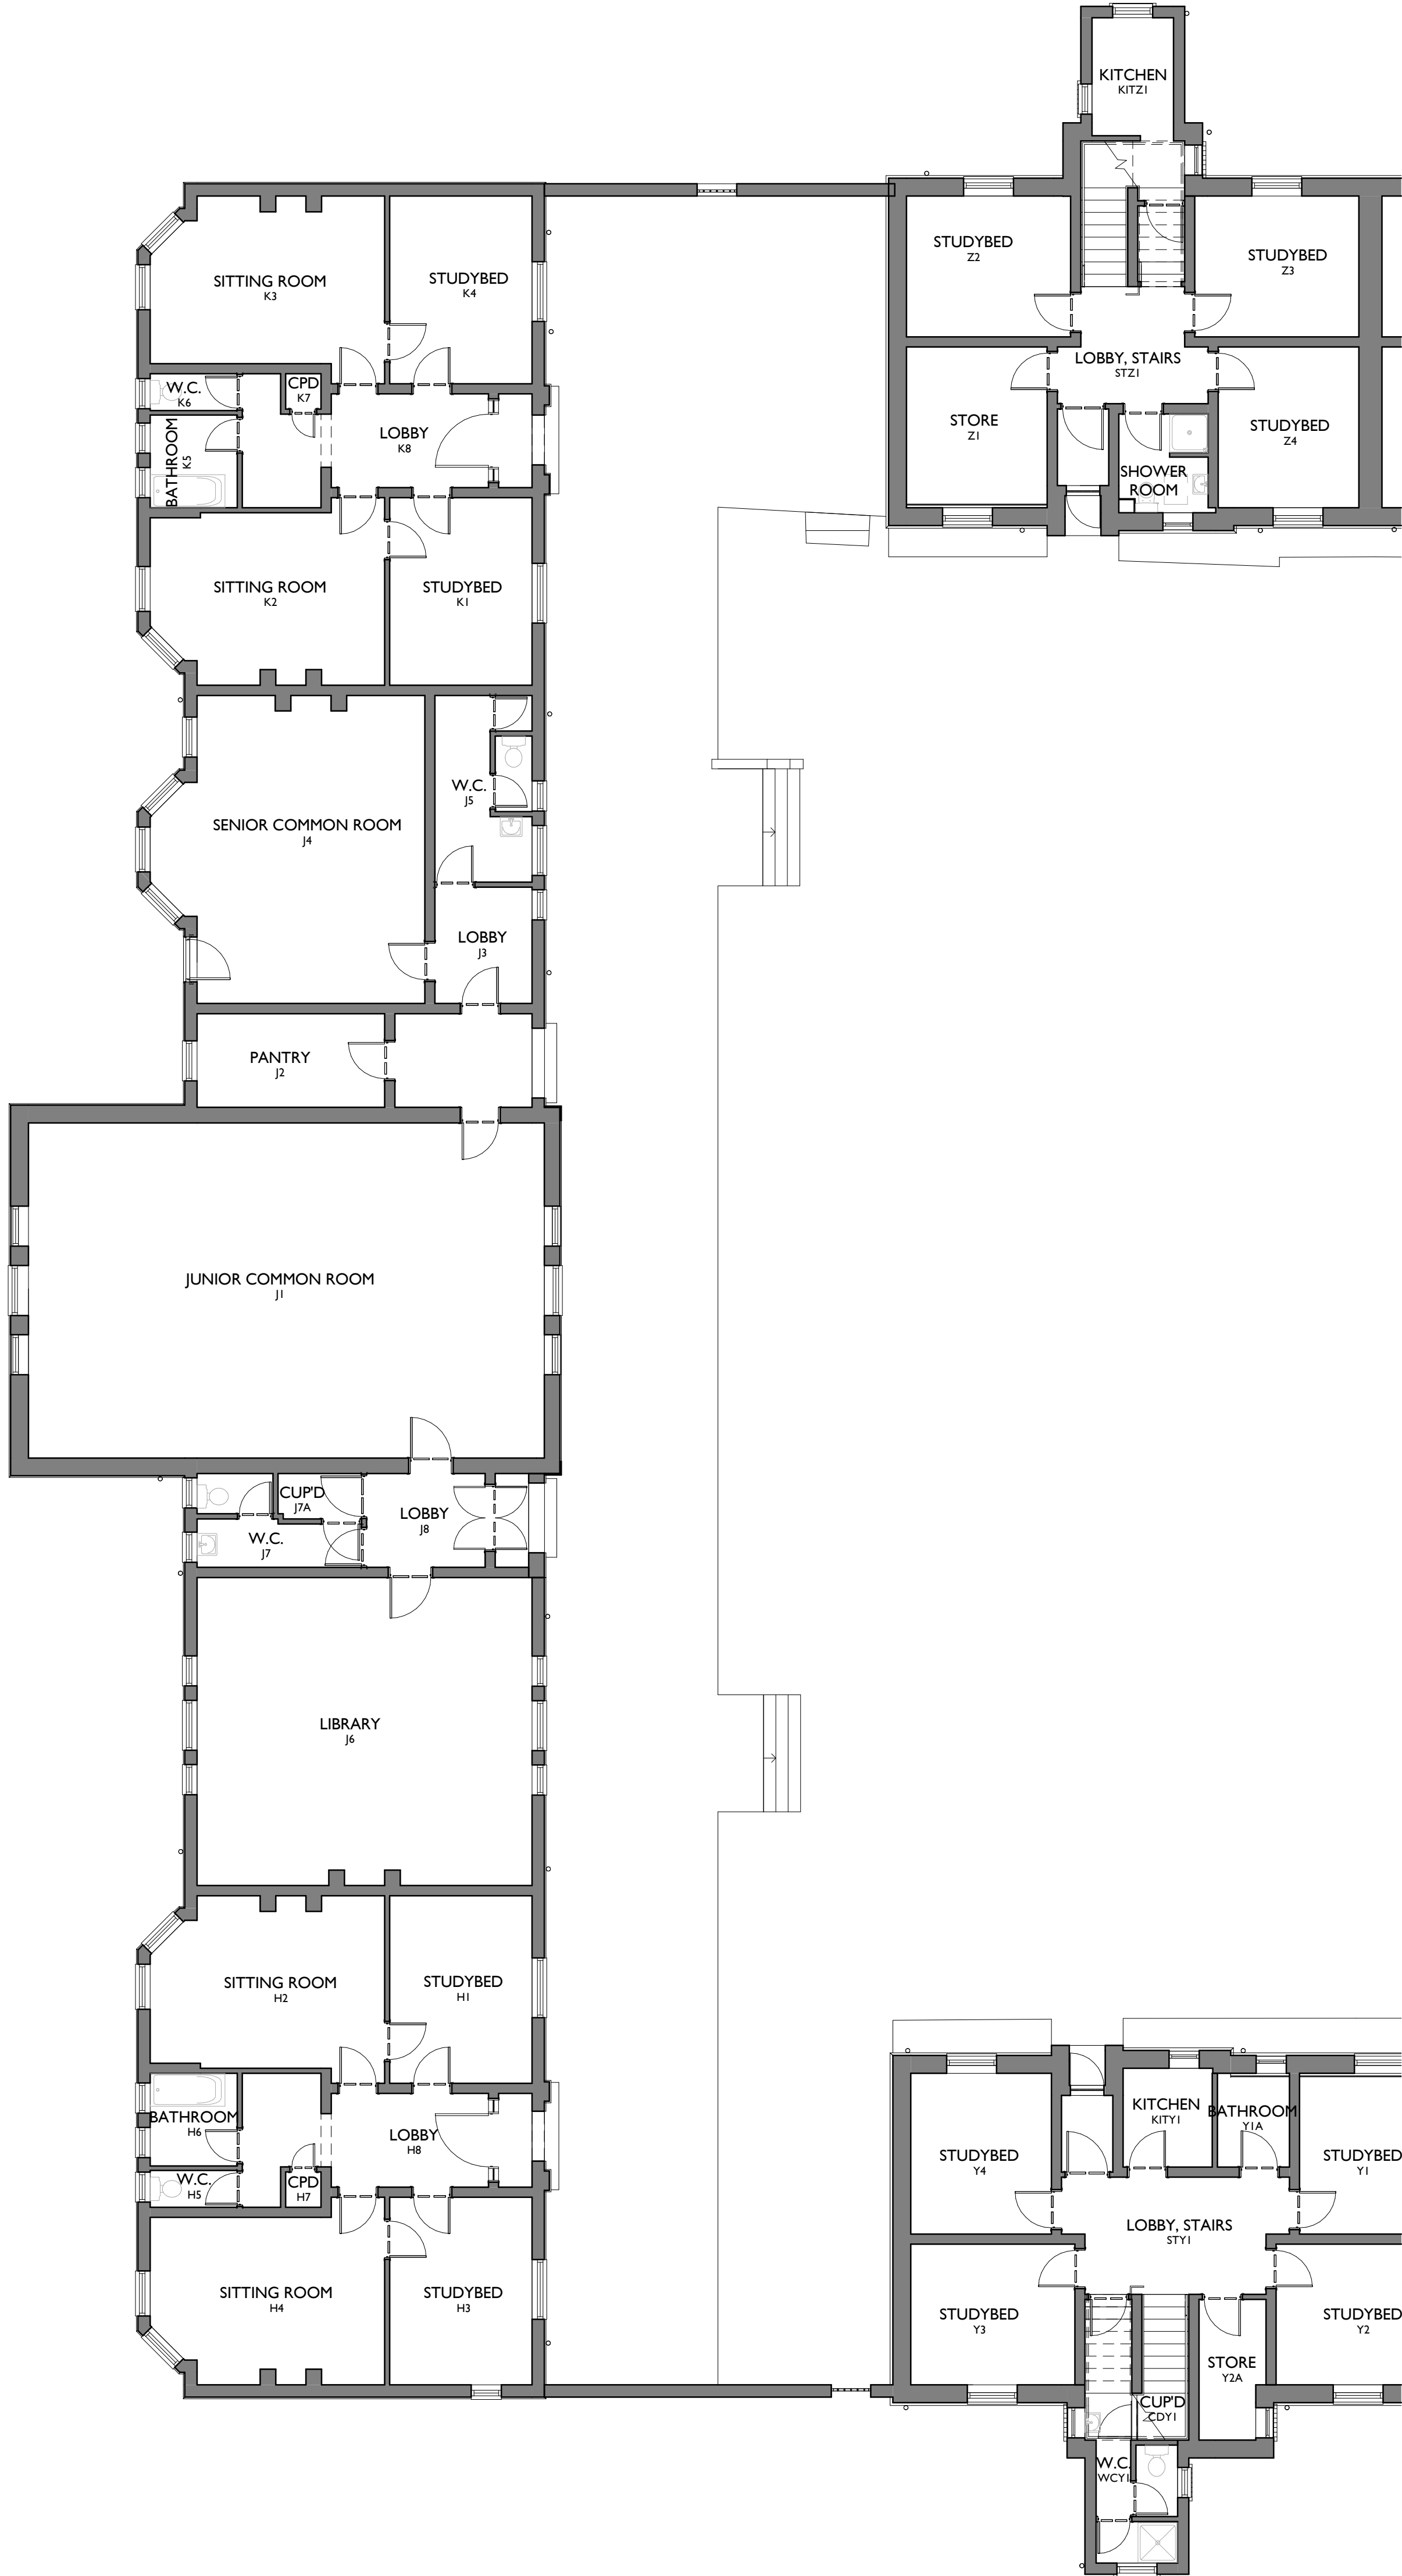

|           |      |      |      |     |  |
|-----------|------|------|------|-----|--|
|           |      |      |      |     |  |
| Amendment | Drwn | Chkd | Date | Rev |  |

willmore iles architects

267 Horwell Road - Horwells - Bristol - BS8 4SF - Tel: 0117 9450962  
www.willmoreiles.com

Drawing Status      **PLANNING**

Client  
**UNIVERSITY PARTNERSHIPS PROGRAMME**

Job Title  
**ST PATRICKS HALL  
UNIVERSITY OF READING**

Drawing Title  
**EXISTING PLANS - SETS  
GROUND FLOOR PLAN**

|                  |                                         |             |               |                |
|------------------|-----------------------------------------|-------------|---------------|----------------|
| Scale<br>1 : 100 | Size<br>A1                              | Drawn<br>WA | Checked<br>RT | Date<br>NOV 17 |
| Job No<br>0616   | Drawing No<br>StP-WIA-00-GF-DR-A-130100 |             |               | Rev            |

