
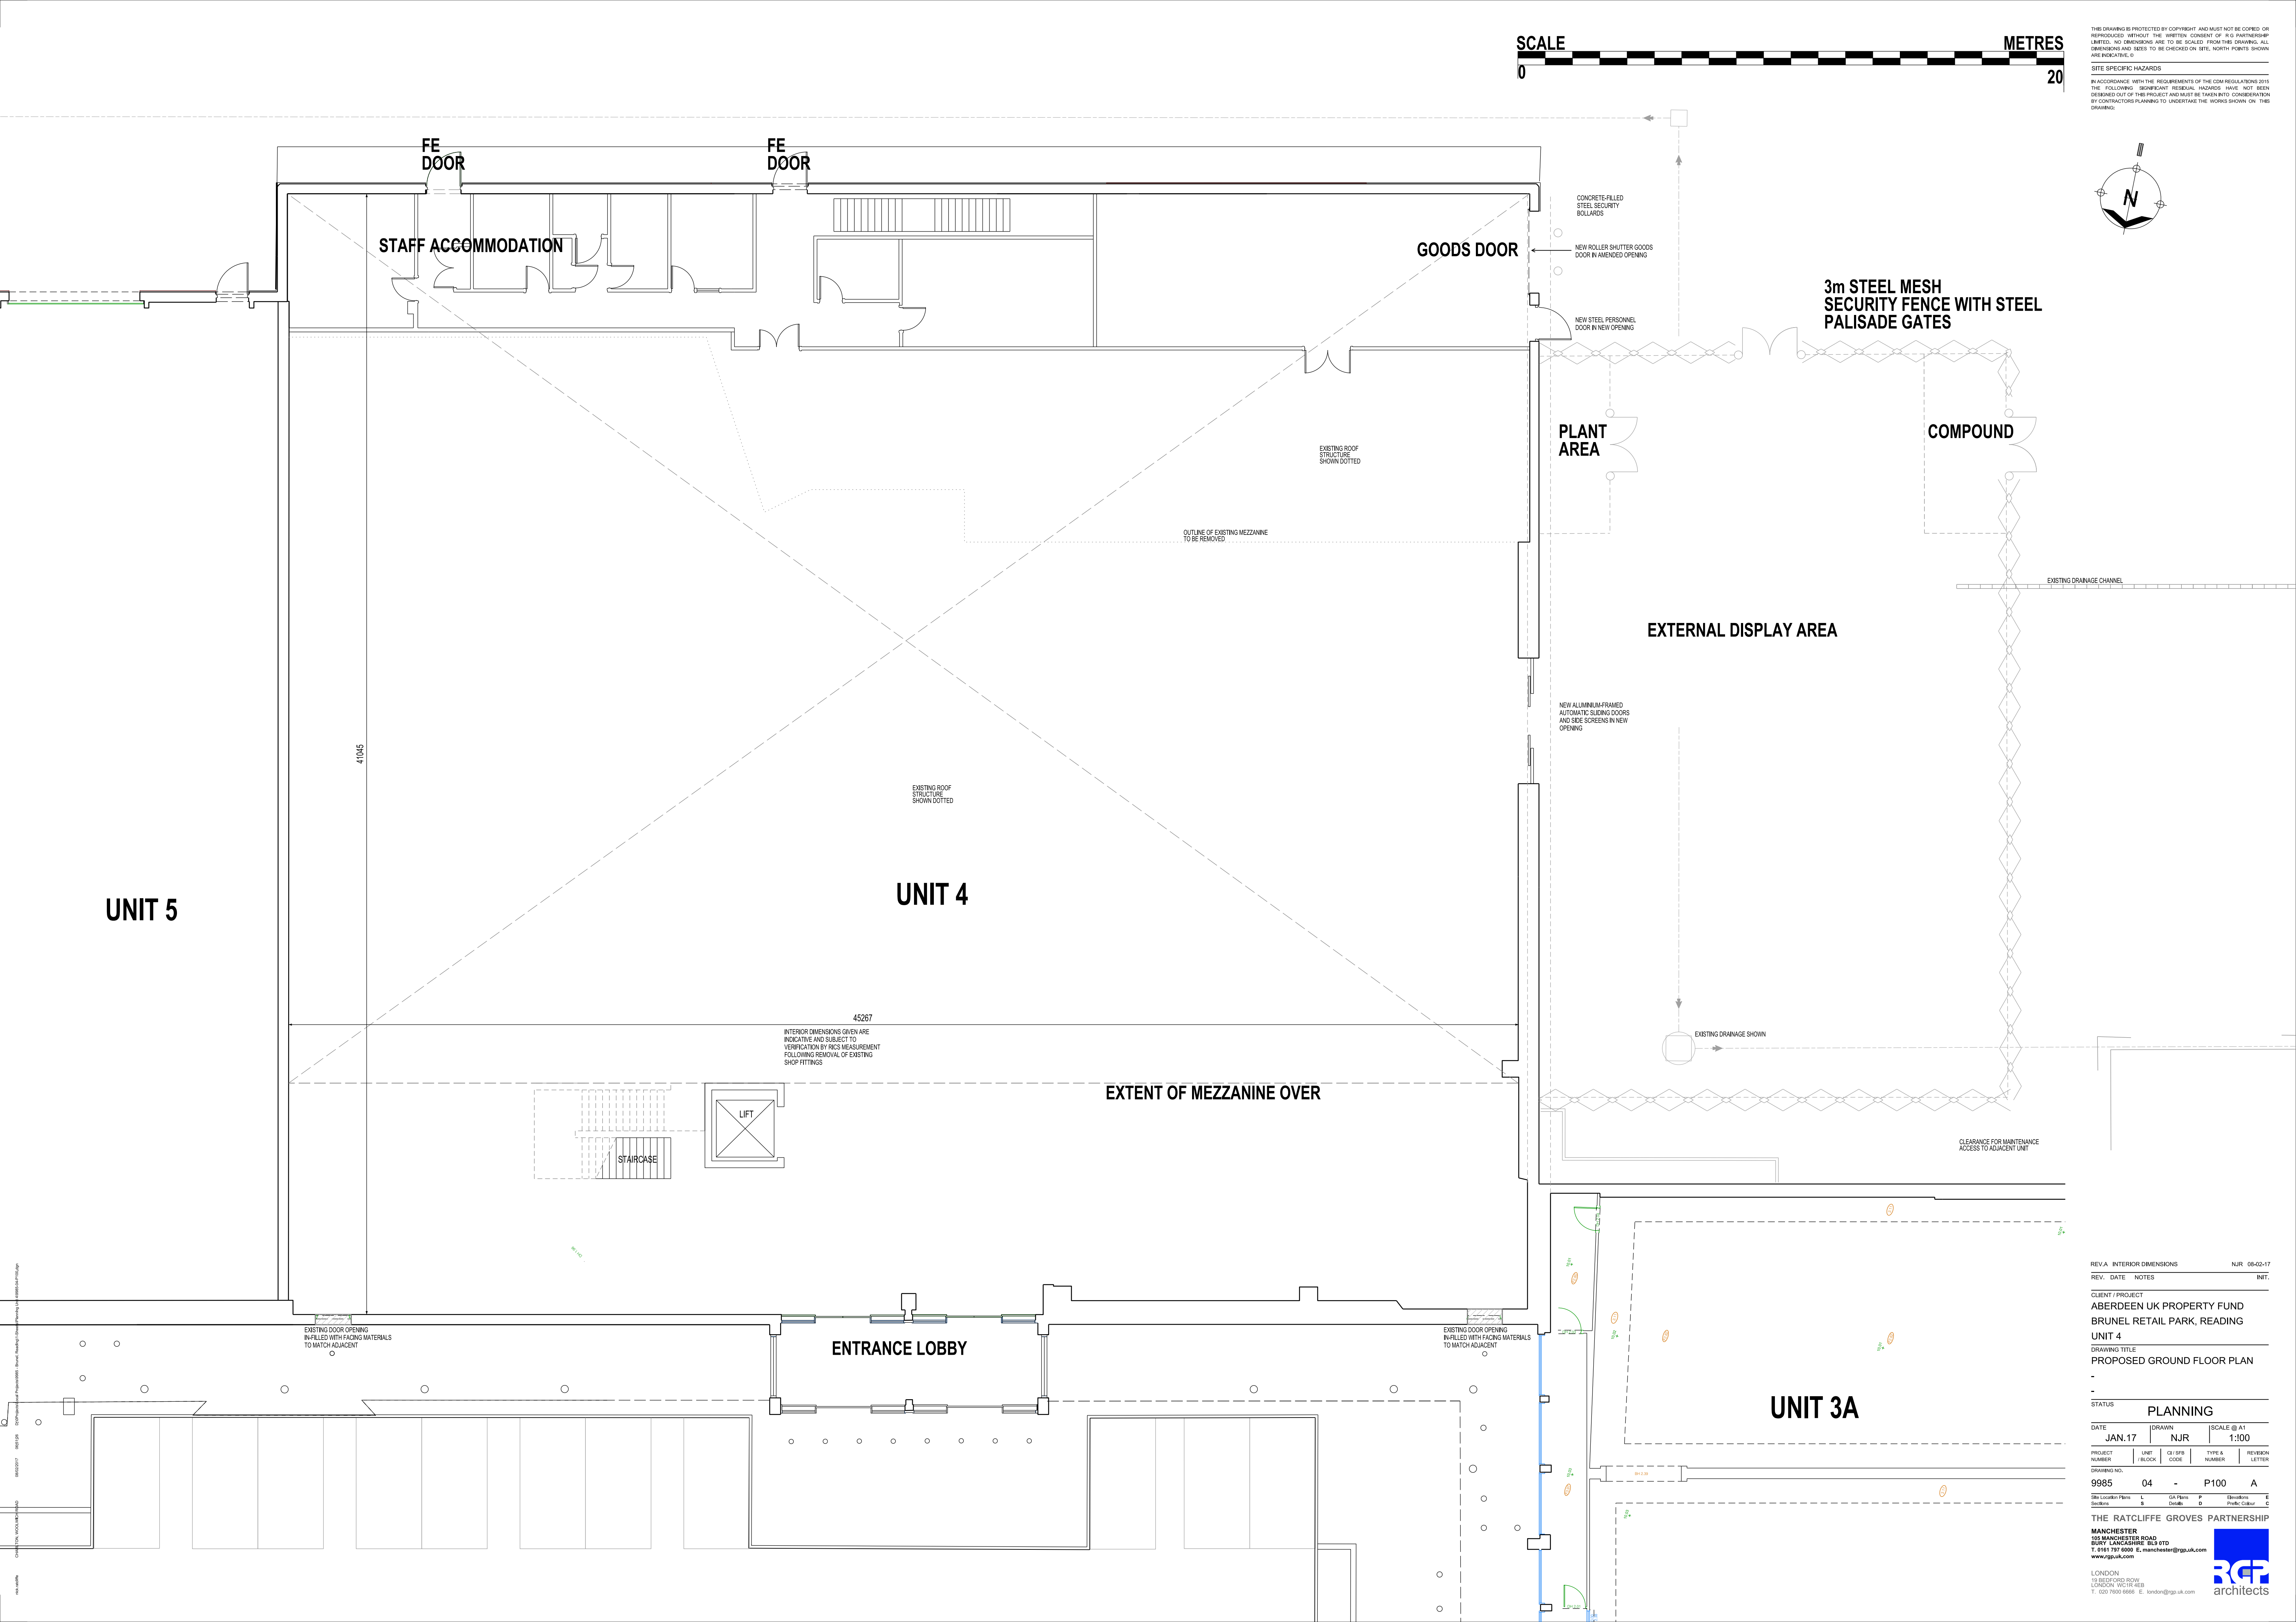


THIS DRAWING IS PROTECTED BY COPYRIGHT AND MUST NOT BE COPIED OR REPRODUCED WITHOUT THE WRITTEN CONSENT OF RSG PARTNERSHIP LIMITED. NO DIMENSIONS ARE TO BE SCALED FROM THIS DRAWING. ALL DIMENSIONS AND NOTES TO BE CHECKED ON SITE. NORTH POINTS SHOWN ARE INDICATIVE. ©

SITE SPECIFIC HAZARDS

IN ACCORDANCE WITH THE REQUIREMENTS OF THE COM REGULATIONS 2015 THE FOLLOWING SIGNIFICANT RESIDUAL HAZARDS HAVE NOT BEEN DESIGNED OUT OF THIS PROJECT AND MUST BE TAKEN INTO CONSIDERATION BY CONTRACTORS PLANNING TO UNDERTAKE THE WORKS SHOWN ON THIS DRAWING.

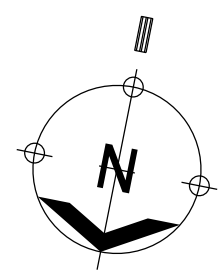

REV. A INTERIOR DIMENSIONS		NJR 08-02-17	
REV.	DATE	NOTES	INT.
CLIENT / PROJECT			
ABERDEEN UK PROPERTY FUND			
BRUNEL RETAIL PARK, READING			
UNIT 4			
DRAWING TITLE			
PROPOSED GROUND FLOOR PLAN			
-			
-			
STATUS			
PLANNING			
DATE	JAN.17	DRAWN	NJR
SCALE @ A1		1:100	
PROJECT NUMBER	UNIT	CI / SPS CODE	TYPE A NUMBER
REVISION NUMBER	LETTER		
DRAWING NO.			
9985	04	-	P100 A
Site Location Plans	L	GA Plans	P
Sections	S	Details	D
Exteriors	E	Protec Colour	C
THE RATCLIFFE GROVES PARTNERSHIP			
MANCHESTER			
100 MANCHESTER ROAD			
BURY LANCASHIRE BL9 6TD			
T. 0161 737 6000 E. manchester@rsg.co.uk			
www.rsg.co.uk			
LONDON			
15 BEDFORD ROW			
LONDON WC1R 4EJ			
T. 020 7600 6666 E. london@rsg.co.uk			
architects			