


Leighton Park School

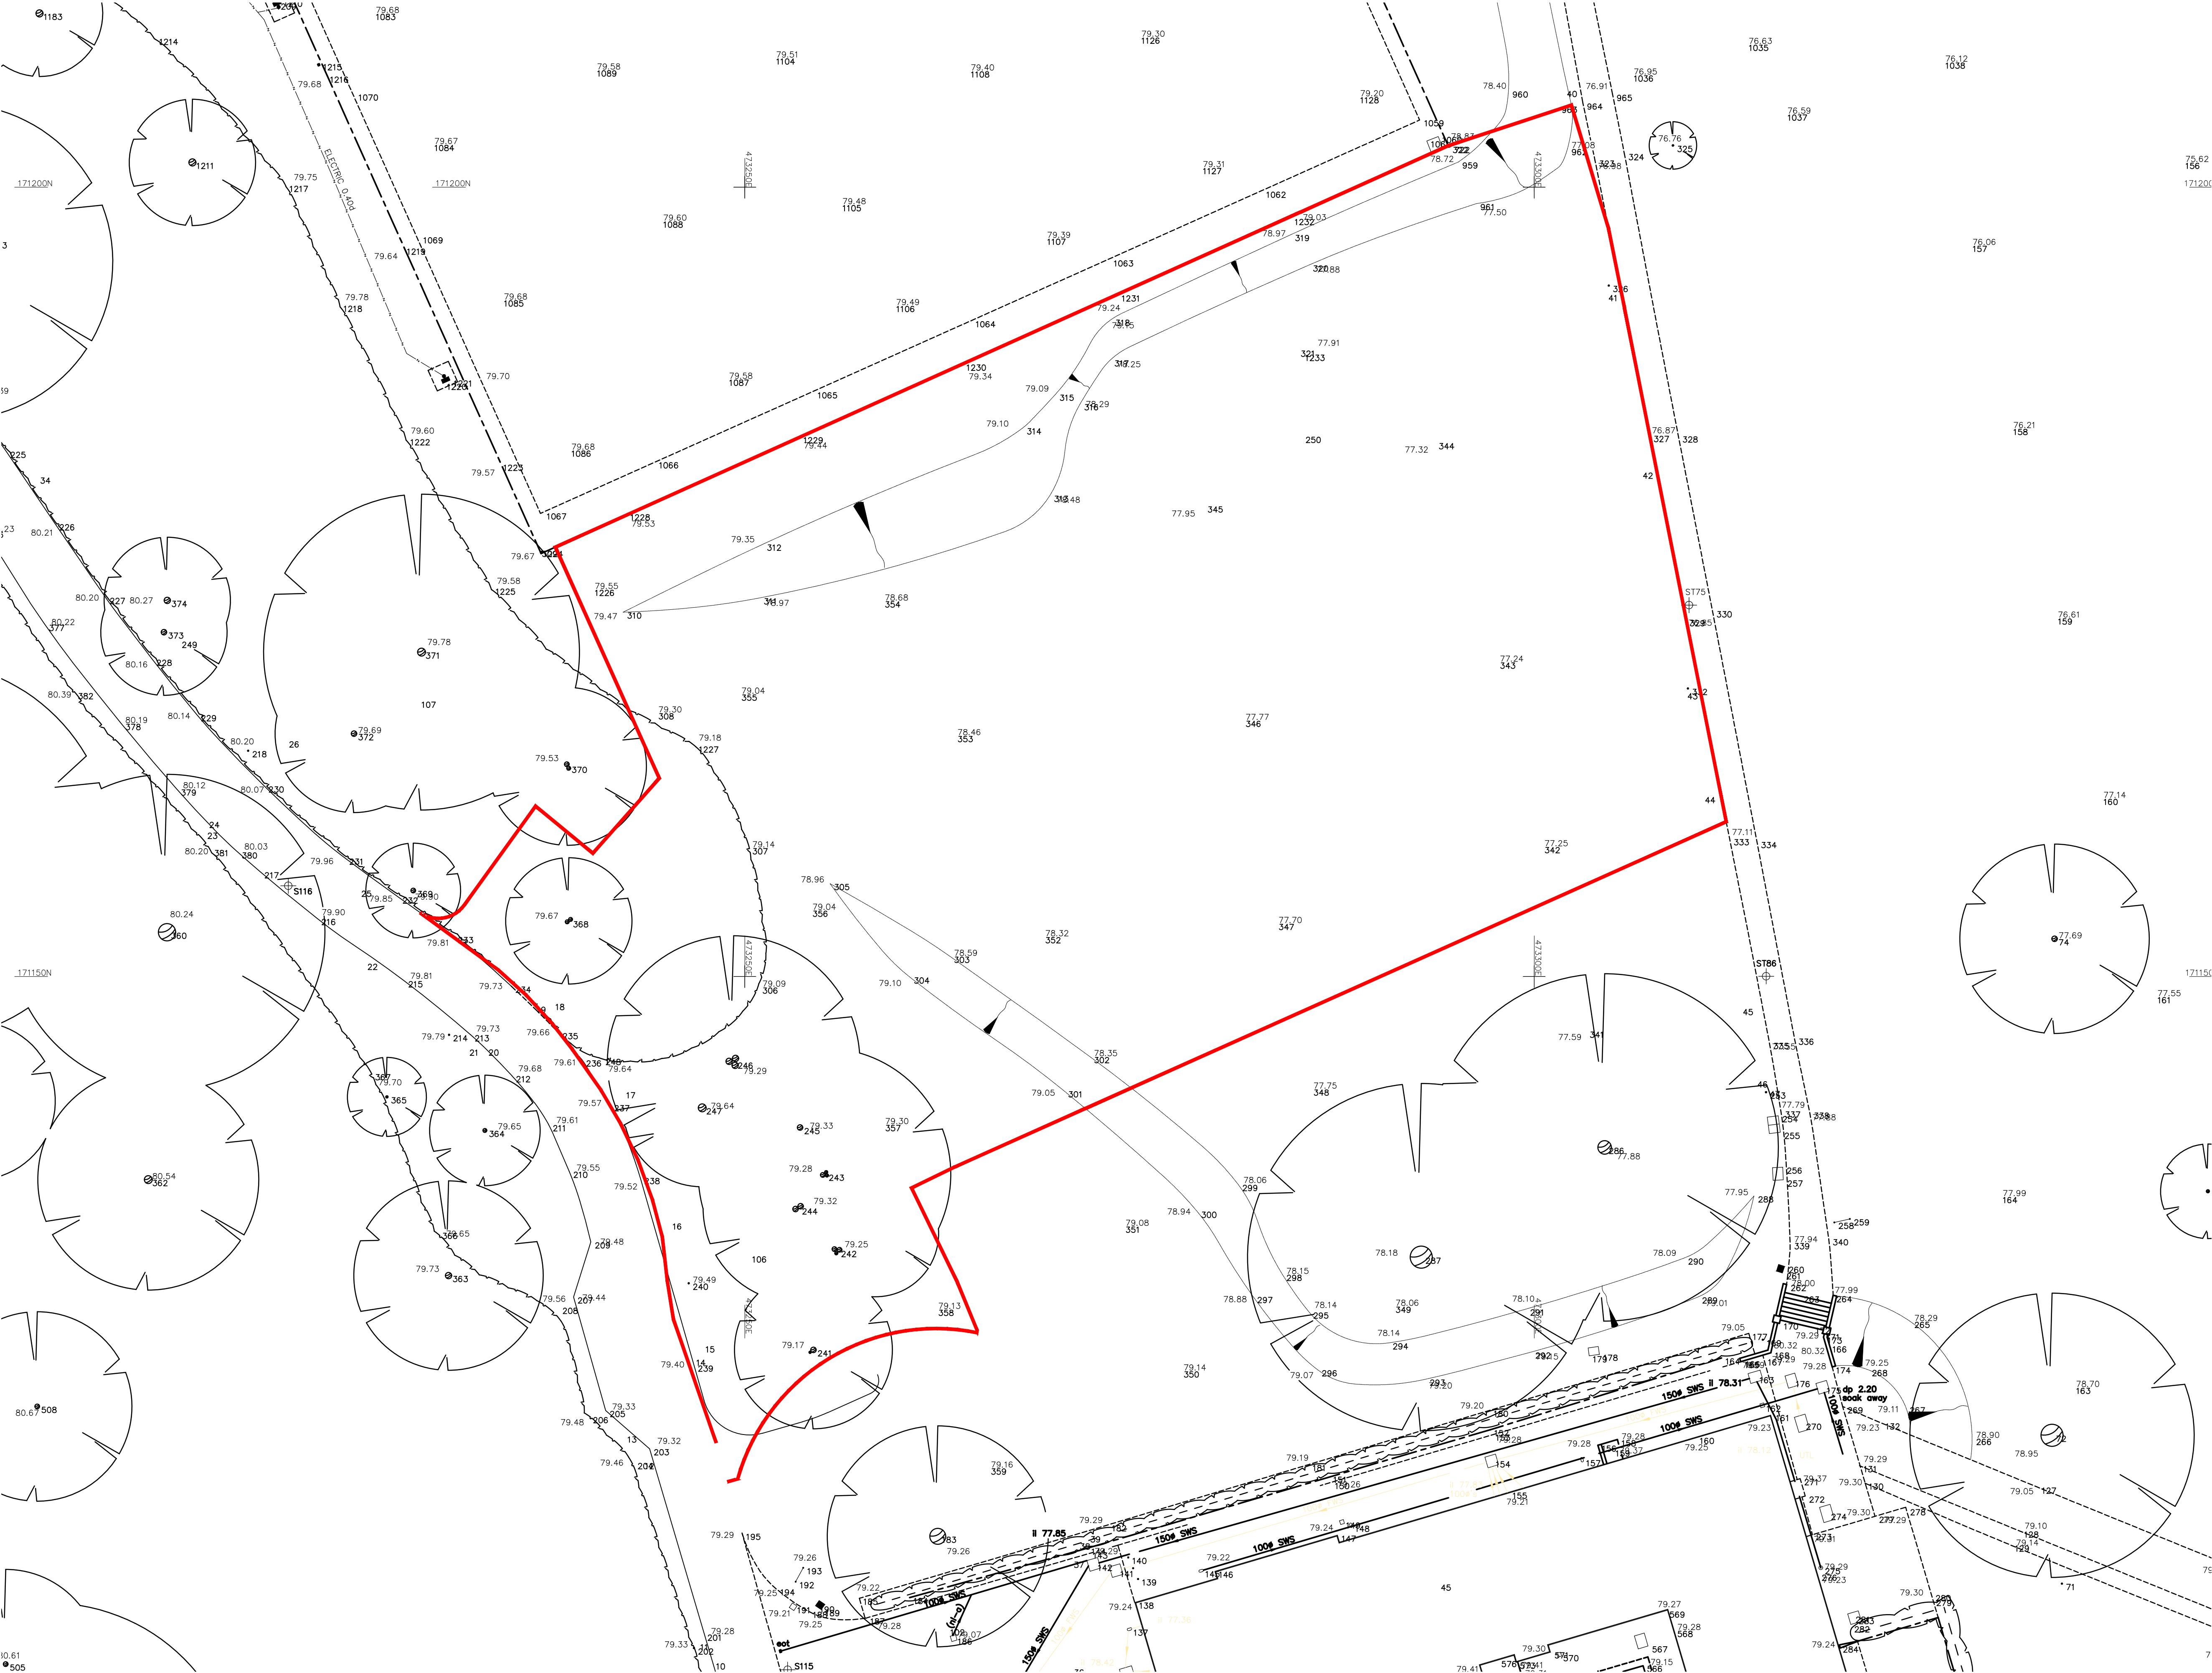

Proposed New Sports Facility

NOTES:

Do Not Scale.


Report all discrepancies, errors and omissions.

Verify all dimensions on site before commencing any work on site or preparing shop drawings.

All materials, components and workmanship are to comply with the relevant British Standards, Codes of Practice, and appropriate manufacturers recommendations that from time to time shall apply.

For all specialist work, see relevant drawings.

This drawing and design are copyright of Clague LLP
Registration number OC335948.

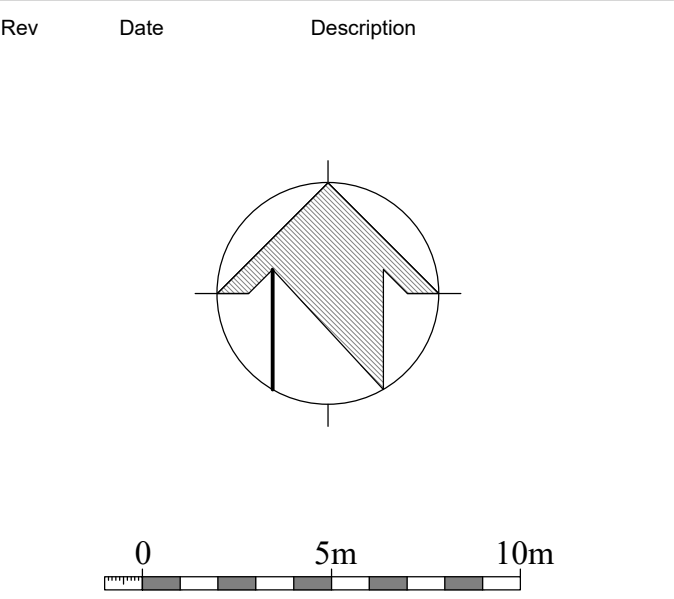

BALL HALL LIMITED
Ball Hall

Project Title

Proposed New Sports Hall
Leighton Park School
Shinfield Road
Reading
RG2 7ED

Drawing Description

Existing Site Plan

Scale	1:200 @ A1	Drawn by	LB
Date	March 2018	Checked by	

CLAGUE ARCHITECTS

62 Burgate, Canterbury Kent CT1 2BH	01227 762060
1 Kinsbourne Court, Luton Road, Harpenden, Hertfordshire AL5 3BL	01582 765102
4th Floor, 99 Charterhouse Street London EC1M 6HR	0203 597 6112

CANTERBURY	LONDON	HARPENDEN
------------	--------	-----------

Drawing Number	Revision
23527A / 02	