




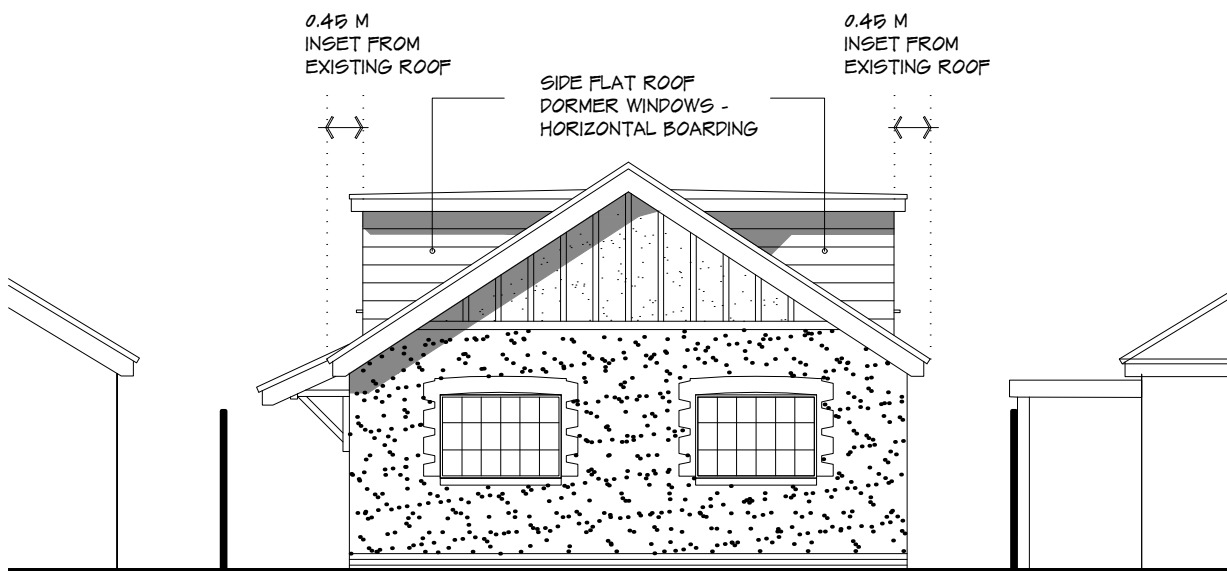

NORTH ELEVATION

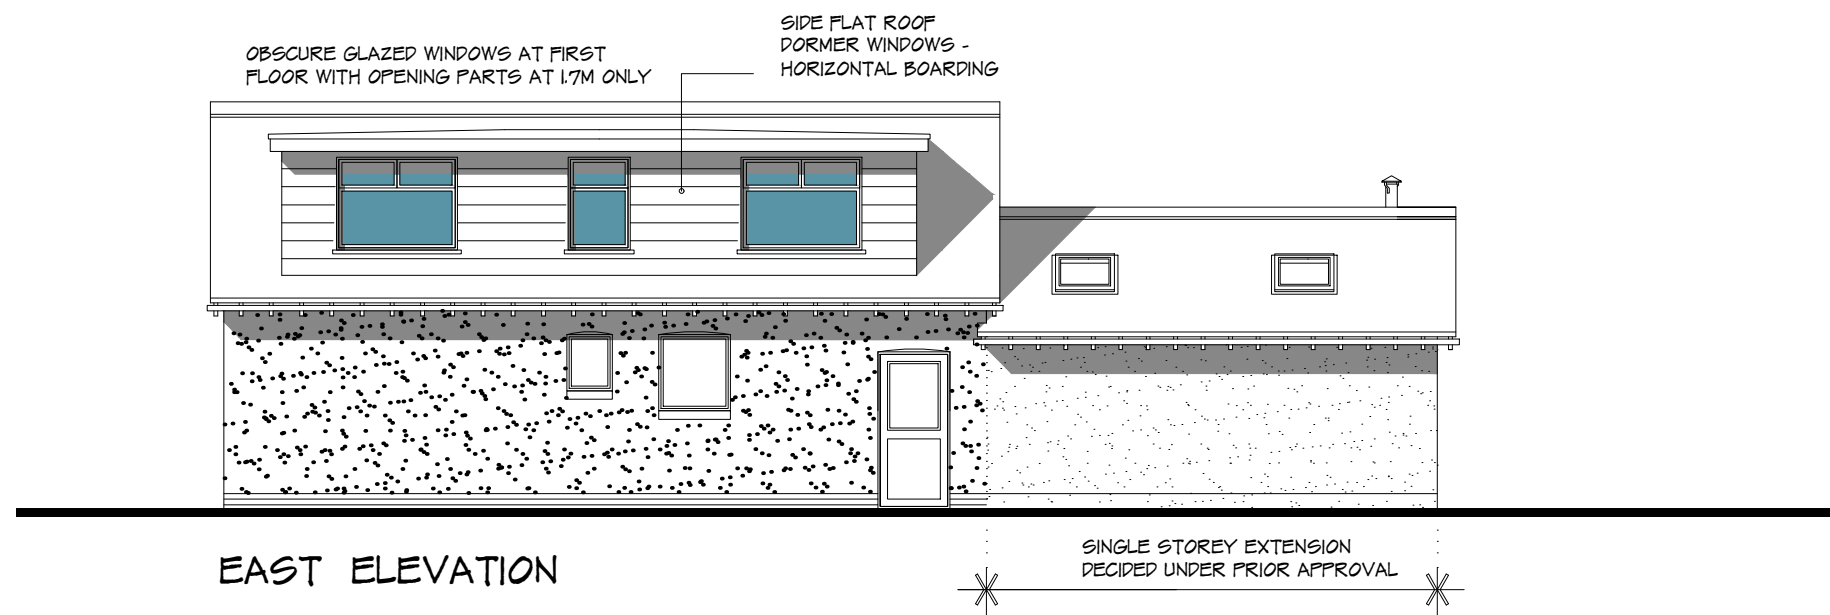

EAST ELEVATION

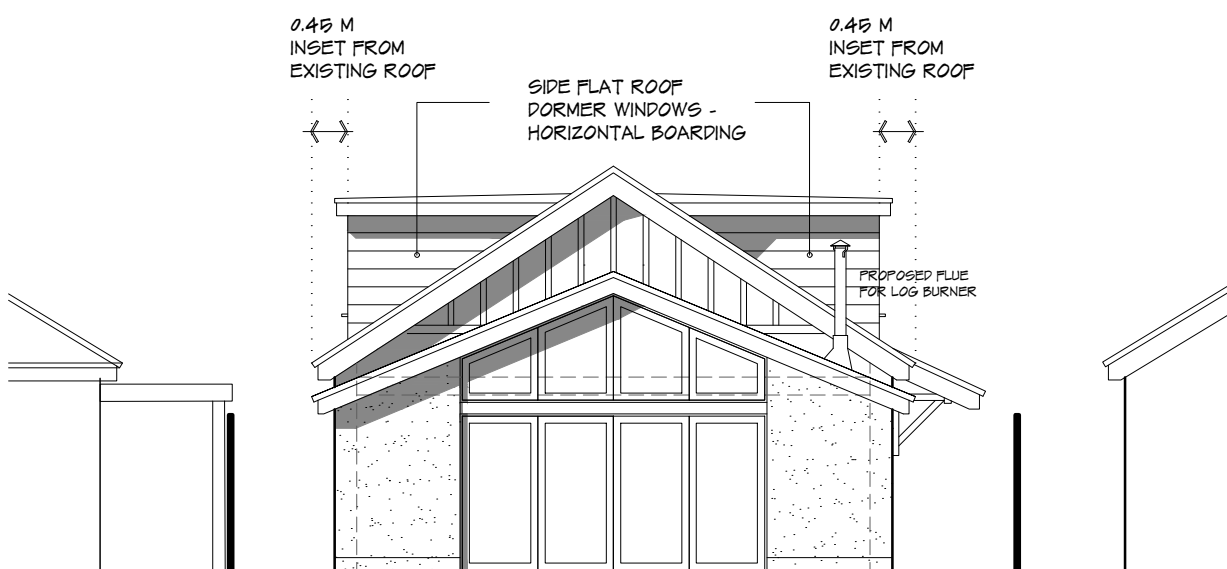


SOUTH ELEVATION



WEST ELEVATION

- FLAT ROOF TO DORMERS
- HORIZONTAL BOARDING
- WHITE UPVC OBSCURE GLAZED WINDOWS

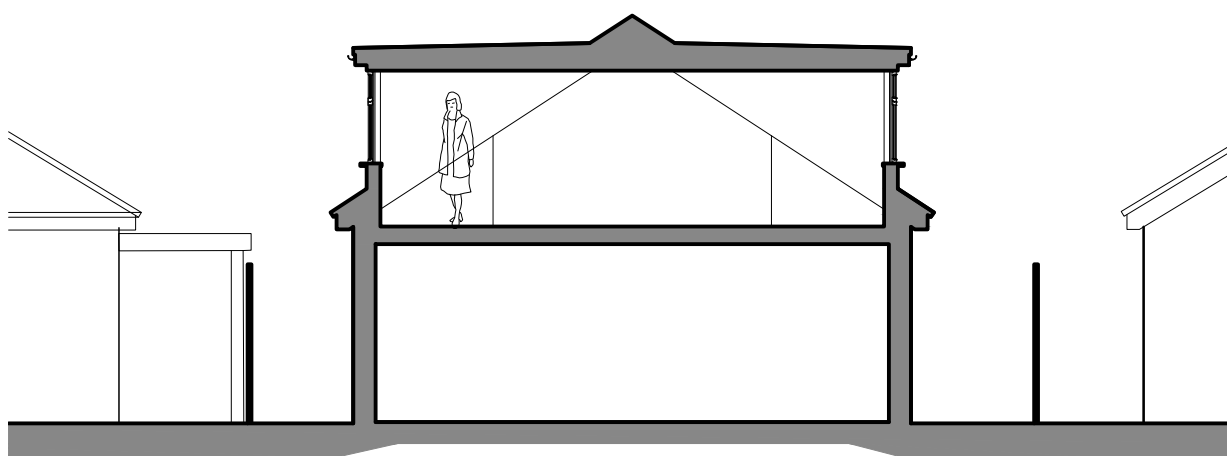


TYPICAL SECTION

1:100 scale Bar
This Drawing has been produced for printing onto A3 size paper,



ARCHITECTURE AND
TECHNICAL SERVICES

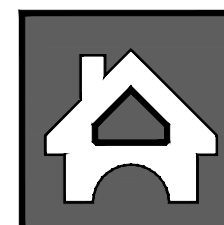

CLIENT Mr & Mrs T. Bukys

JOB 3 Park Crescent,
Tilehurst, Reading, RG30 2NL

DRG PROPOSED ELEVATIONS

SCALE 1:100 (A3) DRAWN D.NORVAISA DATE NOVEMBER 2017

D//ARCH
272 London Road
Earley
Reading
RG6 1AJ
0750 779 1187
dnarchitecture@yahoo.com

DN68/252