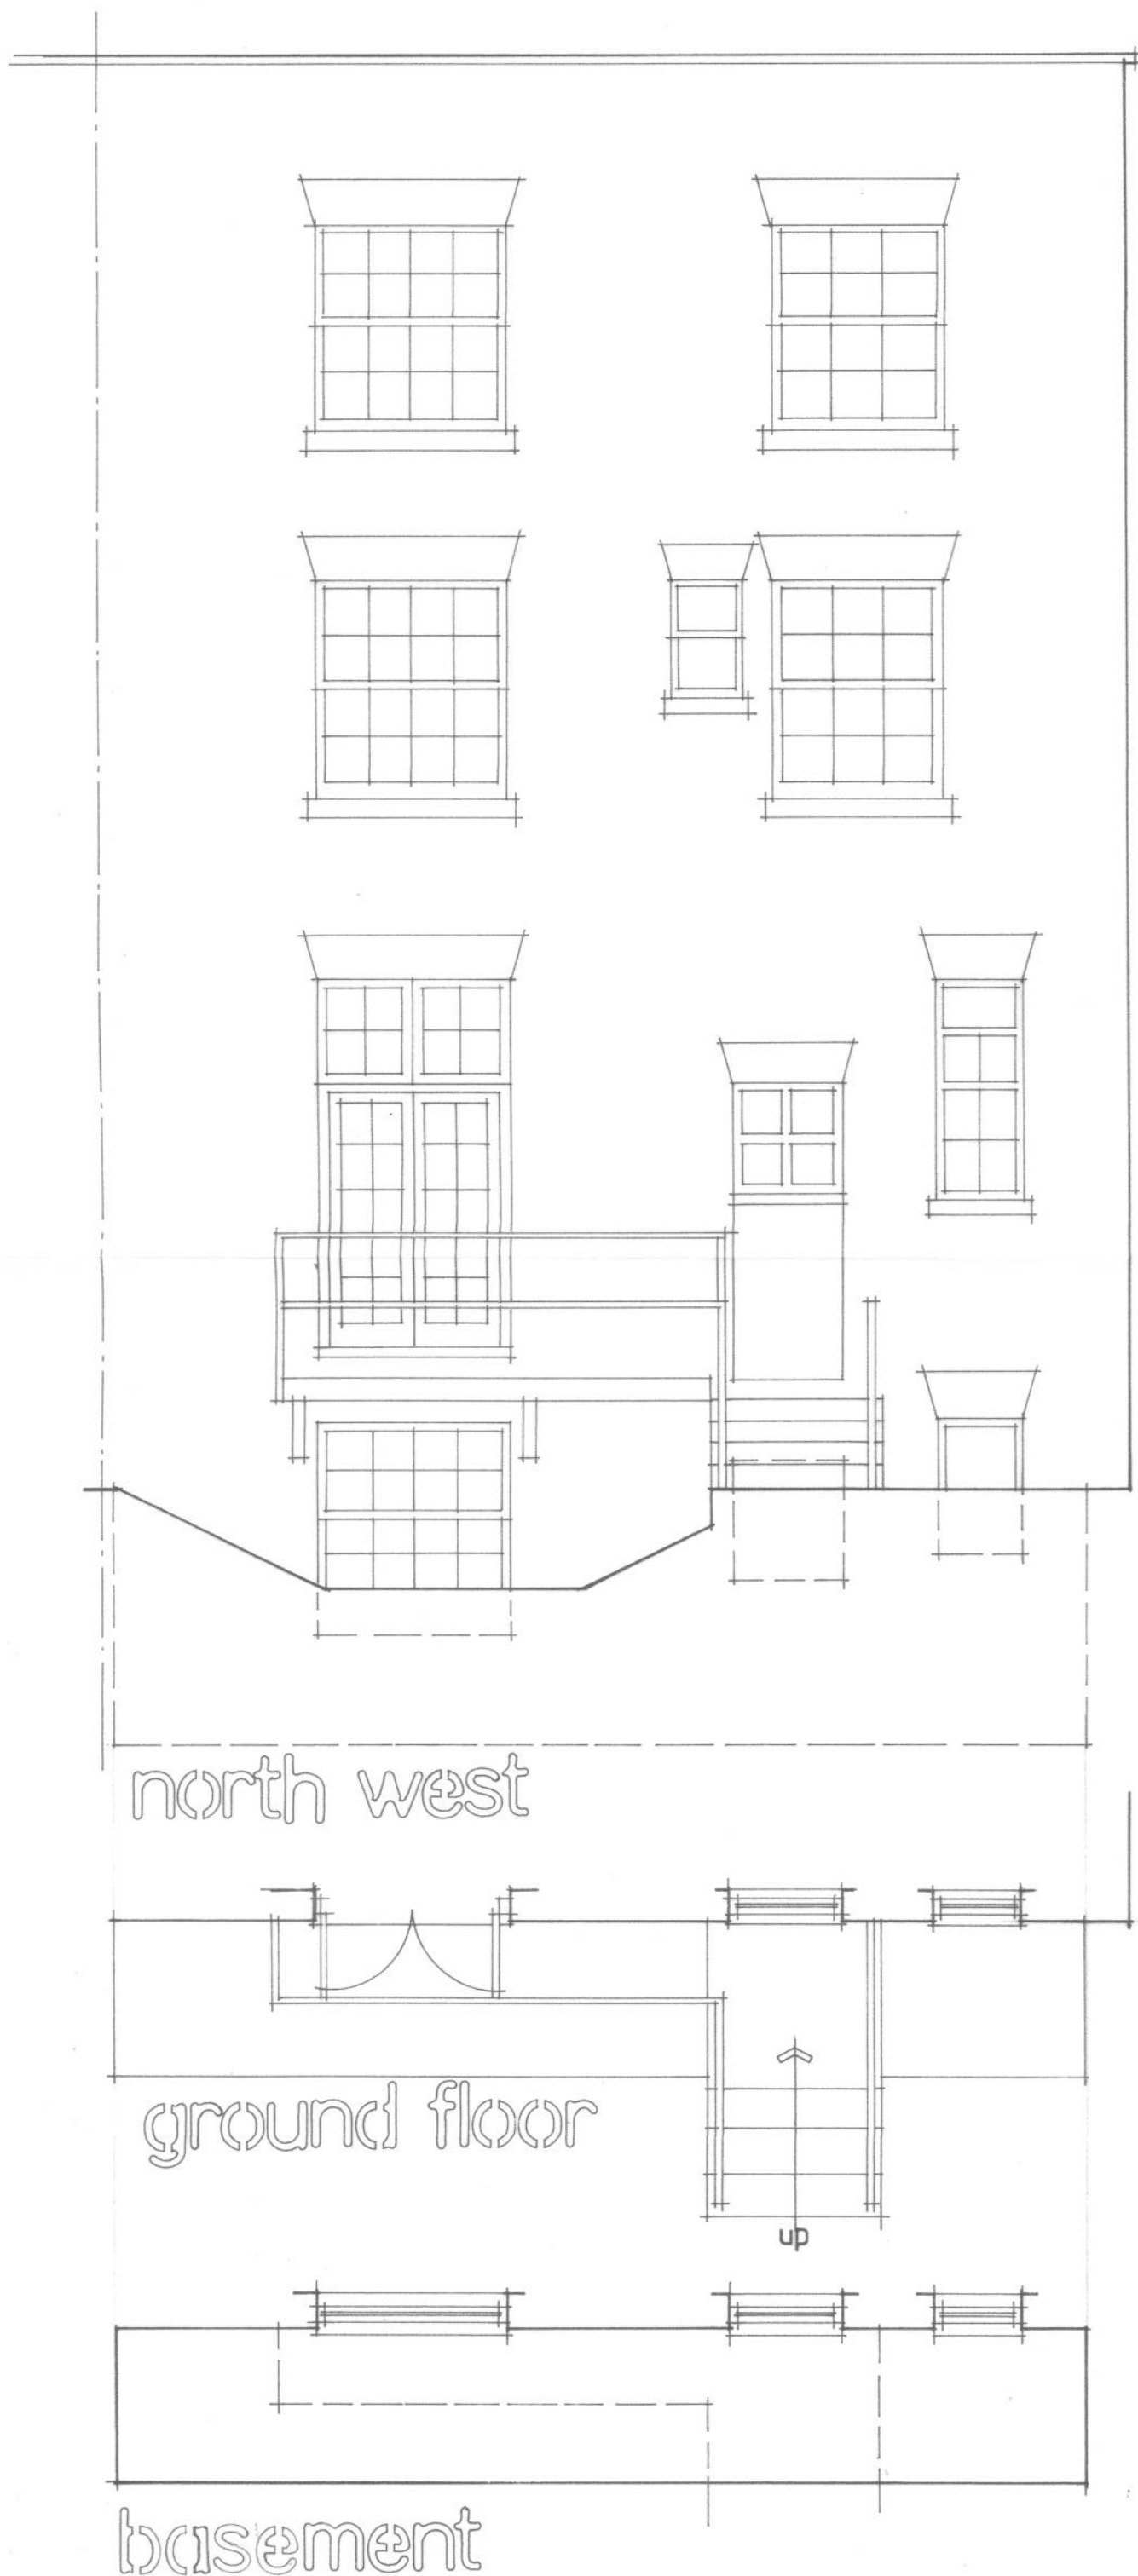


BERKSHIRE DEVELOPMENTS LTD
CLIENT

Mr J Lee

PROJECT

Replacement of rear ground floor
balcony, repair of associated
retaining wall and steps and
construction of new garden
outbuilding at
Flat A, 6, Bath Road, Reading
RG1 6NB

DRAWING

Existing North West Elevation and
Existing External Basement and
Ground Floor Plans

SCALE

1:50 @ A3

DRAWING No.

16/ABRR/01

DATE

October 2016

REVISION