




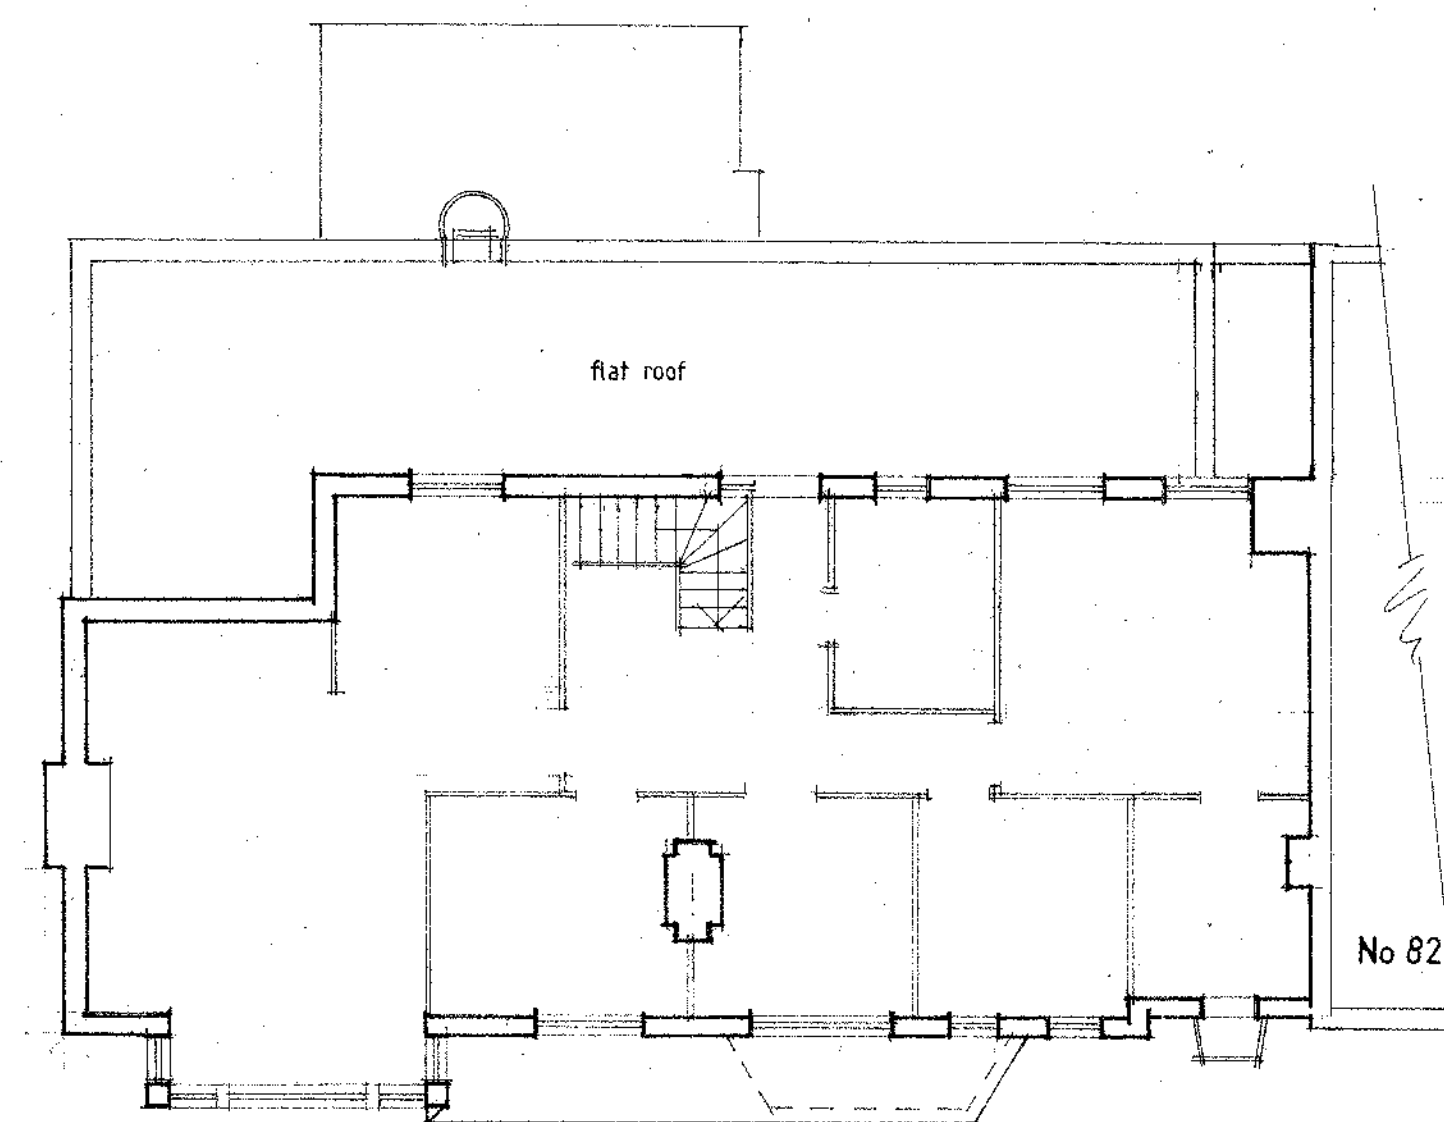

First floor

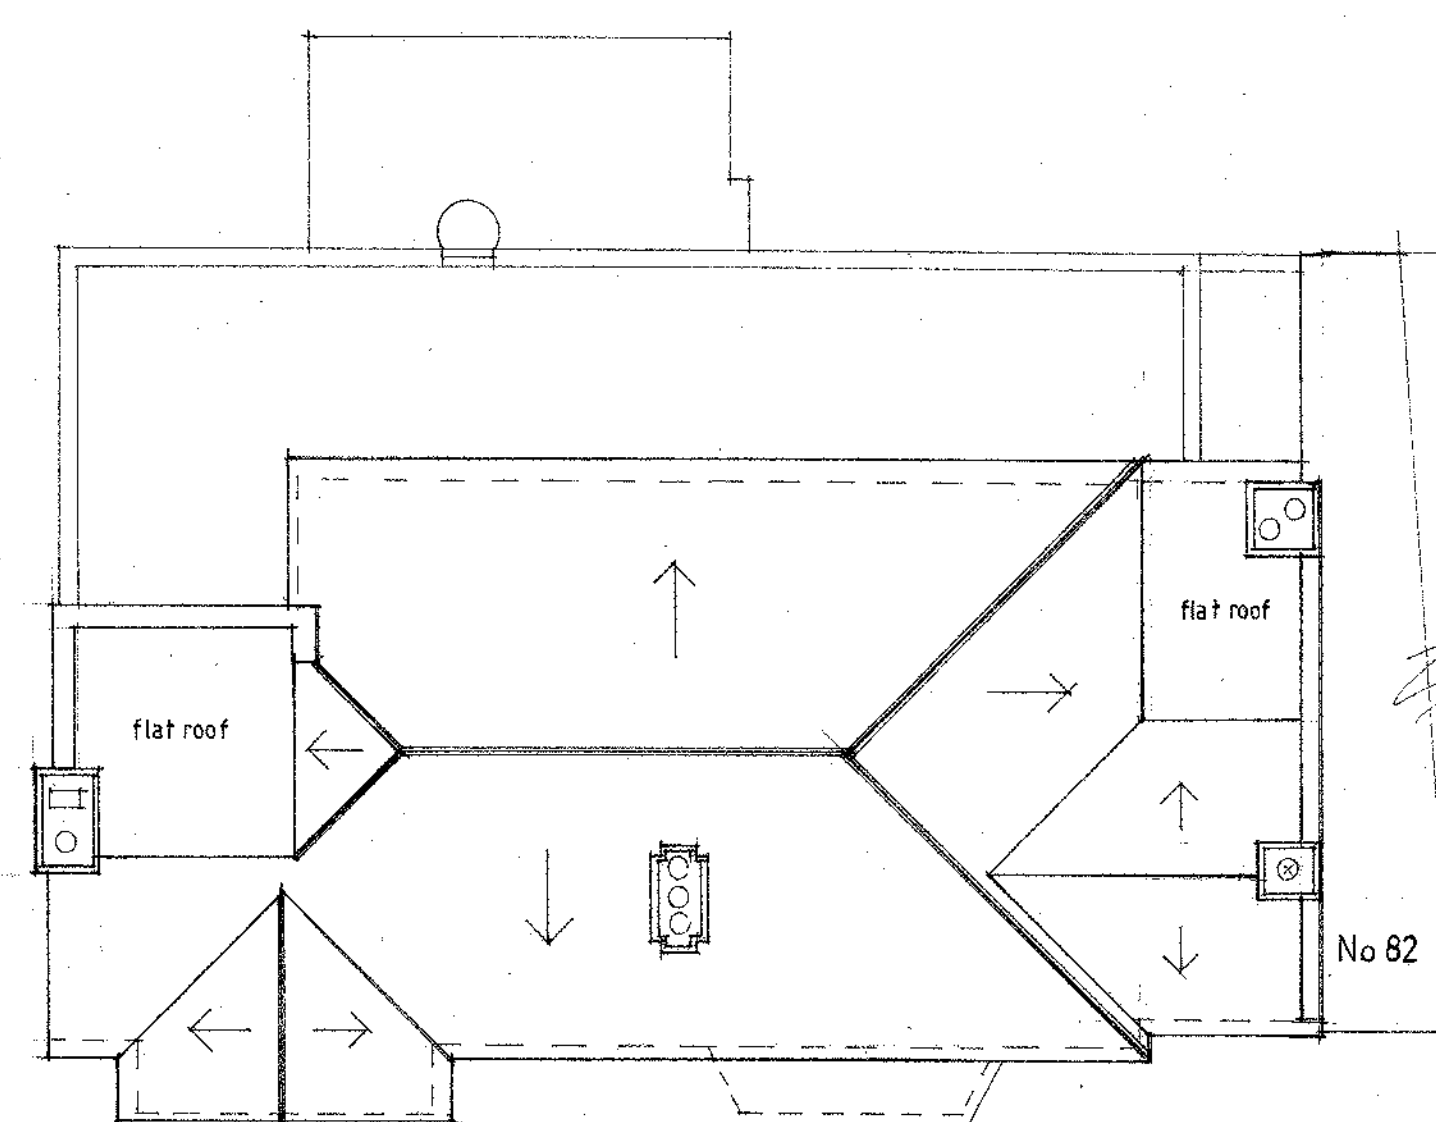


Roof plan

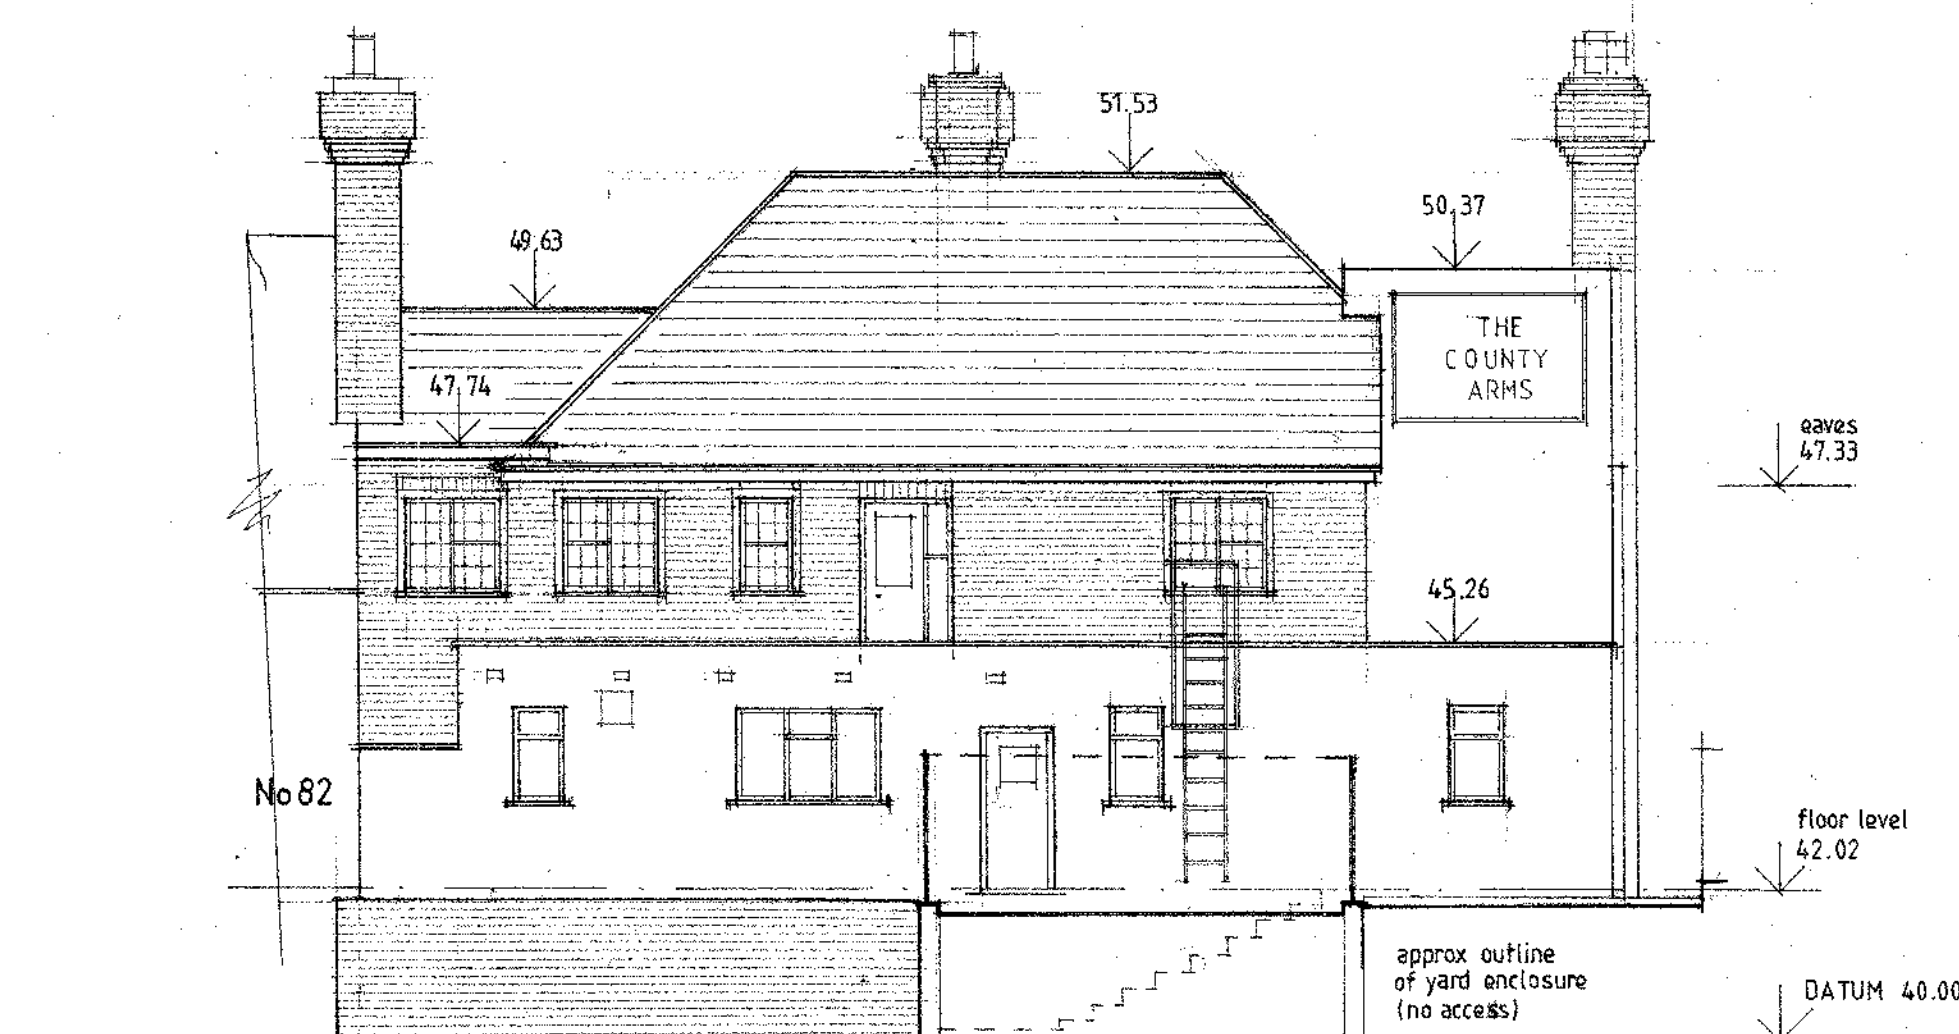


Rear (west) elevation


Note: This drawing has been compiled from photographs and incomplete survey information and therefore complete accuracy cannot be guaranteed.

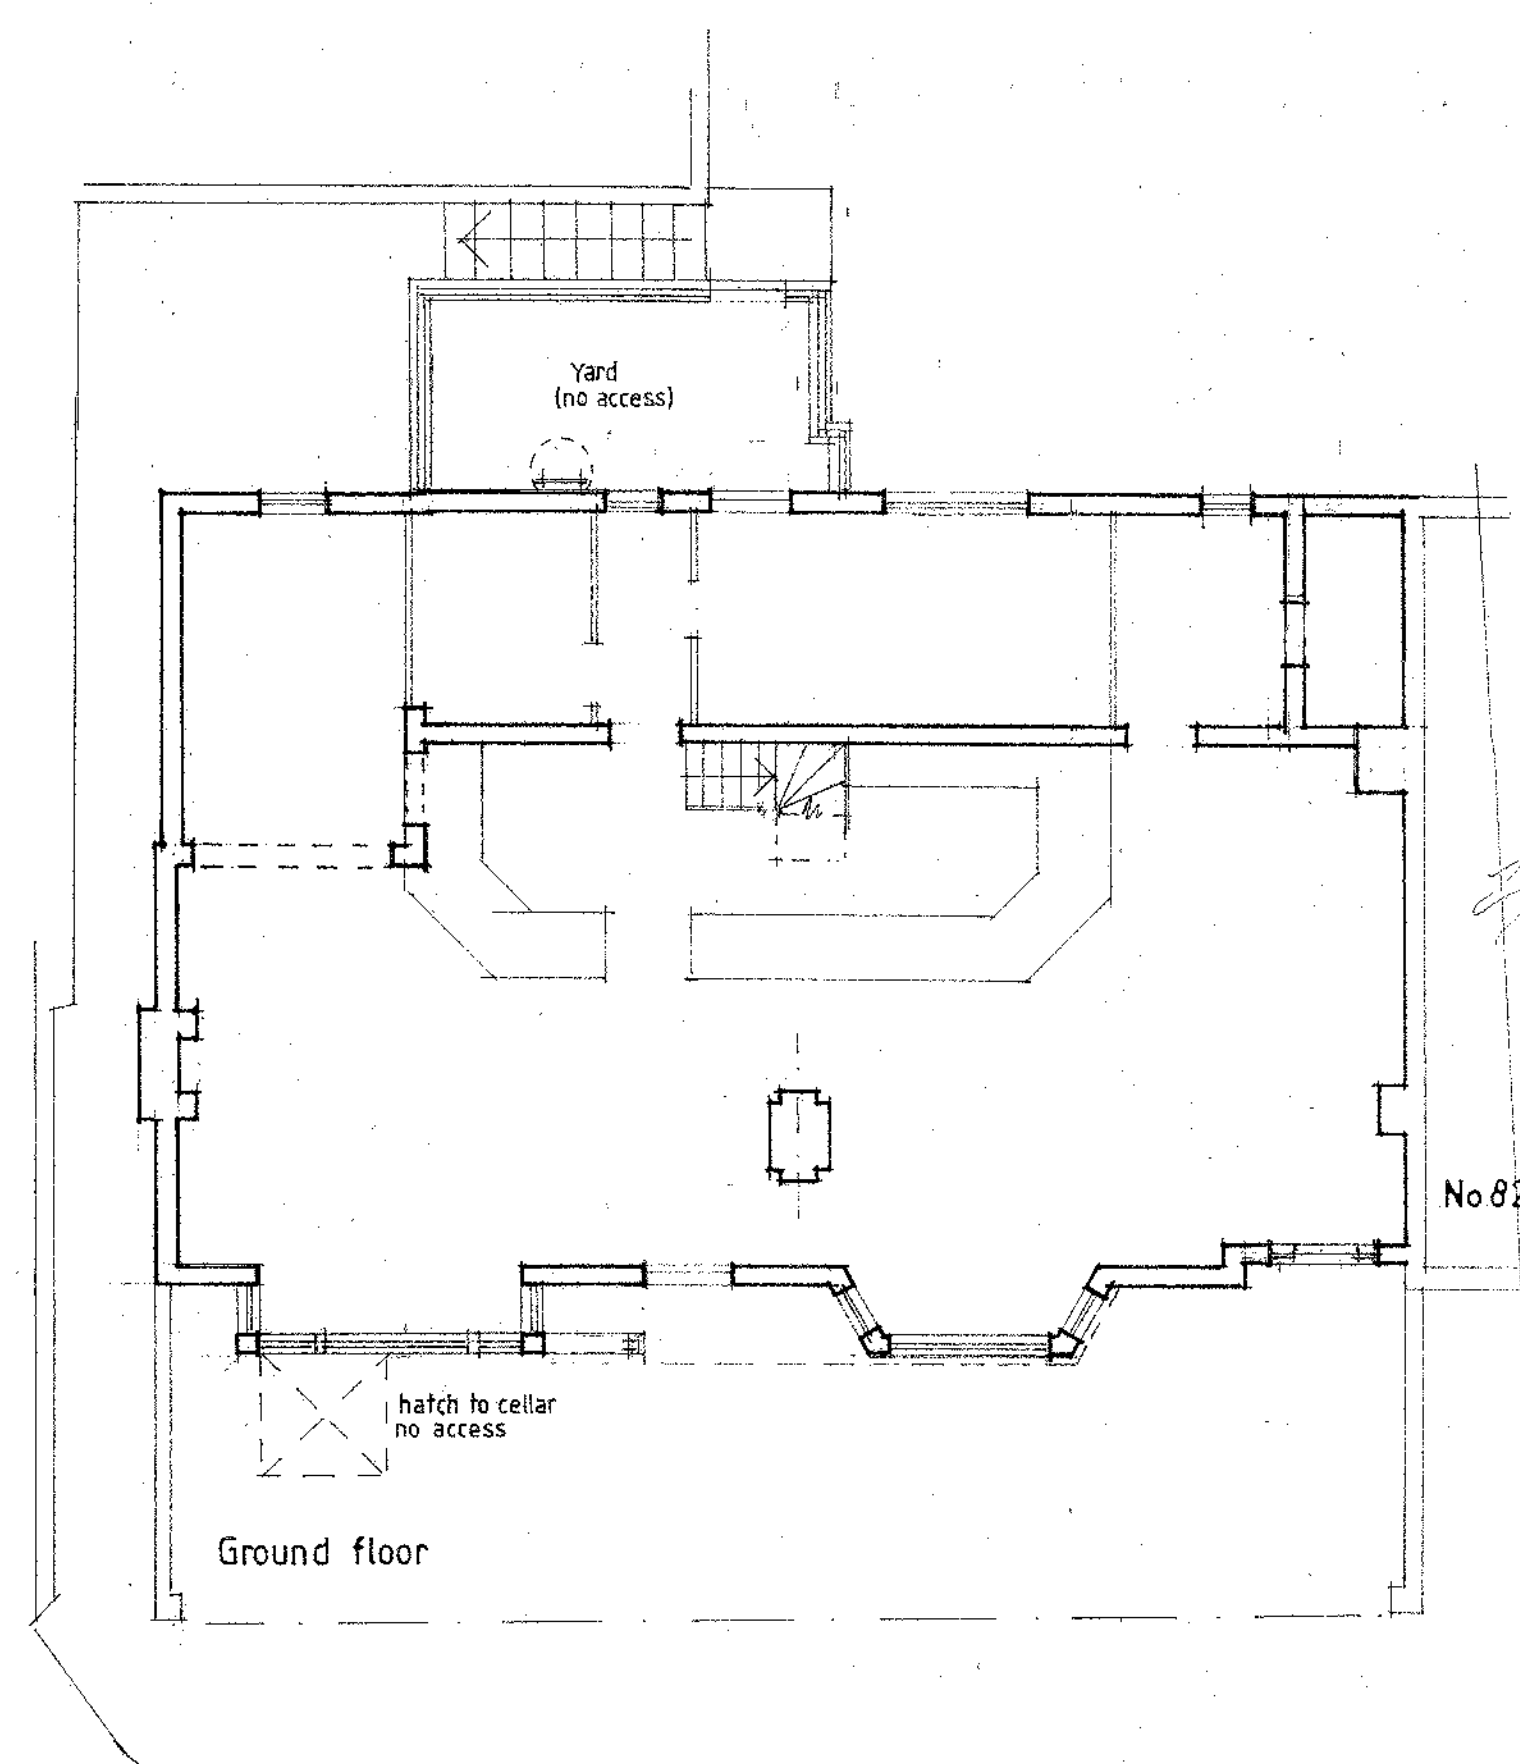

Ground floor

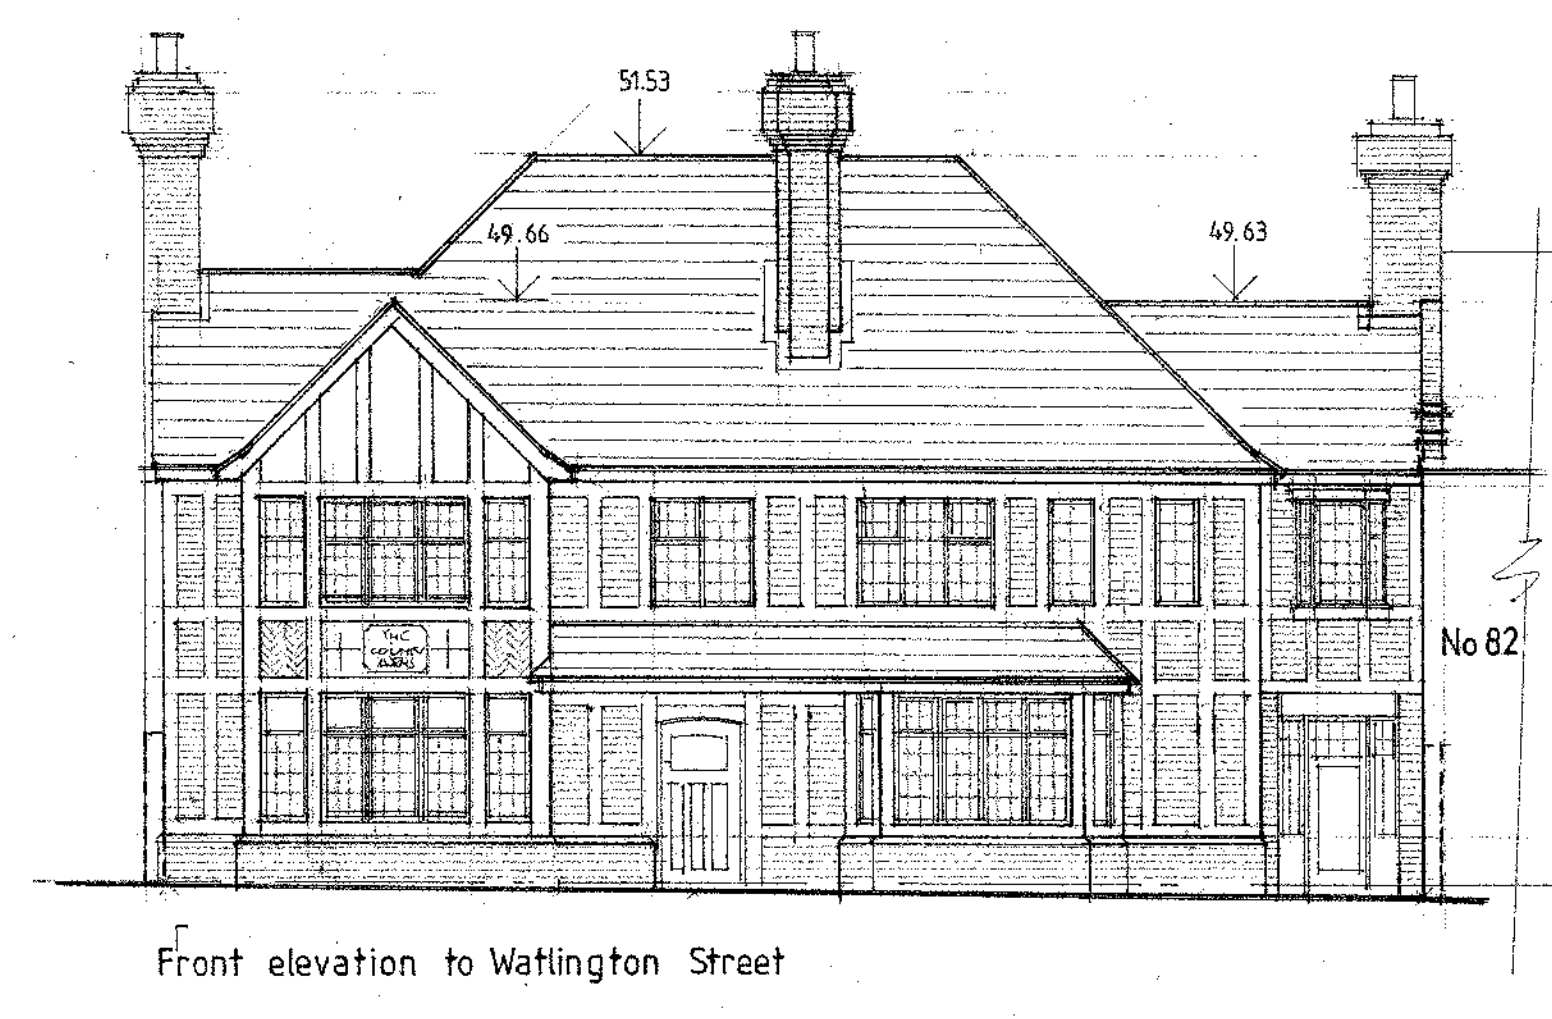

Front elevation to Watlington Street

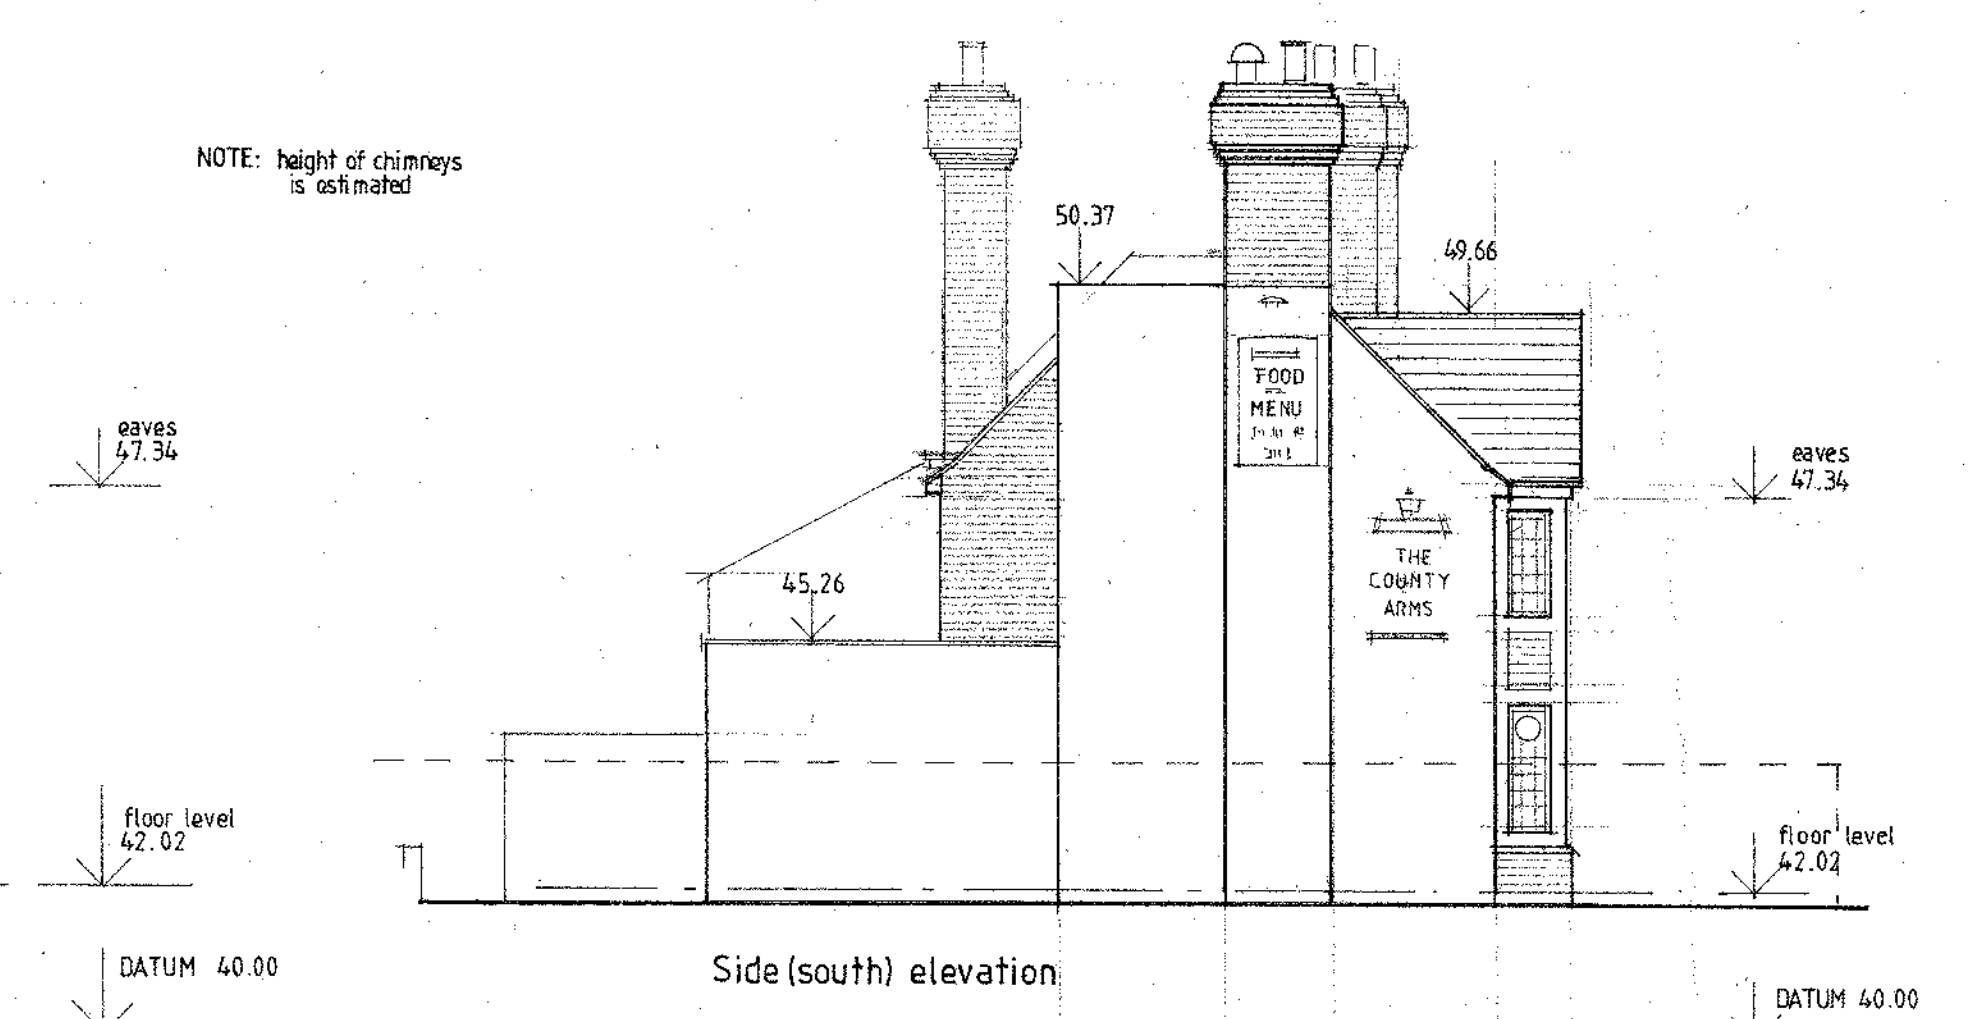

Side (south) elevation

Scale bar



County Arms Reading
Existing building
Scale 1:100 @ A1
Date 27Aug 2009

Measures Scarfe Architects
68 Kings Road
Teddington TW11 0QE
Tel: 020 8943 4767