




Scale 1:50
0 1 2 3 4 5m

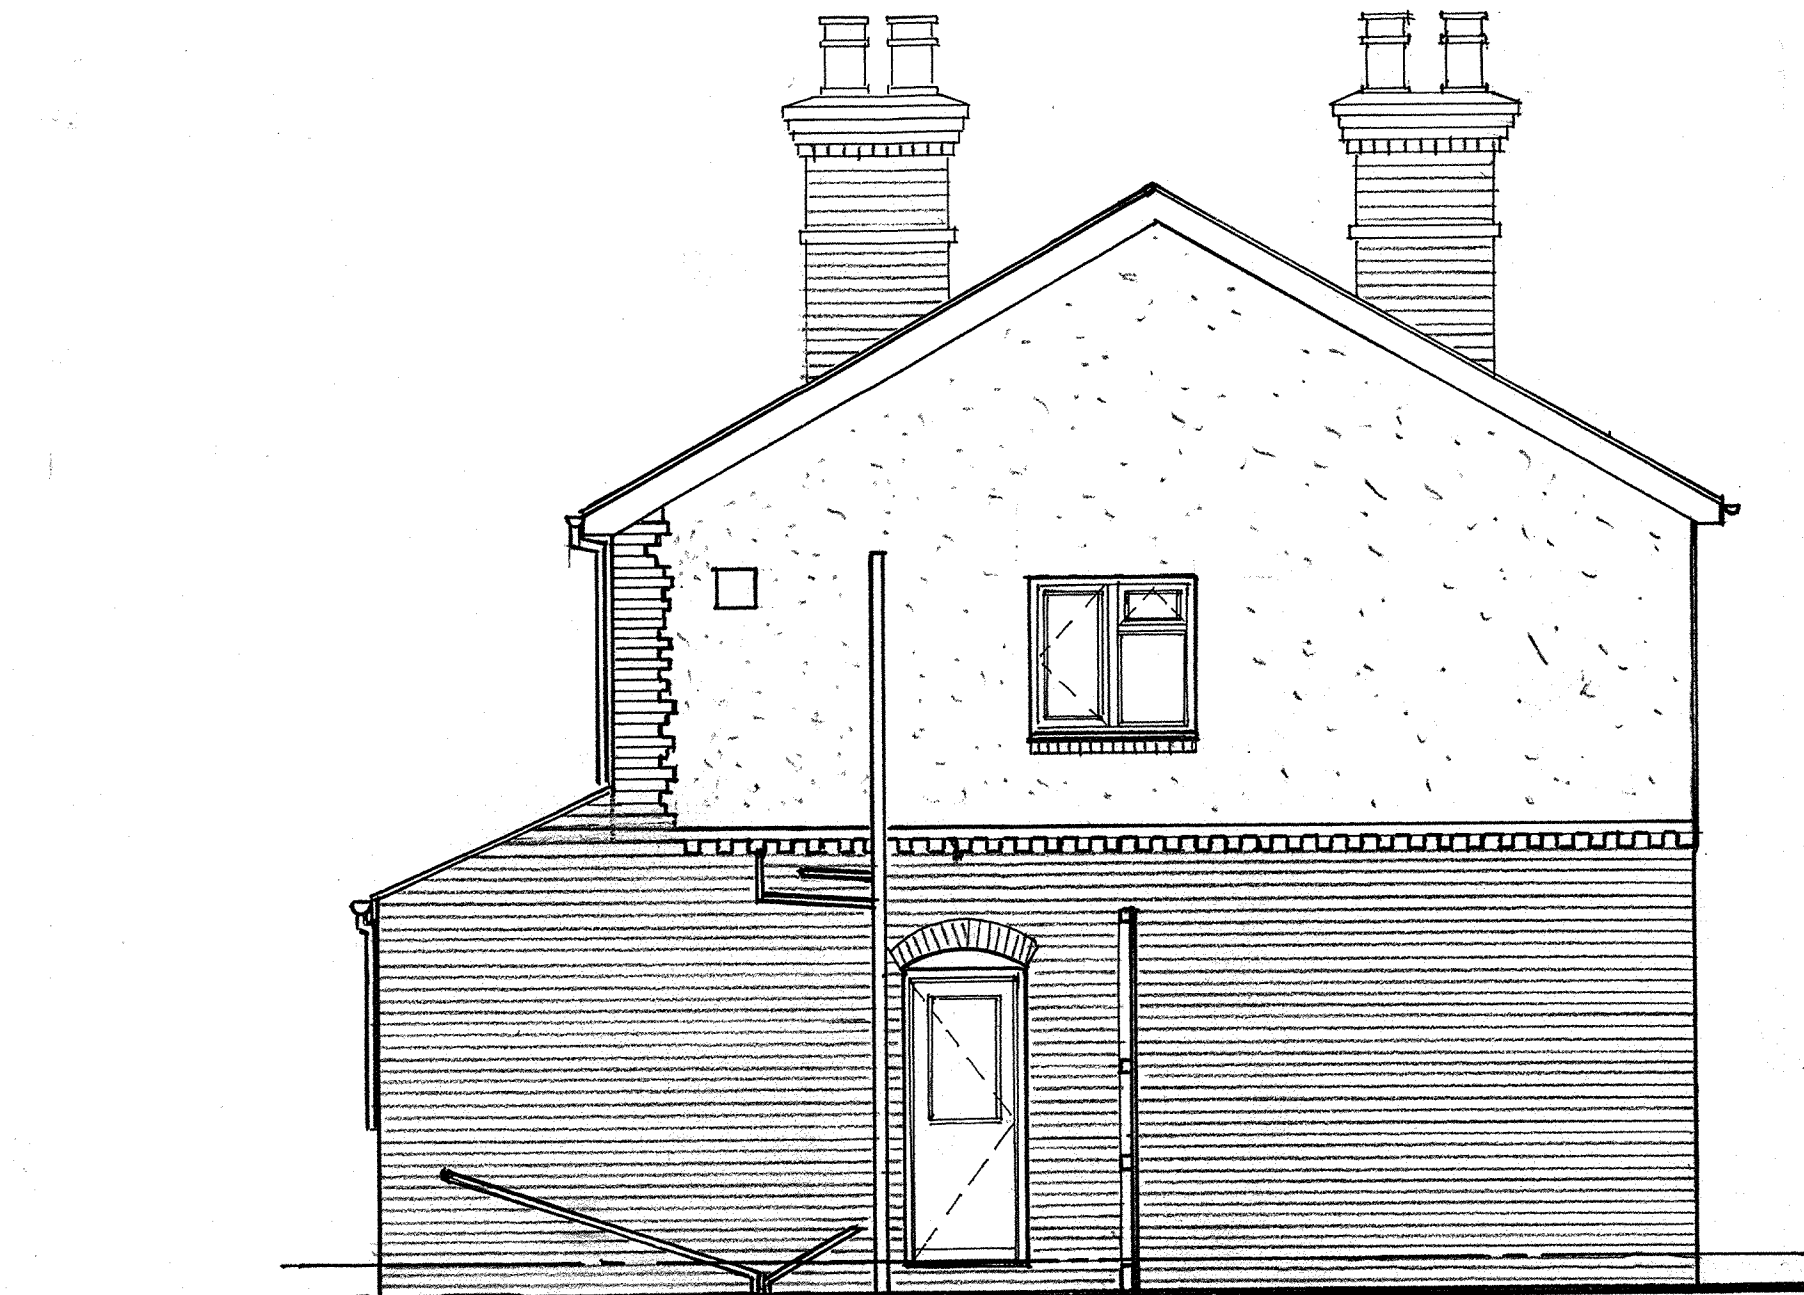

3 SIDE (west) ELEVATION
existing 1:50

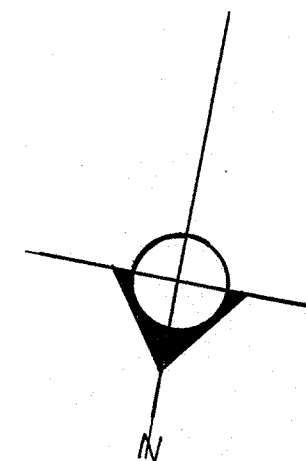

2 REAR (north) ELEVATION
existing 1:50

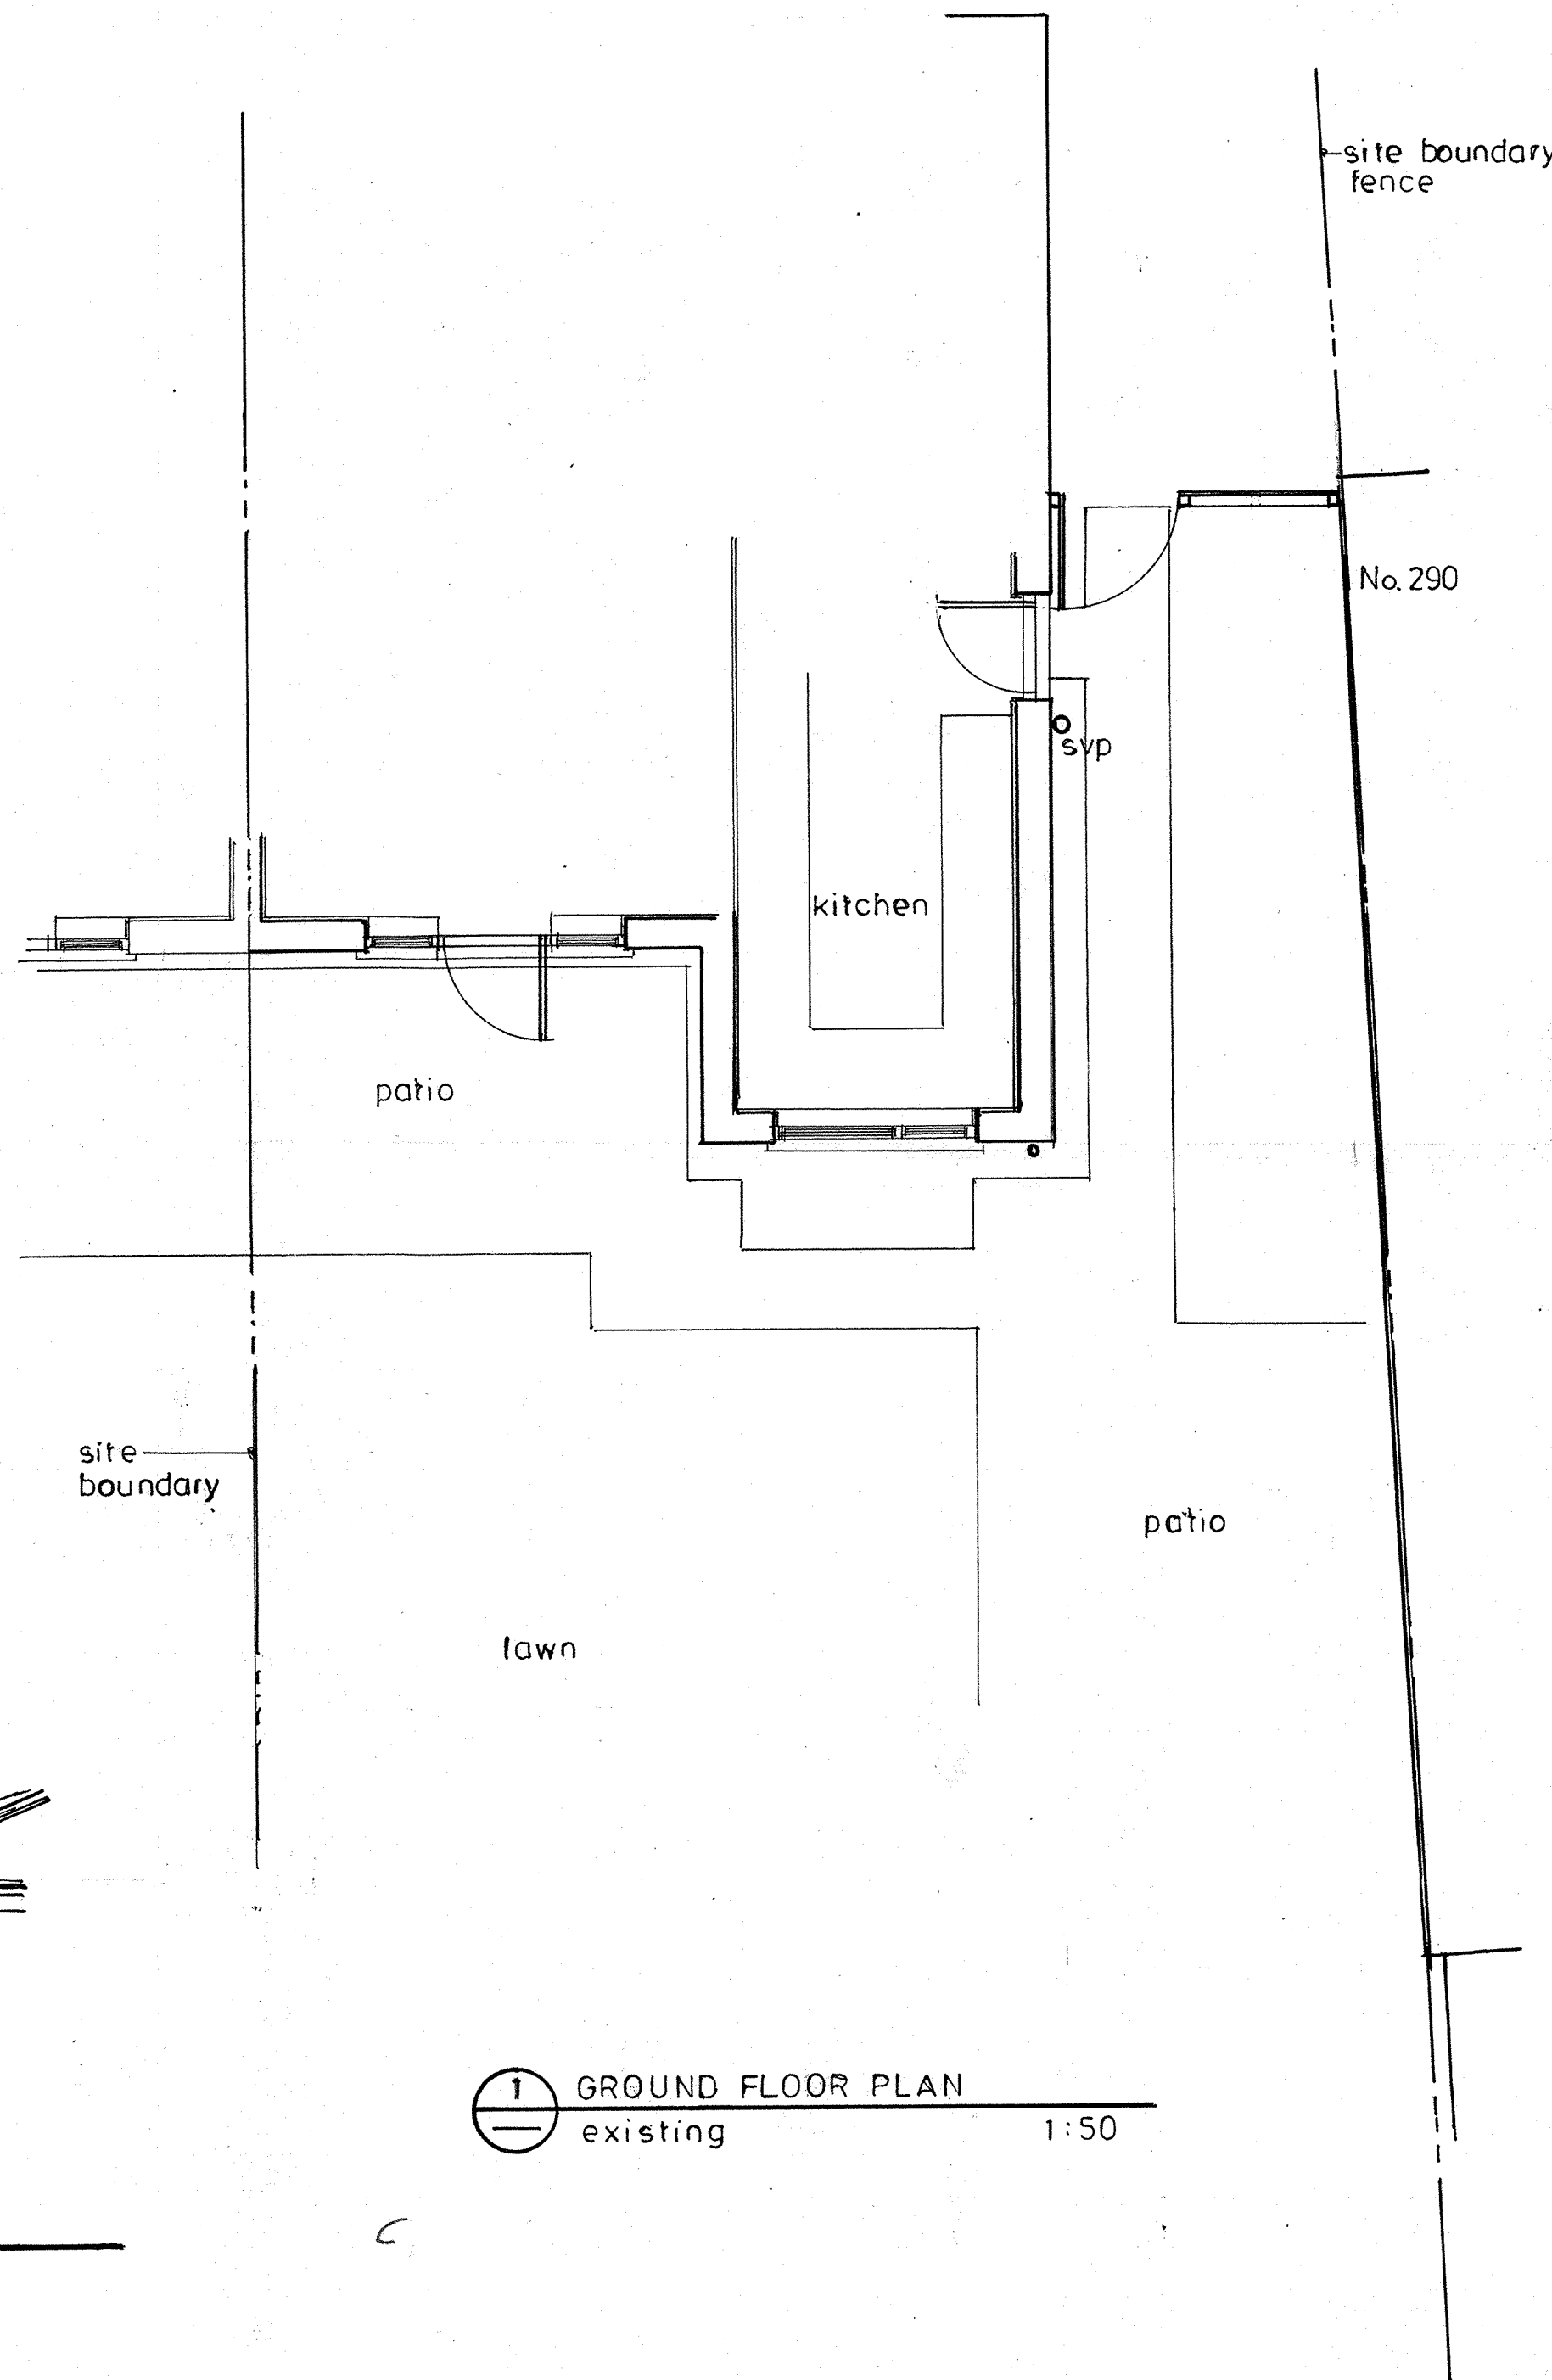

1 GROUND FLOOR PLAN
existing 1:50

PDA ARCHITECTS
59 ROYAL AVENUE, CALCOT, READING,
BERKSHIRE RG1 4UR.
Tel: 01135 701408

This Drawing is the copyright of PDA Architects
and may not be reproduced without prior
written permission.
All dimensions
are to be checked on site. Any errors or
omissions are to be reported to the
architect.

client	Miss J Harris				
job	Single Storey Side & Rear Extension to: 288 TILEHURST ROAD READING				
title	GROUND FLOOR PLAN & ELEVATIONS (as existing)				
drawn	P D				
date	November 2017				
check.					
scale	1:50				
job ref:	TRR/ 288	dwg no:	P02	rev:	

Original Paper Size A2