

SHINFIELD ROAD




68.2m

Surgery


8

01

BLOCK PLAN 1:200

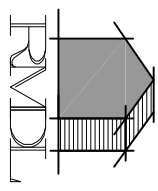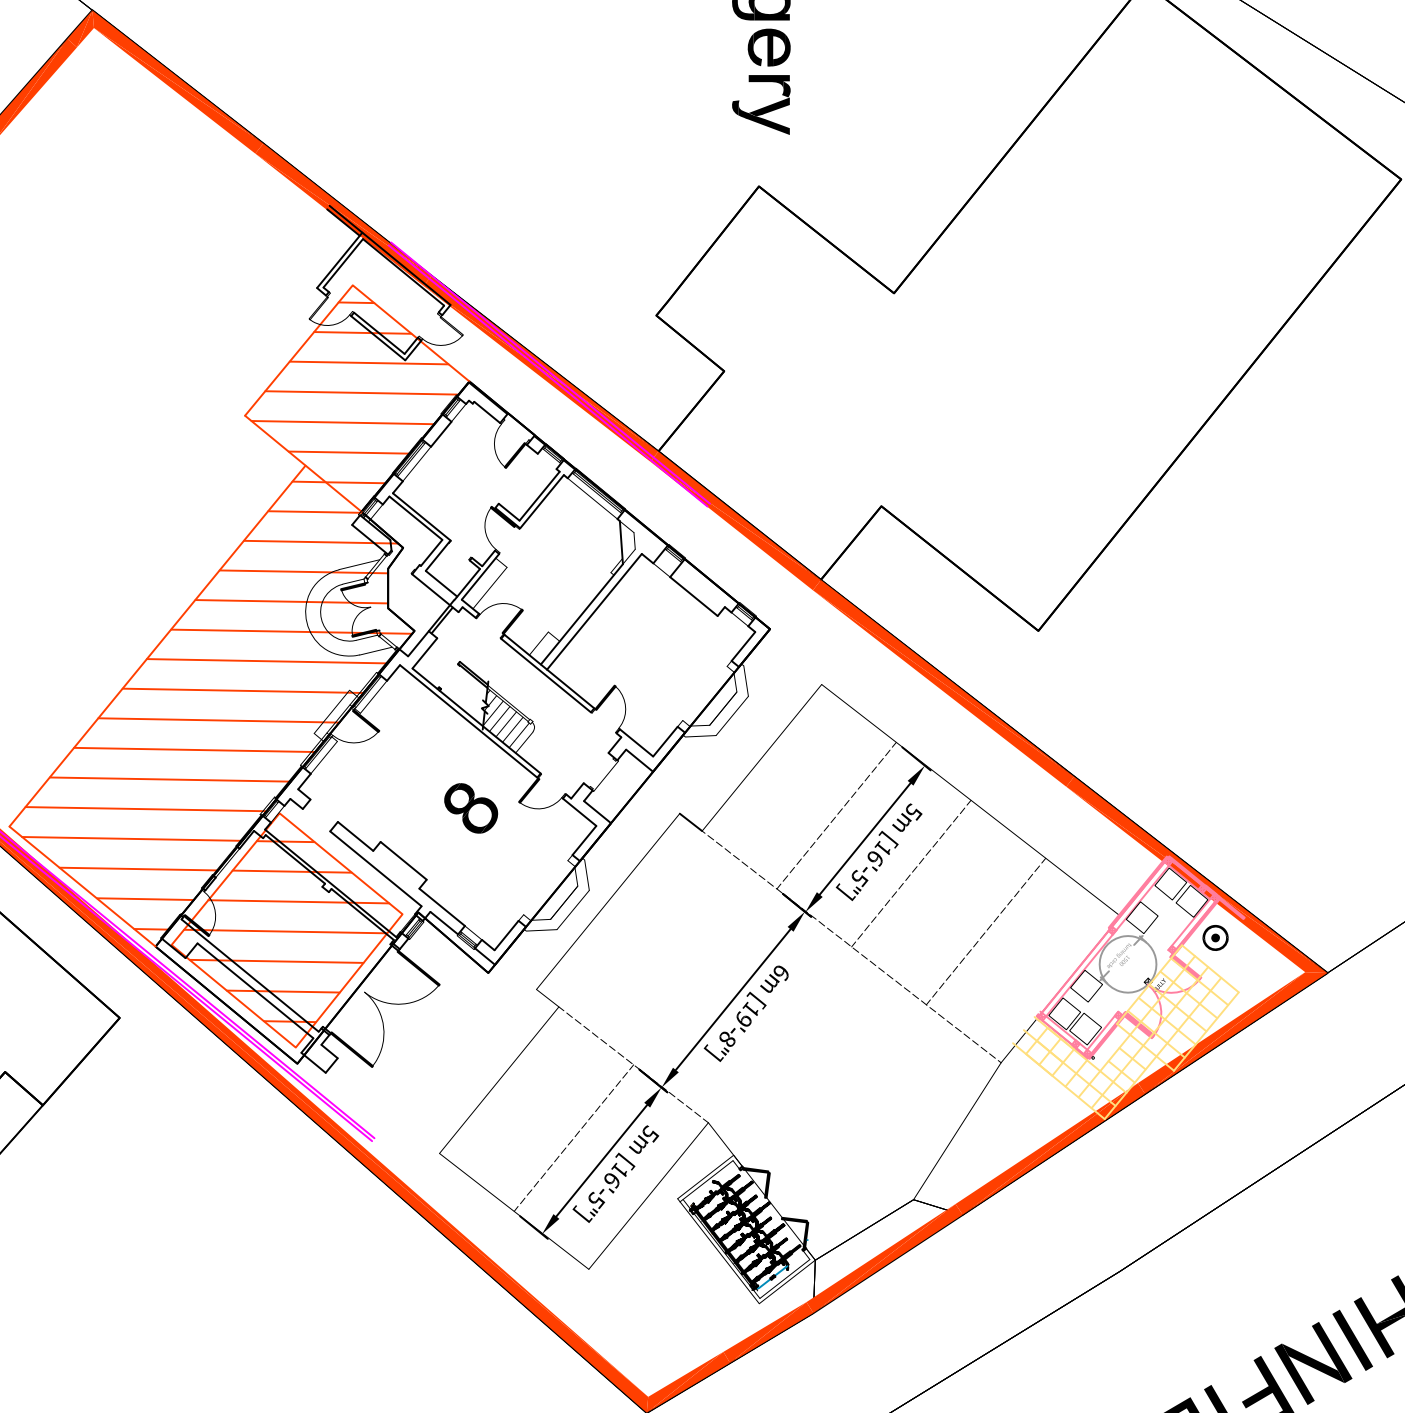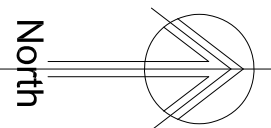

RAMMURTI DESIGN LTD
ARCHITECTURAL & PLANNING SERVICES
268 TILGHURST ROAD, READING RG30 2NE
TEL/FAX: 01189510628 MOB: 07799883574

 

Proposed demolition of garden shed, Conversion of Garage to habitable room and Single storey Rear Extensions to existing house in Multiple Occupation at 8 Shinfield Road, Reading for Kennet Investments Ltd

SITE PLAN to show parking via existing access
Scale: as shown
Date: Jan 2018
SR:010 Rev -