


LOCATION PLAN (scale 1:1000)

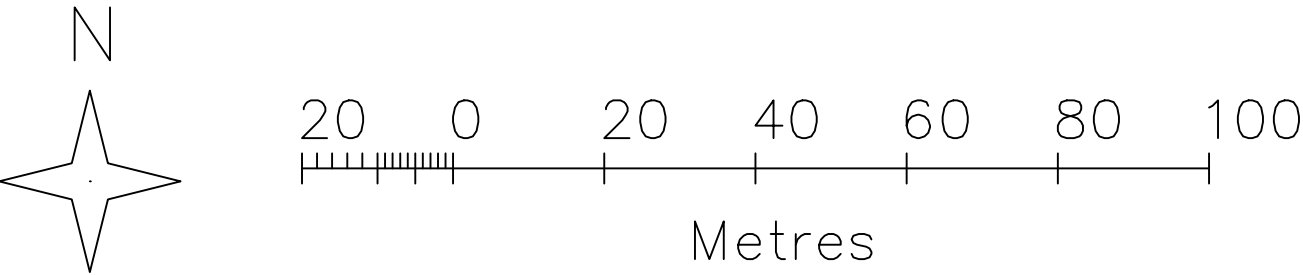

FRONT ELEVATION



REAR ELEVATION

Simon Mack Architecture 3 Walton Avenue, Henley on Thames, Oxfordshire, RG9 1LA www.simonmackarchitecture.com t +44 (0)14 9157 1475		Client Mr and Mrs Trueman, Project 28 Allcroft Road Reading Rg1 5HH RIBA stage 3 Developed Design	Drawings title Pre Application Planning Advice Location plan and site photos		
			Scale @ A3 1:1000	Drawing No. 062 PA 001	Revision No. /