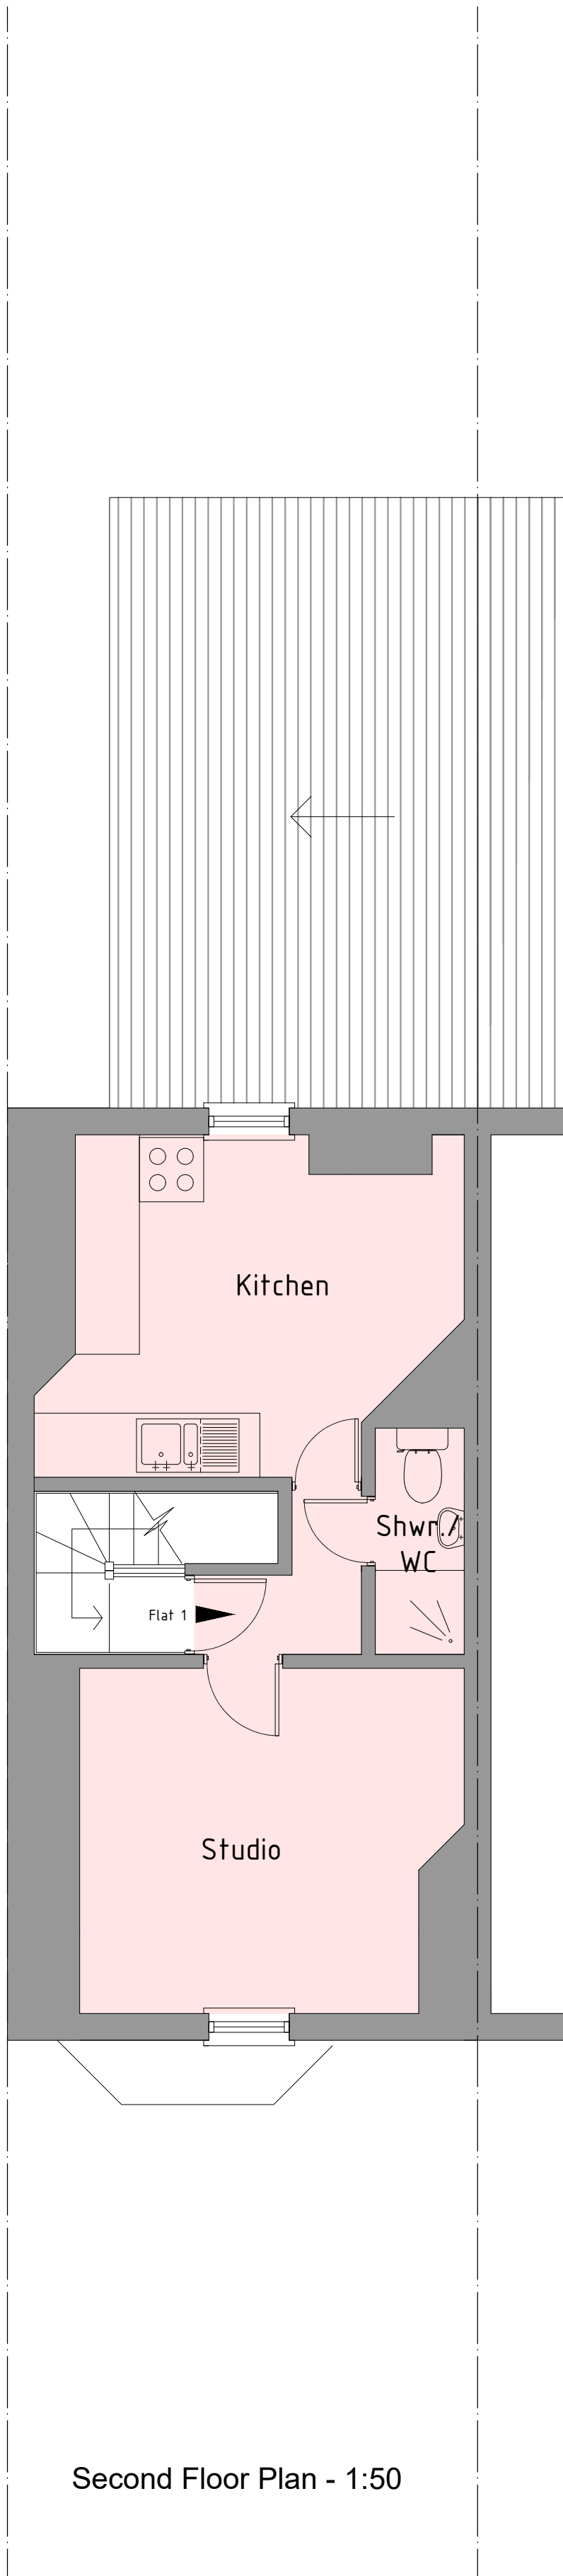
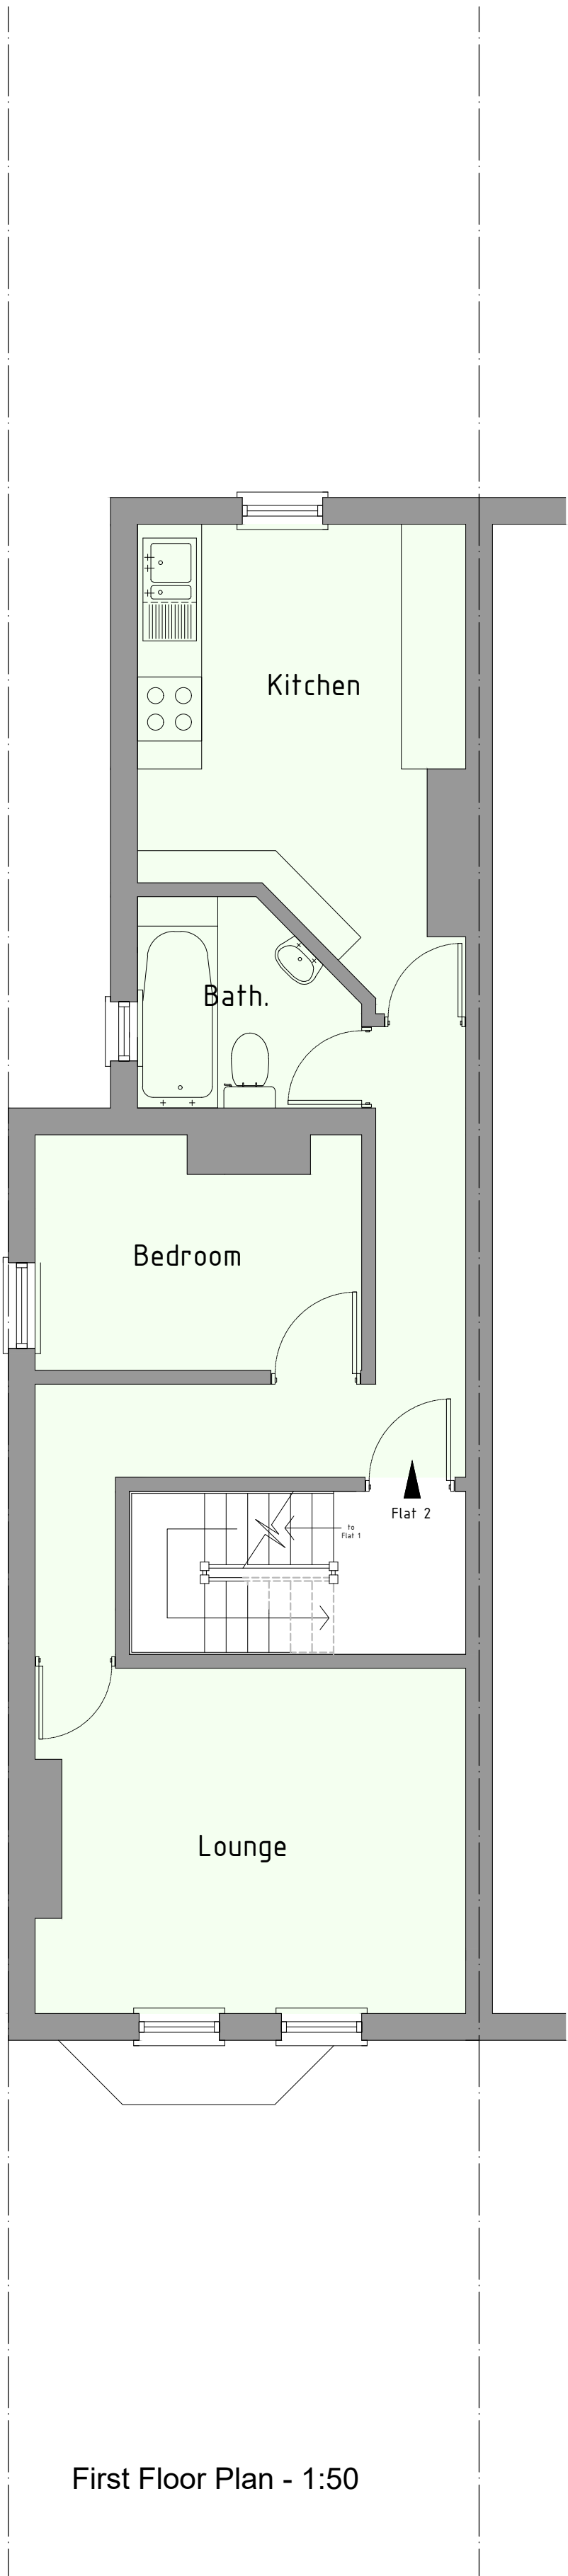
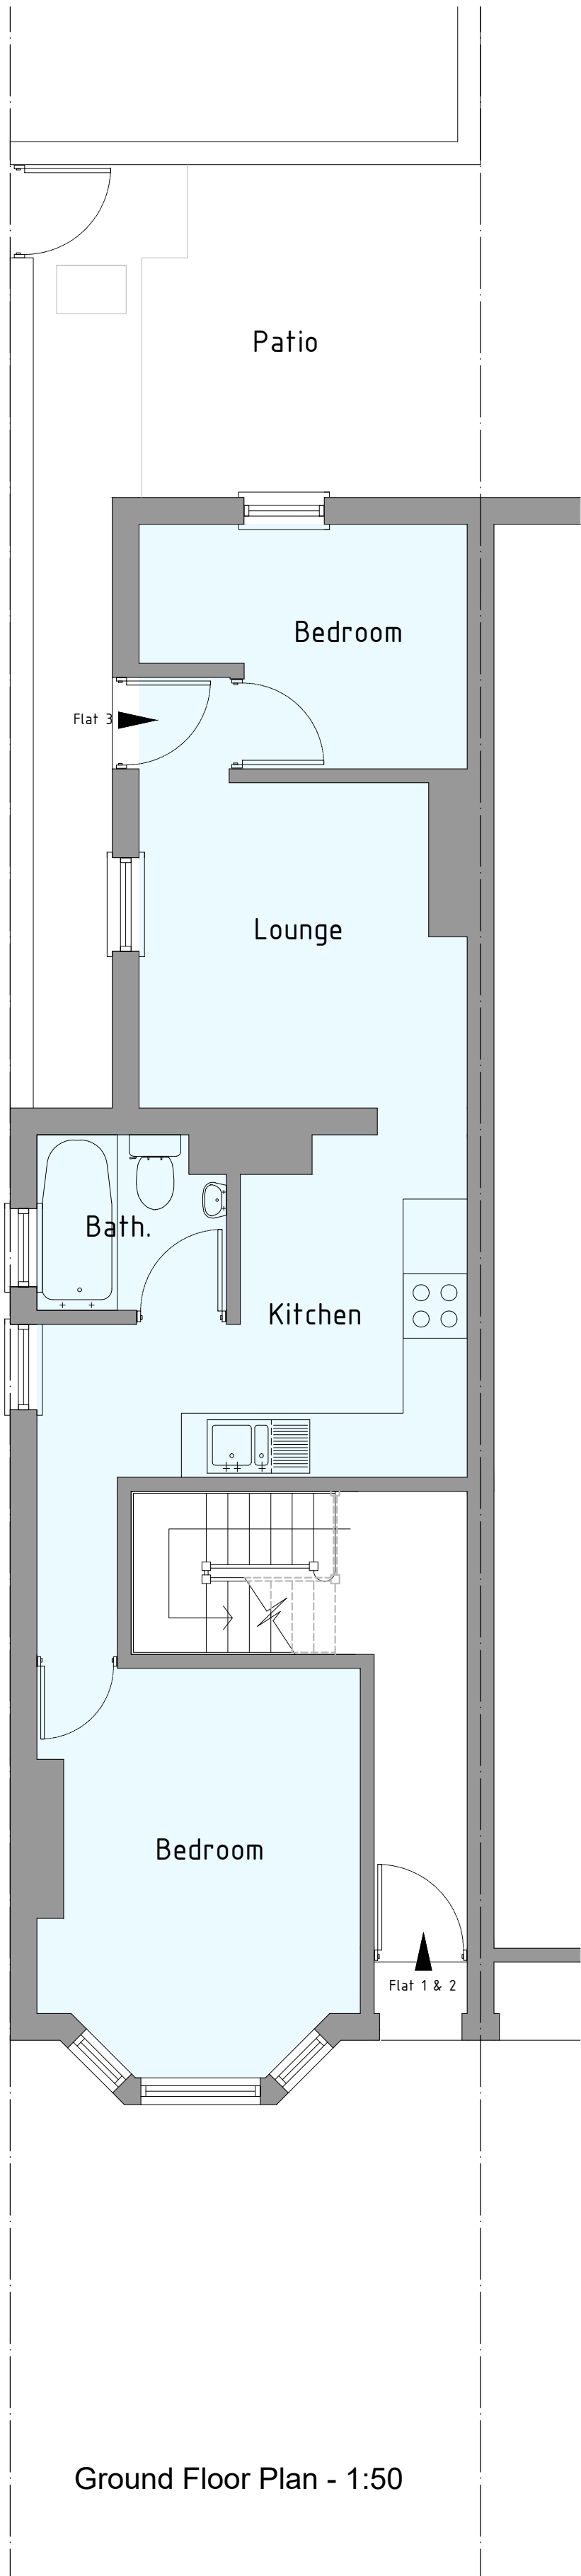


irfanakram
architecture . design
tel: 07785 320 348

CLIENT/SITE 34 Basingstoke Road Reading Berks, RG2 0EL			
DETAILS Existing Floor Plans, Existing Block Plan & Existing Location Plan			
FILE NUMBER		DRAWING No. EX001	
		REVISION	
Scale: Varies			
DRAWN IA	CHECKED	APPROVED	DATE 01.01.15