



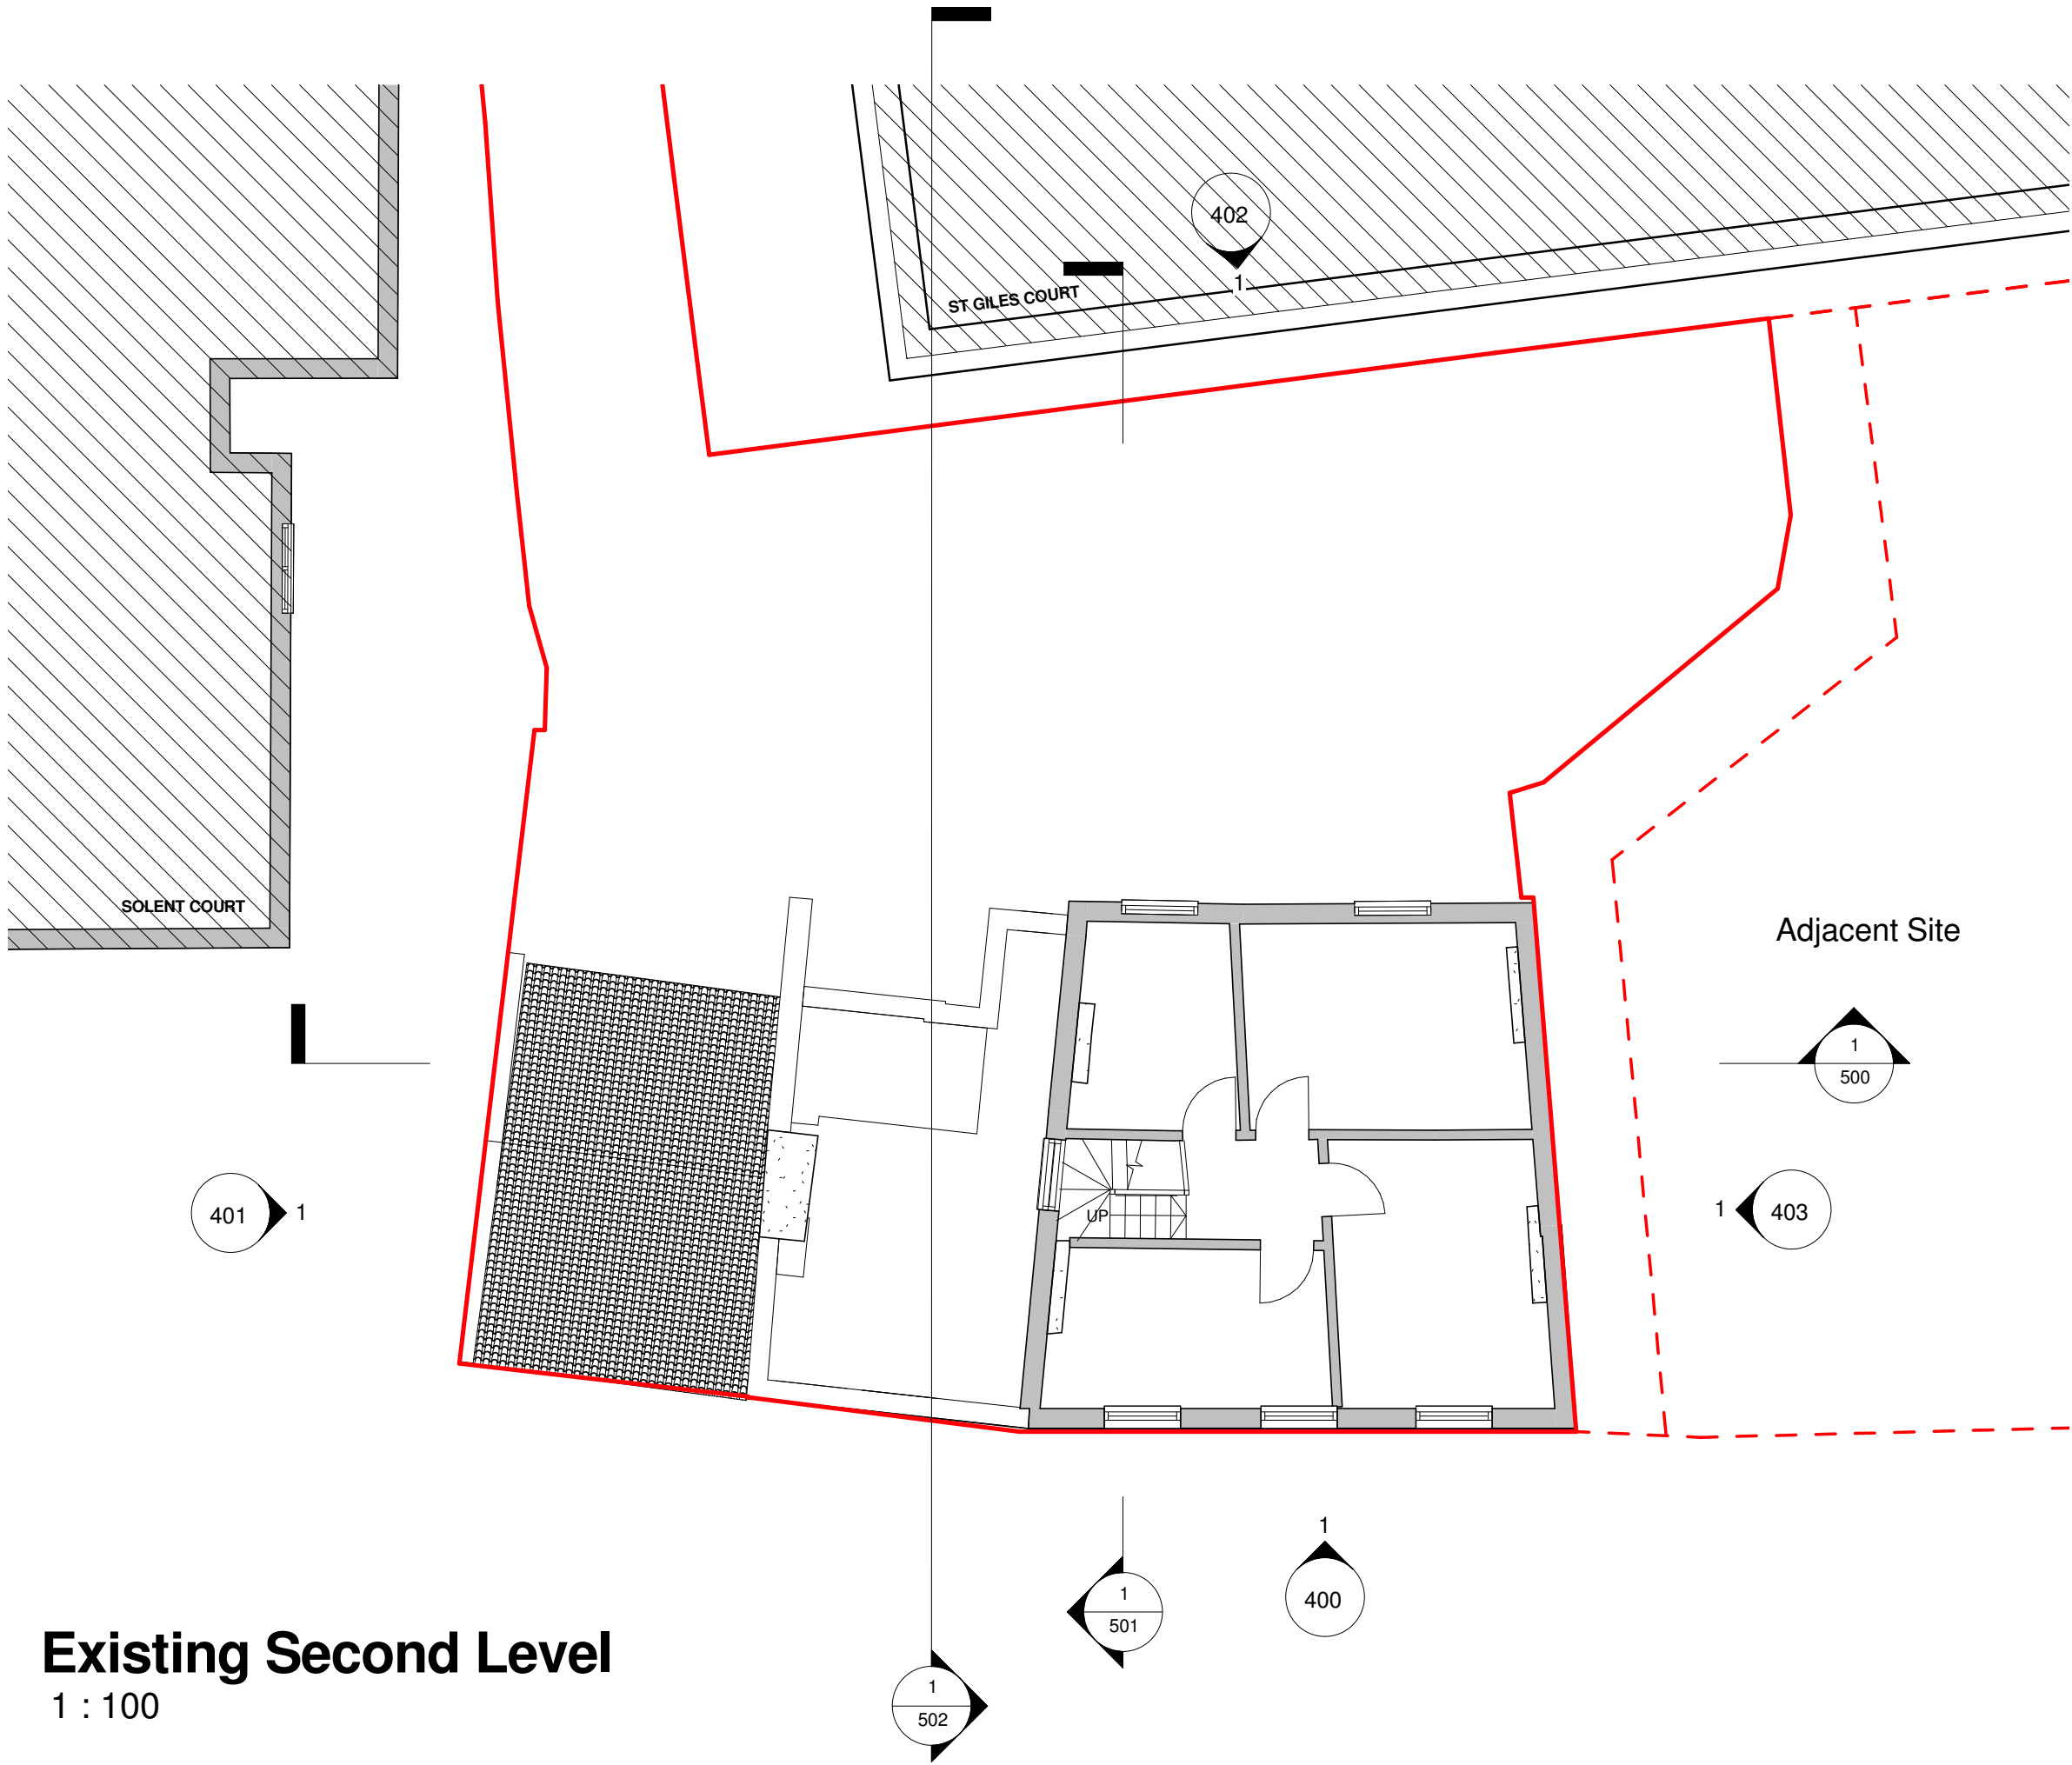


Existing Second Level
1 : 100

Notes
This drawing may be scaled for the purposes of Planning Applications, Land Registry and for Legal plans where the scale bar is used, and where it verifies that the drawing is an original or an accurate copy. It may not be scaled for construction purposes.
Always refer to figured dimensions. All dimensions are to be checked on site. Discrepancies and/or ambiguities between this drawing and information given elsewhere must be reported immediately to this office for clarification before proceeding. All drawings are to be read in conjunction with the specification and all works to be carried out in accordance with latest British Standards / Codes of Practice.

 

A 17/11/17 IS No. 38 added to scheme NM

Rev	Date	Init	Notes	Chkd
-----	------	------	-------	------

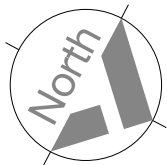

Client
Sats Ahluwalia

Drawing Originator



London - 106 Weston Street, London, SE1 3QB 020 7160 6000
Bristol - Rivergate House, Bristol, BS1 6LS 0117 923 2535
Plymouth - East Quay House, Plymouth, PL4 0HN 01752 261 282

RIBA Chartered Practice www.aww-uk.com

Project Title
Red Lion
34-38 Southampton Street

Drawing Title
Existing Second Floor Plan

Scale	Sheet	Drawn	Checked	Date
1 : 100	A3	KW	NM	09/17/16

Status	Project No.	
PLANNING	3717	
Drawing Reference	Drawing No.	Revision
RED-AWW-A-DWG	302	A