


Existing Side Elevation

Existing Front Elevation

Existing Side Elevation

Existing Rear Elevation


0 1 2 3 Metres
SCALE BAR @ 1:100

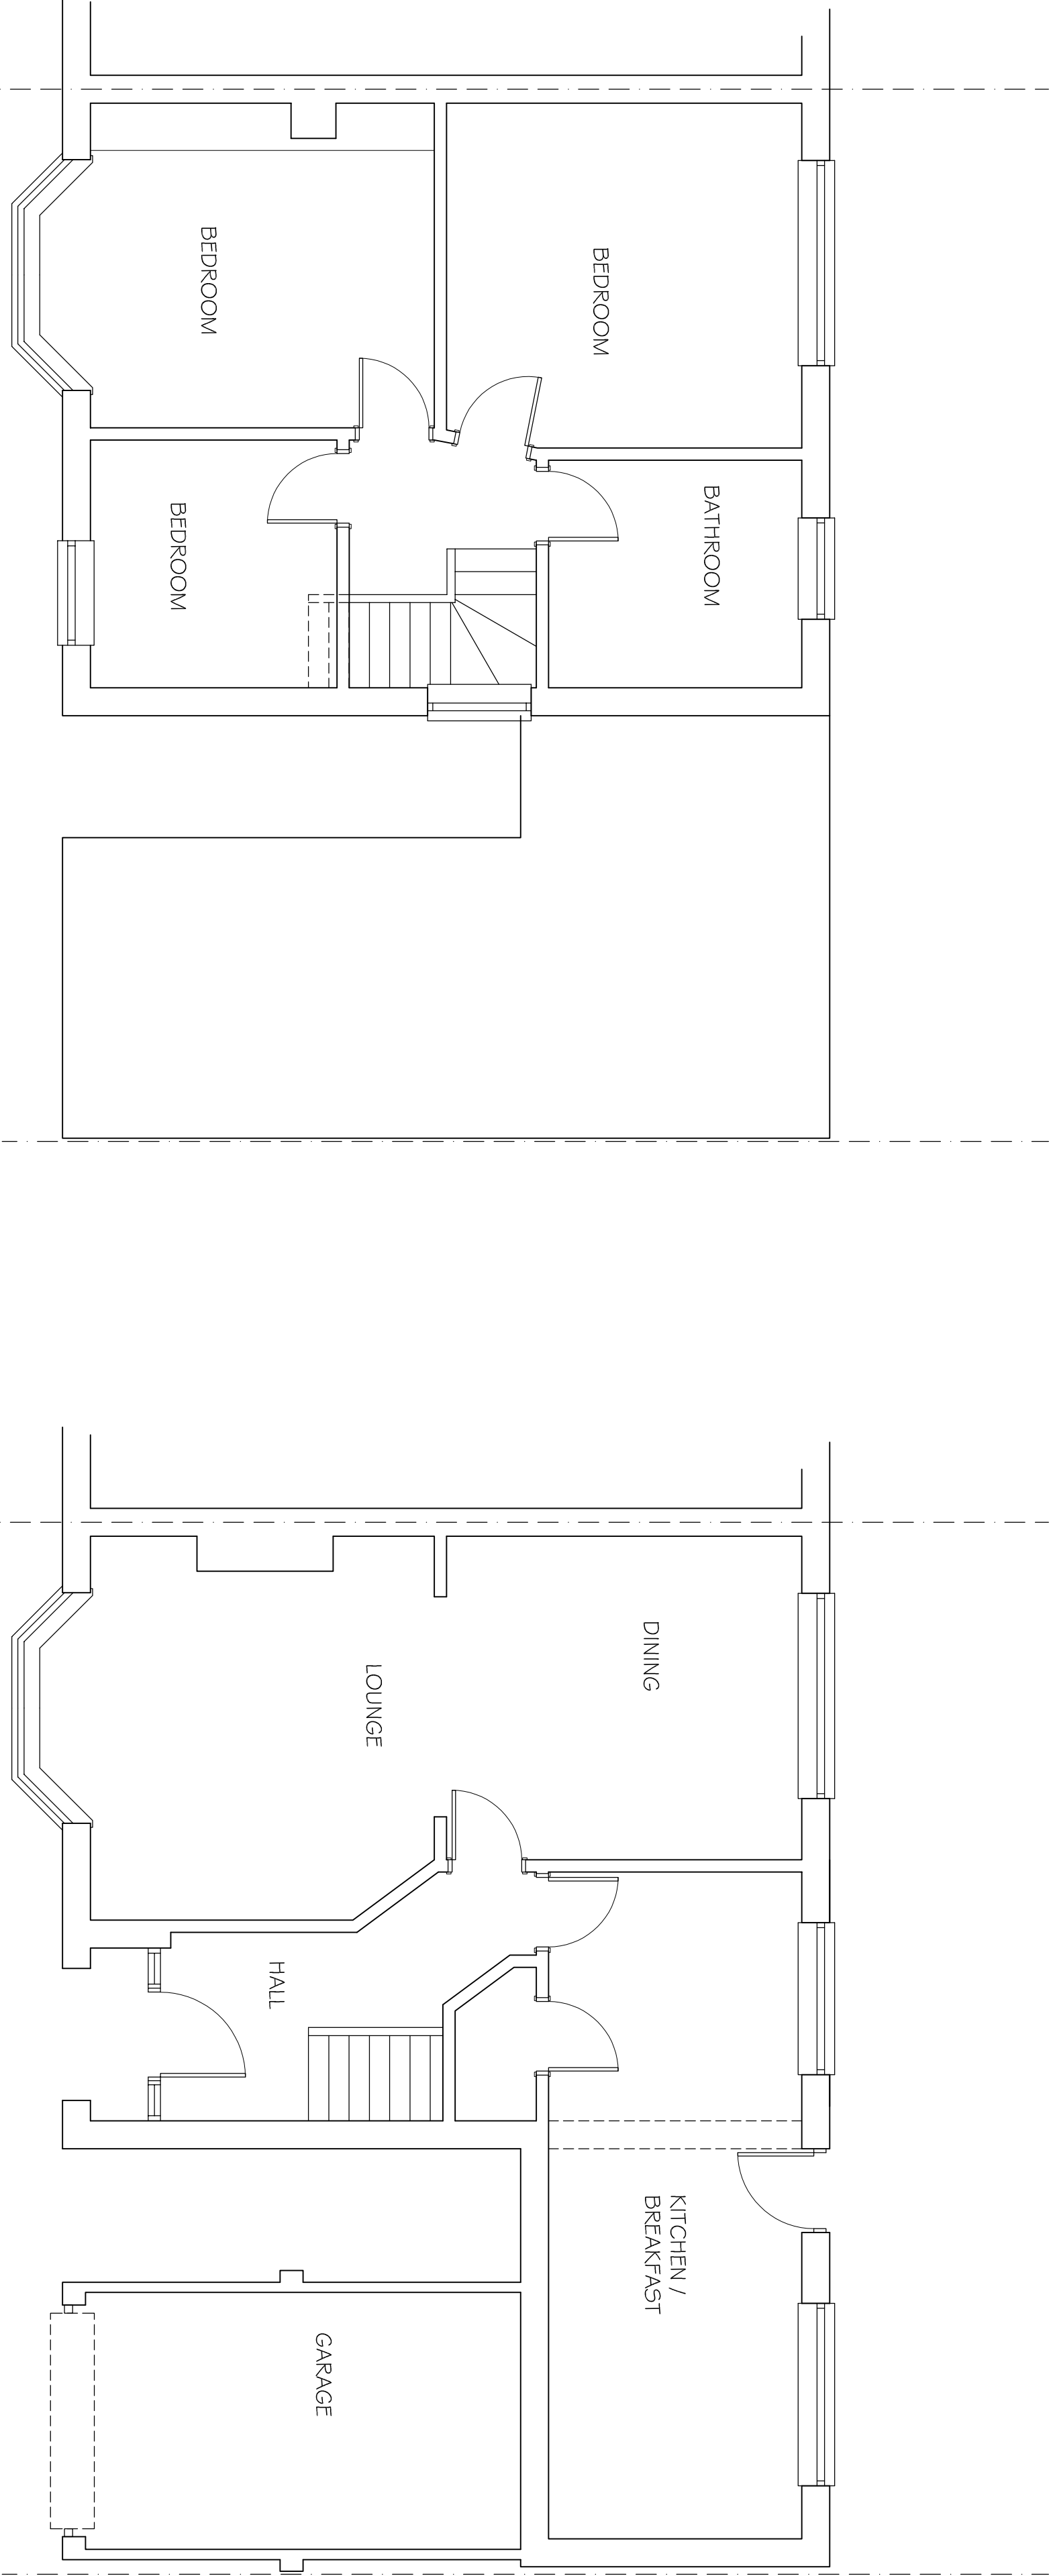

Existing First Floor Plan

Existing Ground Floor Plan

0 1 2 3 Metres
SCALE BAR @ 1:50

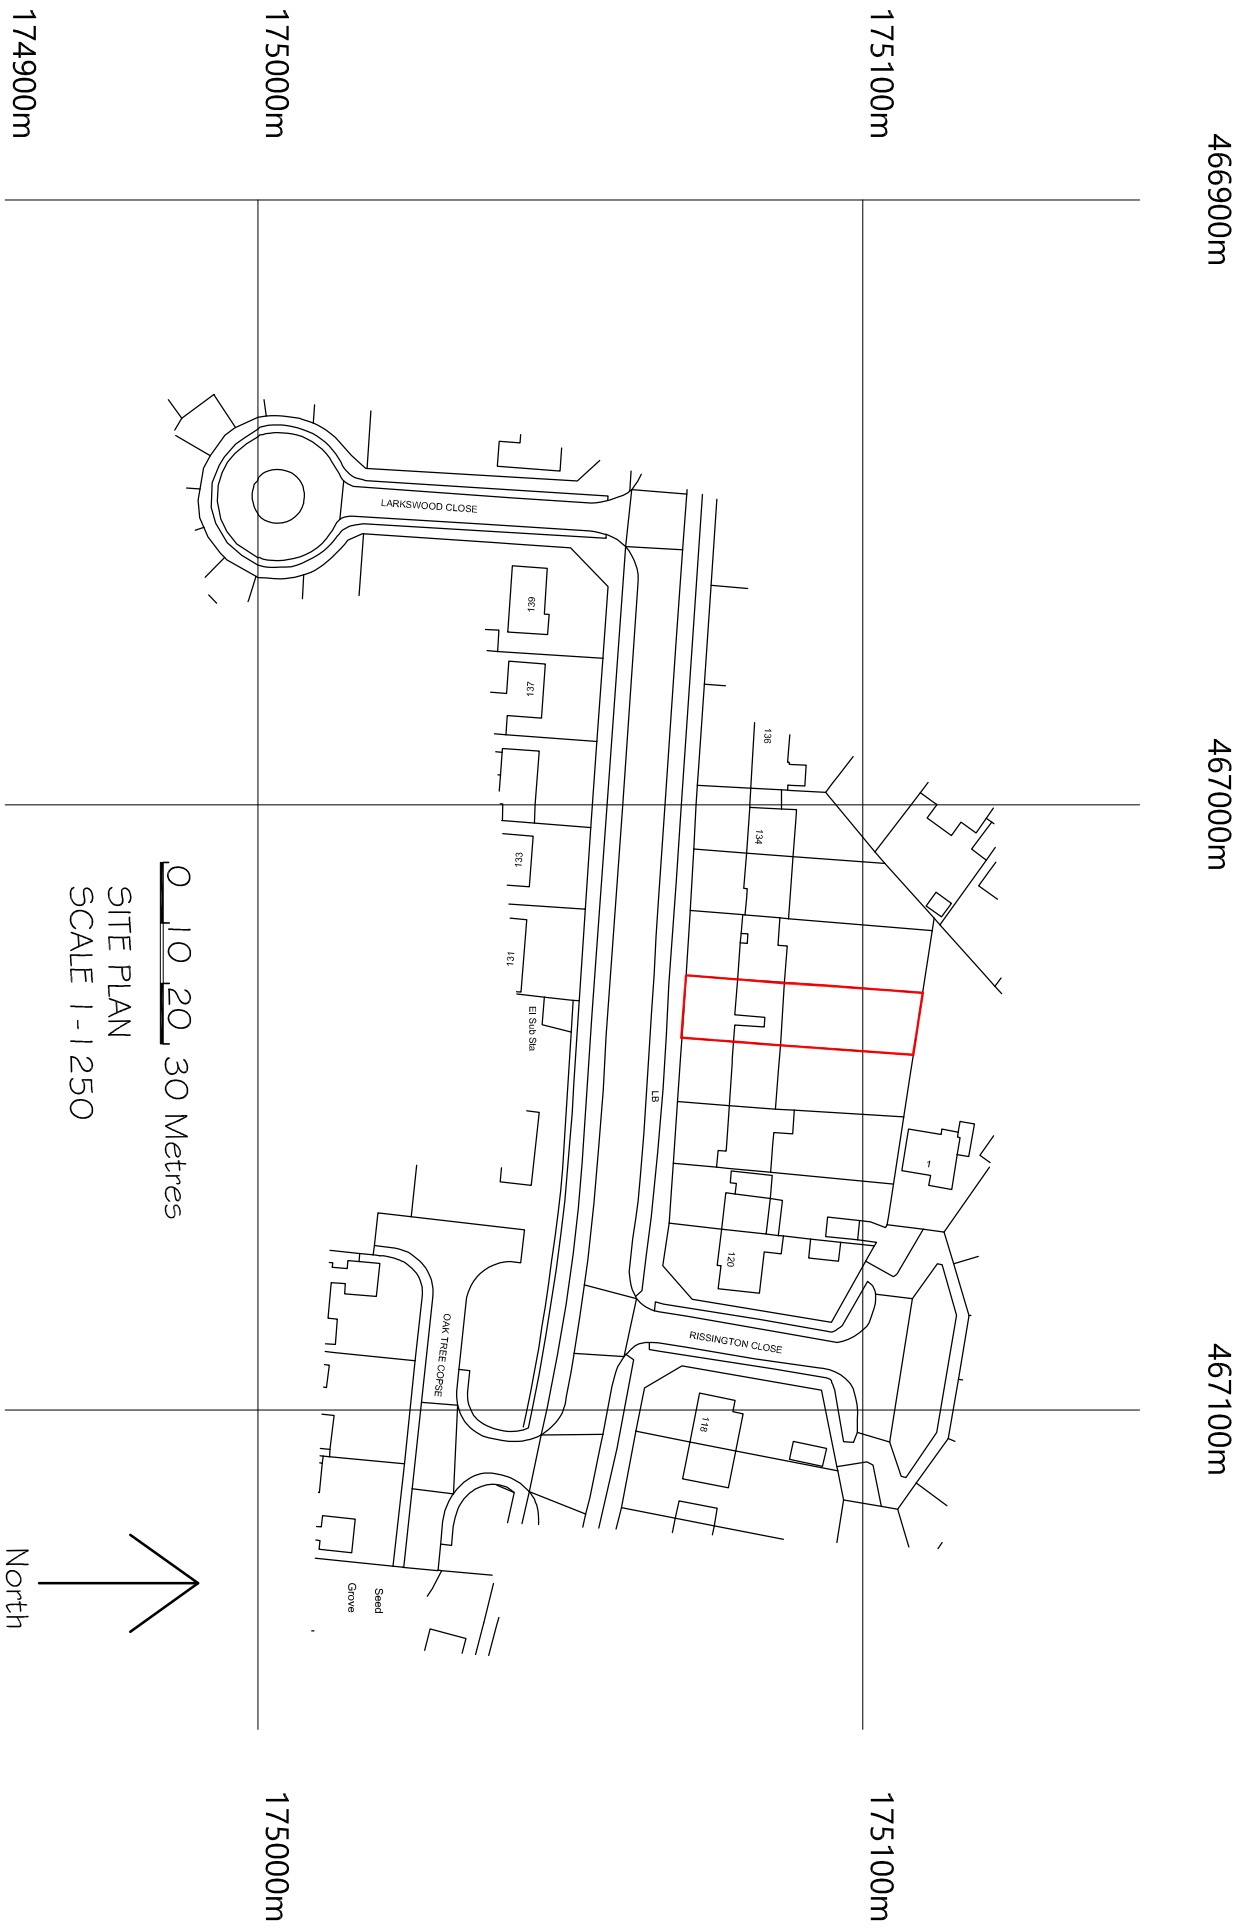

©Crown Copyright and database rights 2017 OS 100019980

KARL HUGHES BSc(Hons)

Architectural ~ Planning ~ Building Consultant

Sumpside, Stibister Road, Little London, Hampshire, RG26 5EP

Telephone 01189 701033

client: Mr and Mrs Crowford

project: 128 Overdown Road, Titchhurst

title: Existing Plans & Elevations

date: Oct 2017 drawn: DC / KSH

scale: 1-100 uos drawing no: 01