
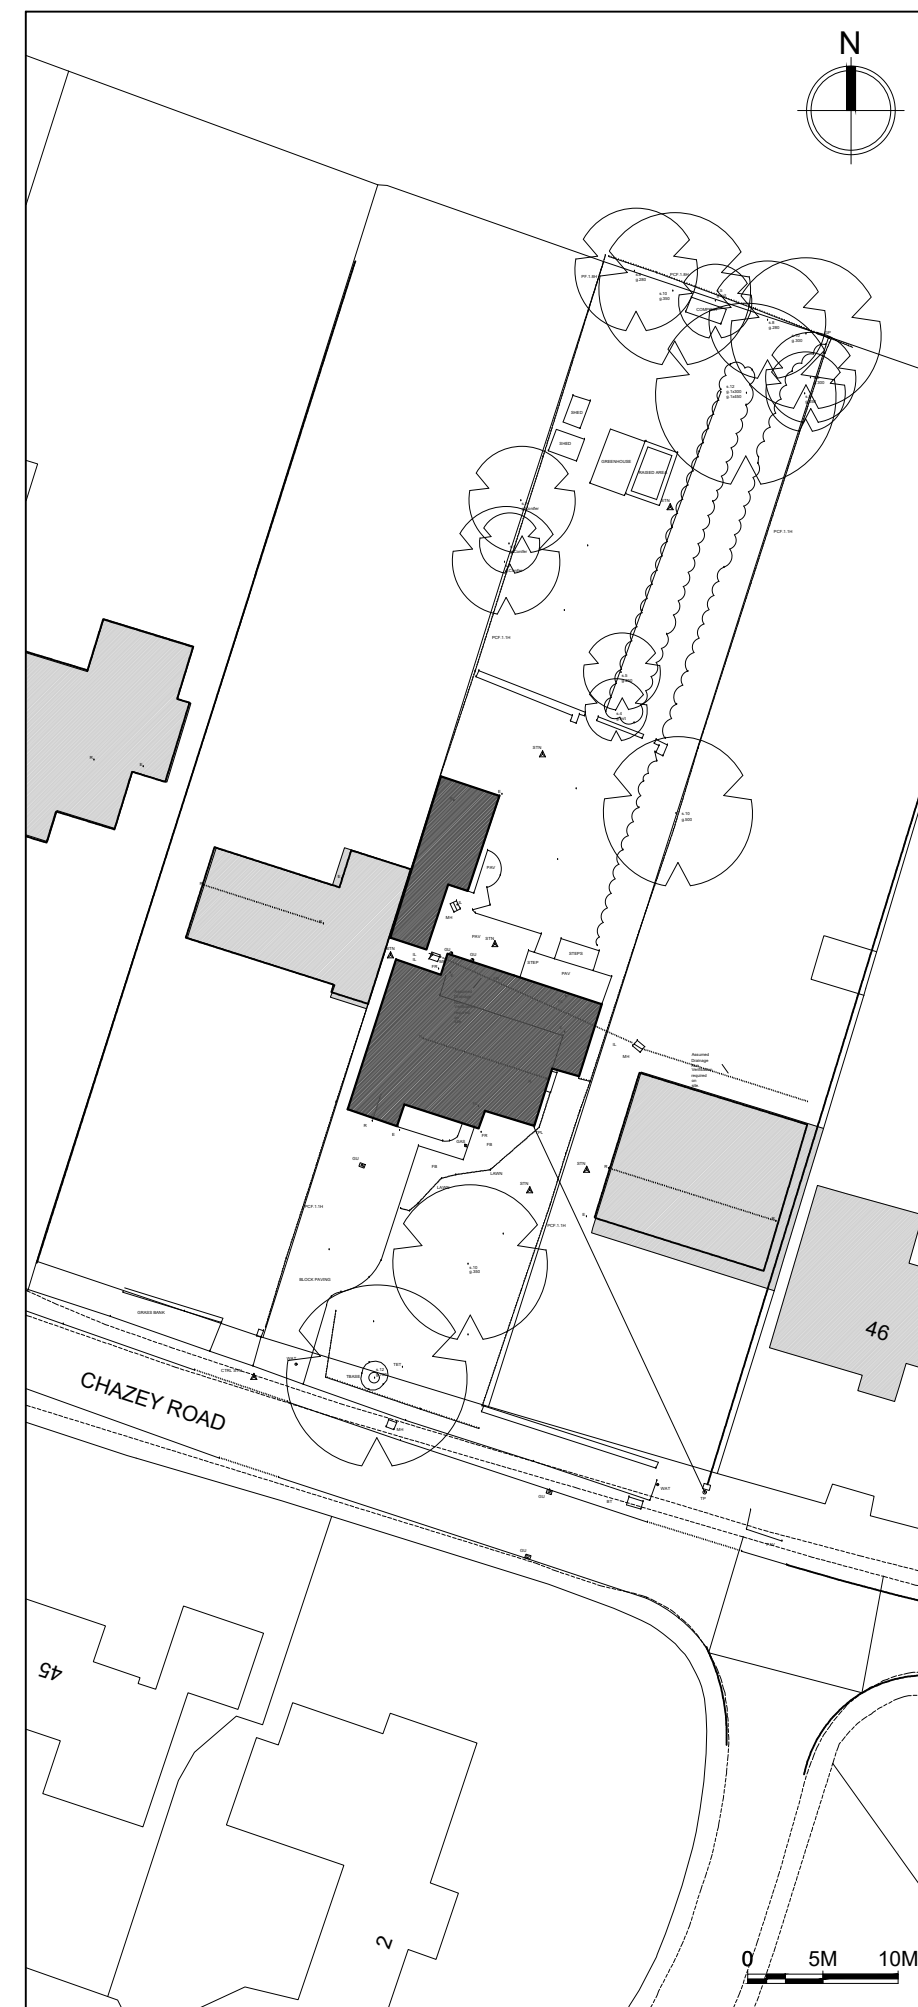


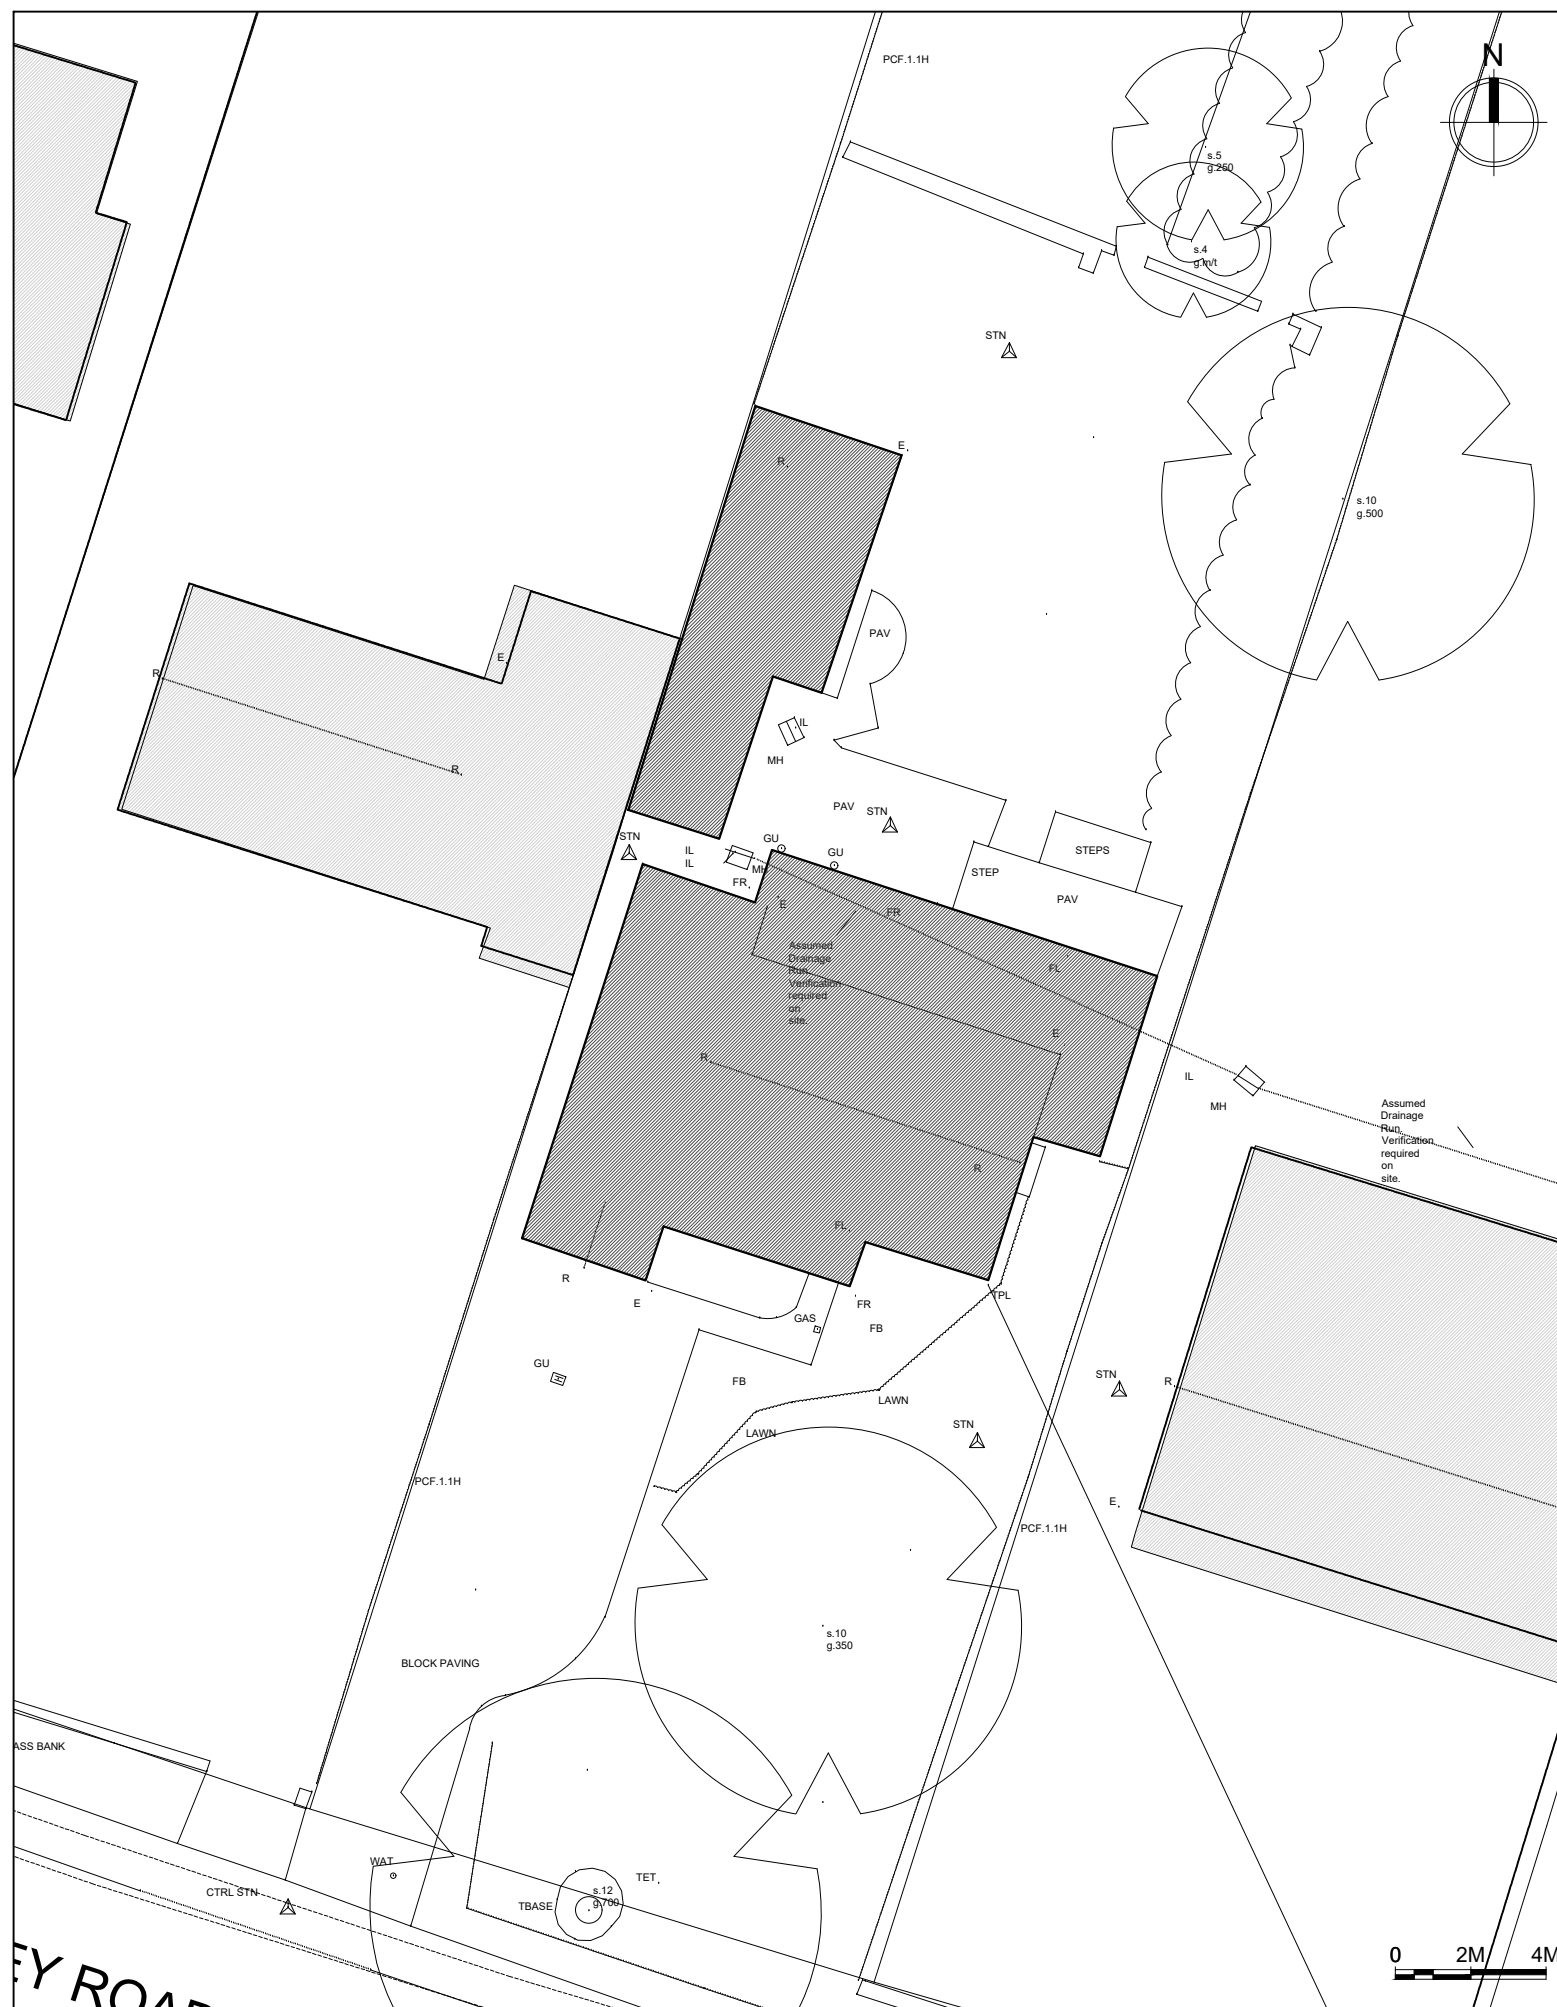

11		12	
REVISION HISTORY			
REV	DESCRIPTION	DATE	APPROVED
A	Existing GEA added	04.02.18	MJ

NOT FOR CONSTRUCTION

THIS DRAWING IS NOT TO BE SCALED.
THE GENERAL CONTRACTOR IS TO CHECK
ALL DIMENSIONS AND NOTIFY THE DESIGNERS
OF ANY DISCREPANCIES OR OMISSIONS.


This drawing is the property of Fraiserline Consultancy.
It is subject to Copyright IPO and may not be duplicated or
disclosed to any third party for any purpose
except as authorised in writing by Fraiserline Consultancy.

© 2018 Fraiserline. All rights reserved.

PLANNING ONLY

TOTAL SITE AREA
1199 SQM

EXISTING BUILDING FOOTPRINT
GEA (approx): 229 SQM
GEA (approx): 268 SQM (including Outbuilding)

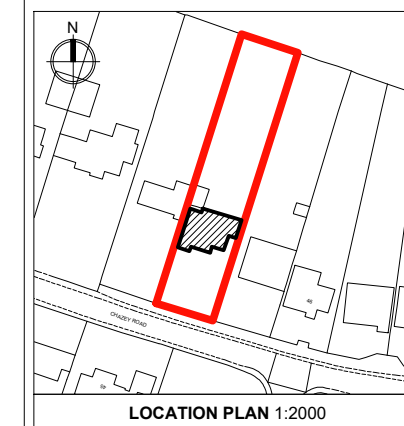

FRAISERLINE
ARCHITECTURE

RESIDENTIAL
LEISURE
COMMERCIAL
MARINE

T: +44 (0) 7919 050 888
E: matthew@fraisierline.com
W: www.fraisierline.com

CLIENT:
Mr & Mrs Smith
Chazey Road, Caversham, Reading, RG4 7DU

PROJECT:
218 - Chazey Road
C/O Chazey Road, Caversham, Reading, RG4 7DU

DRAWING TITLE:

EXISTING SITE PLAN
INCLUSIVE OS PLAN

DRAWING STATUS: **PLANNING**

SCALE: 1:500/200@ A3 DRAWING NUMBER: 218-00P/001

DATE: 10.01.18

DRAWN: MJ REV: A