


Section A-A
(prior to unauthorised
works - assumed)

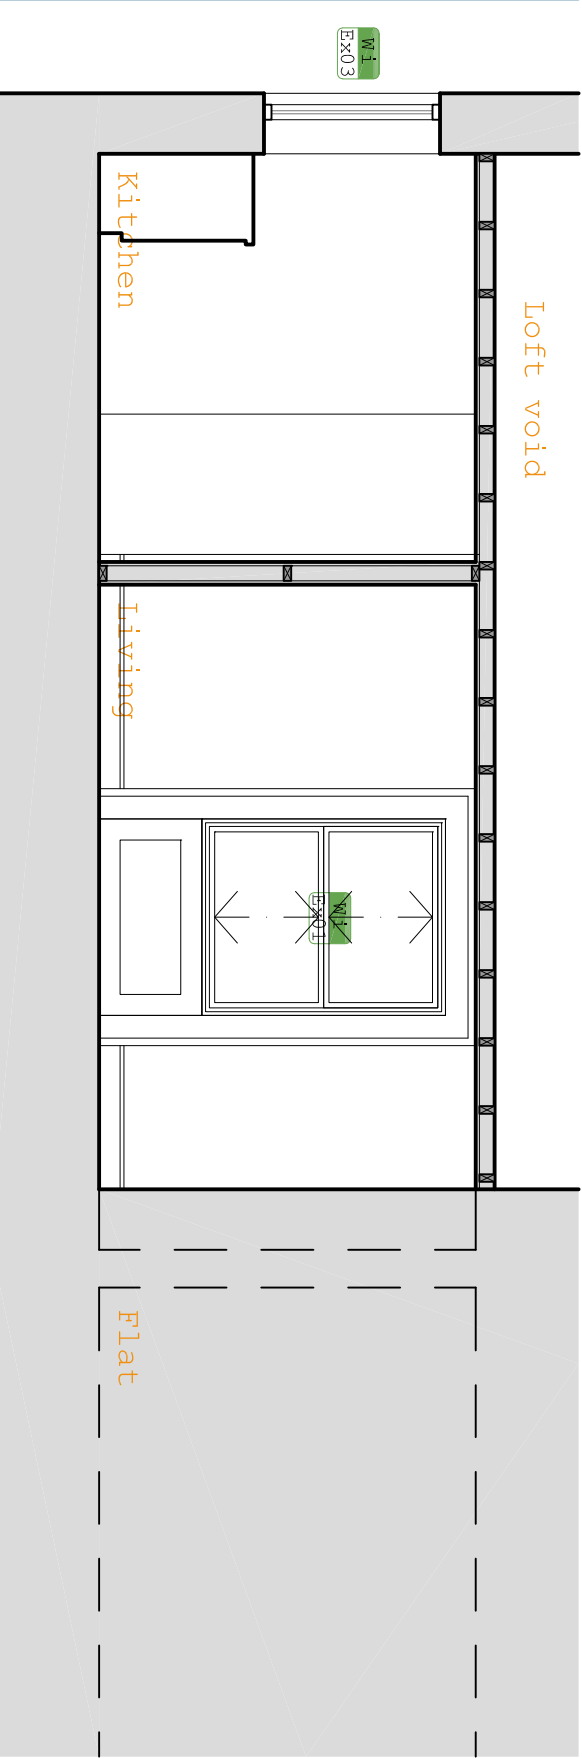

colony architects

RIBA #

project: 389
drawing number: 03-01
date: Jan 18
status: Planning
scale: A3
author: SH
checked: EGM
© 2017 working architecture


Flat D, 6 Bath Rd
Reading, RG1 6NB

client: Craig Pearson
drawing title: Floor plan and section prior to works (assumed)

colony architects ltd is a collaboration of architects and designers with an open attitude to find out more visit our local authority website
contact: design@colonyarchitects.com

www.colonyarchitects.com

256 South Oak Way
Stevenage SG2 8DS

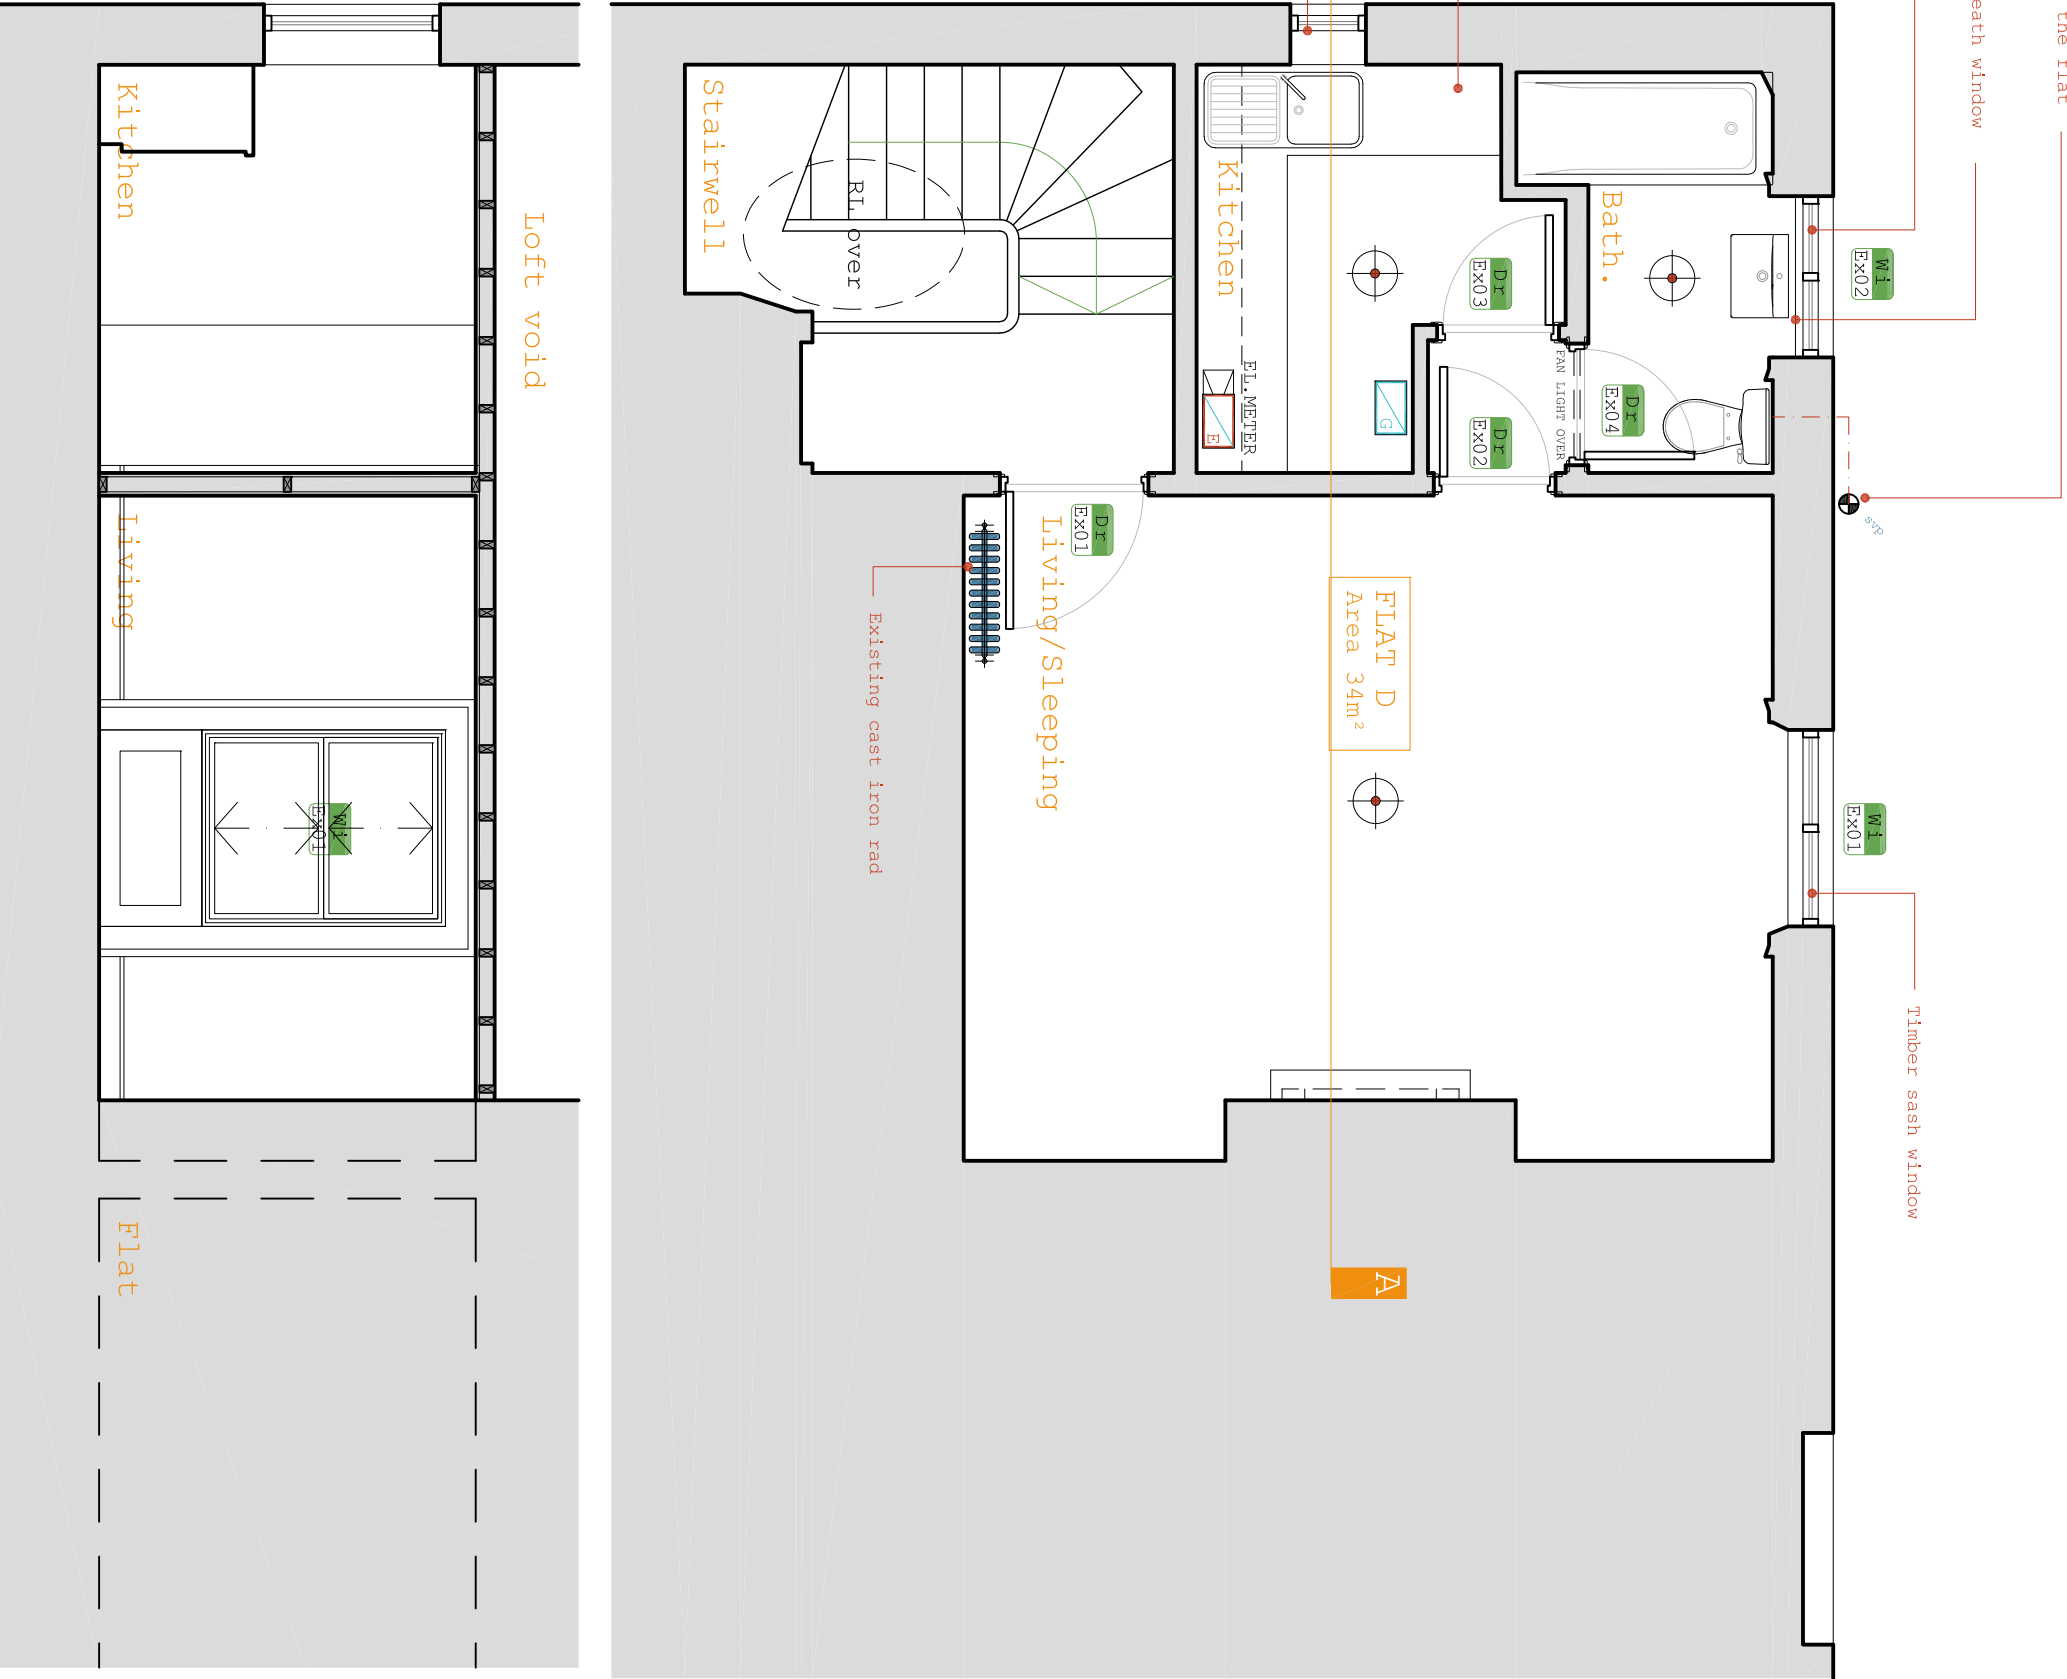

DRAWING KEY:

- Building structure
- Light fitting
- Gas meter
- Elec meter