
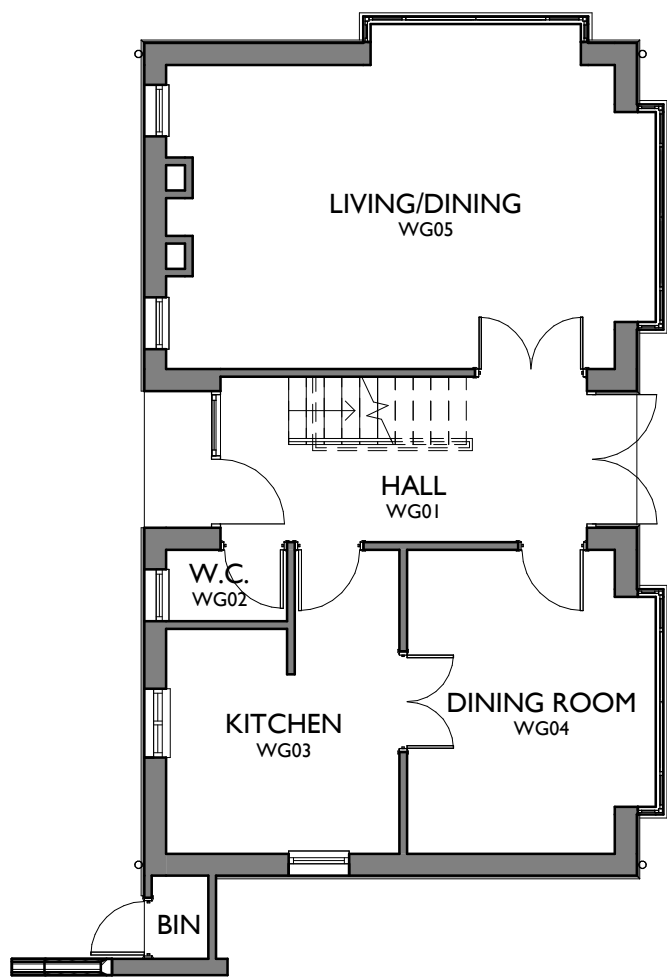



Notes

This drawing is the property of Willmore Iles Architects.


Copyright is reserved by Willmore Iles Architects and the drawing is issued on the condition that it is not copied, reproduced, retained, or disclosed to any unauthorized person, either wholly or in part, without the consent in writing of Willmore Iles Architects

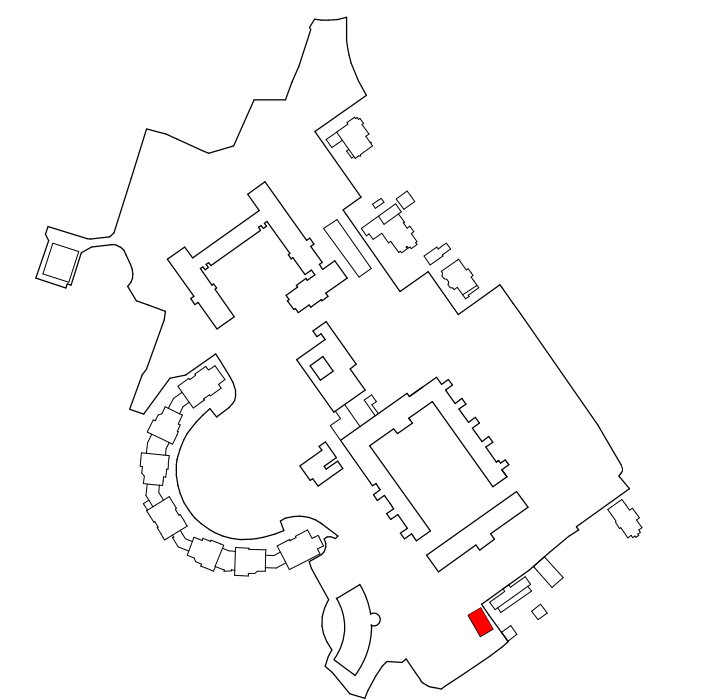

GROUND FLOOR PLAN

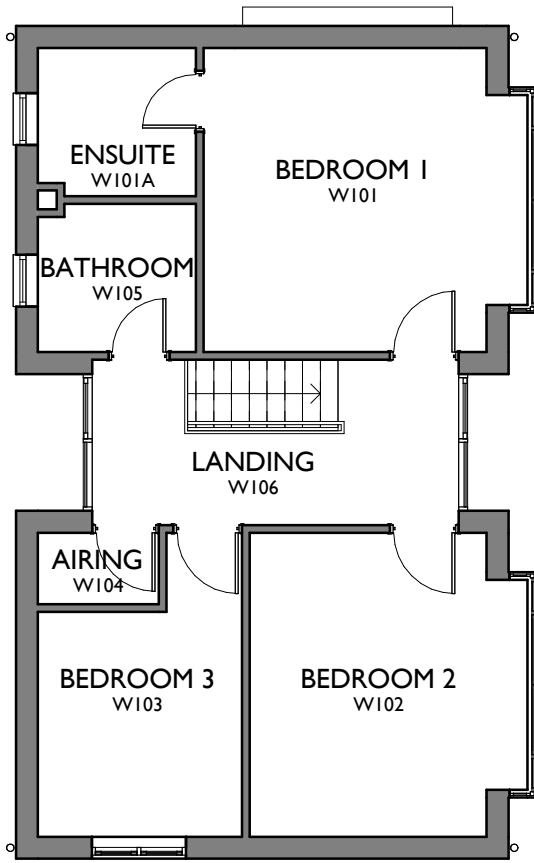

FIRST FLOOR PLAN

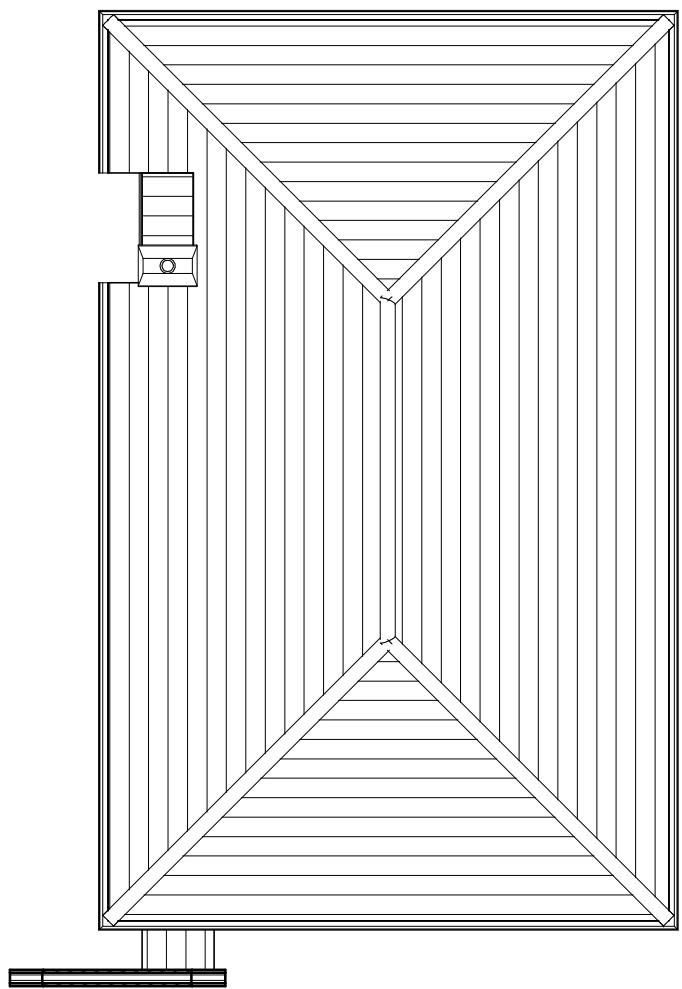

ROOF PLAN

north

Amendment	Drwn	Chkd	Date	Rev



willmore iles architects

267 Horwell Road - Horwells - Bristol - BS8 4SF - Tel: 0117 9450962
www.willmoreiles.com

Drawing Status

PLANNING

Client

UNIVERSITY PARTNERSHIPS PROGRAMME

Job Title

ST PATRICKS HALL
UNIVERSITY OF READING

Drawing Title

EXISTING PLANS - NO.4 SHERFIELD
DRIVE

Scale 1 : 100	Size A1	Drawn WA	Checked RT	Date NOV 17
Job No 0616	Drawing No StP-WIA-00-FF-DR-A-140100			Rev