



Existing - Side Elevation
1 : 100

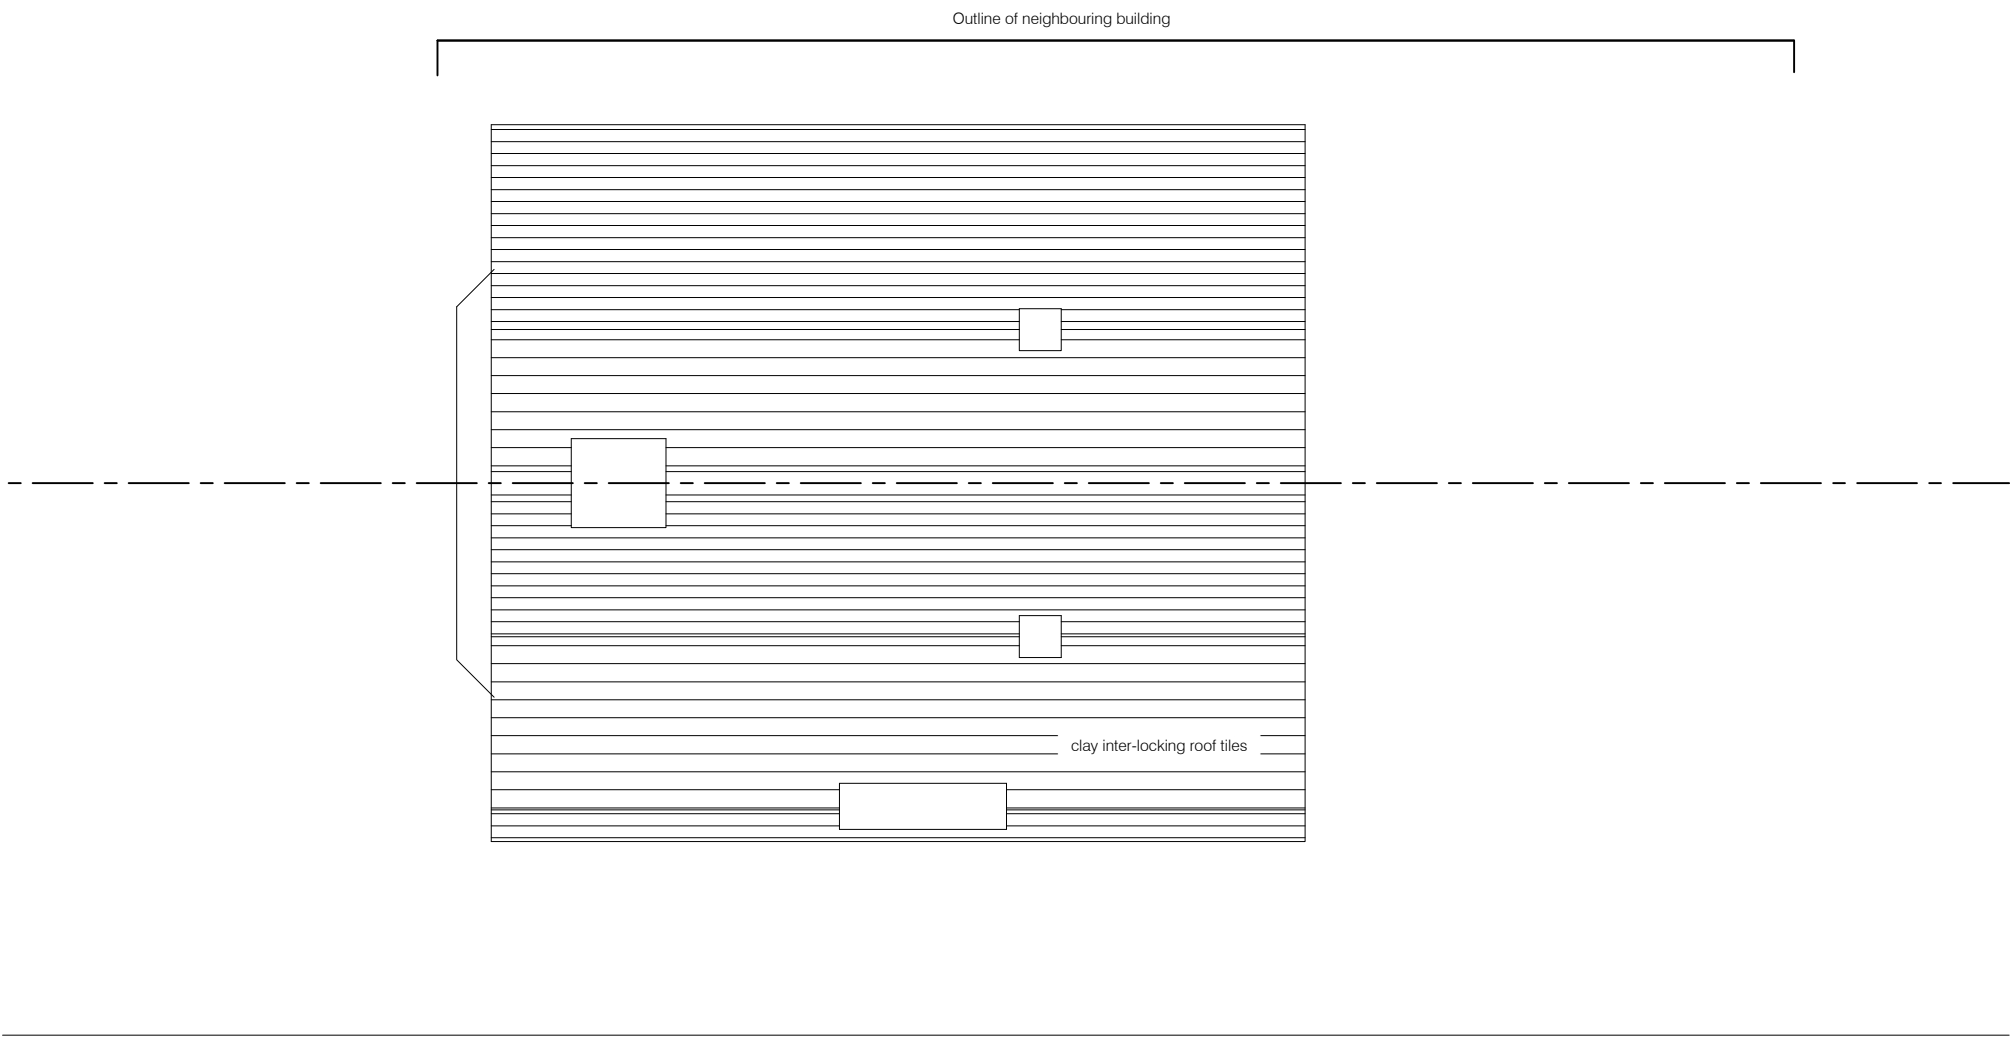

Existing - Roof Plan
1 : 100





Existing - Front Elevation
1 : 100

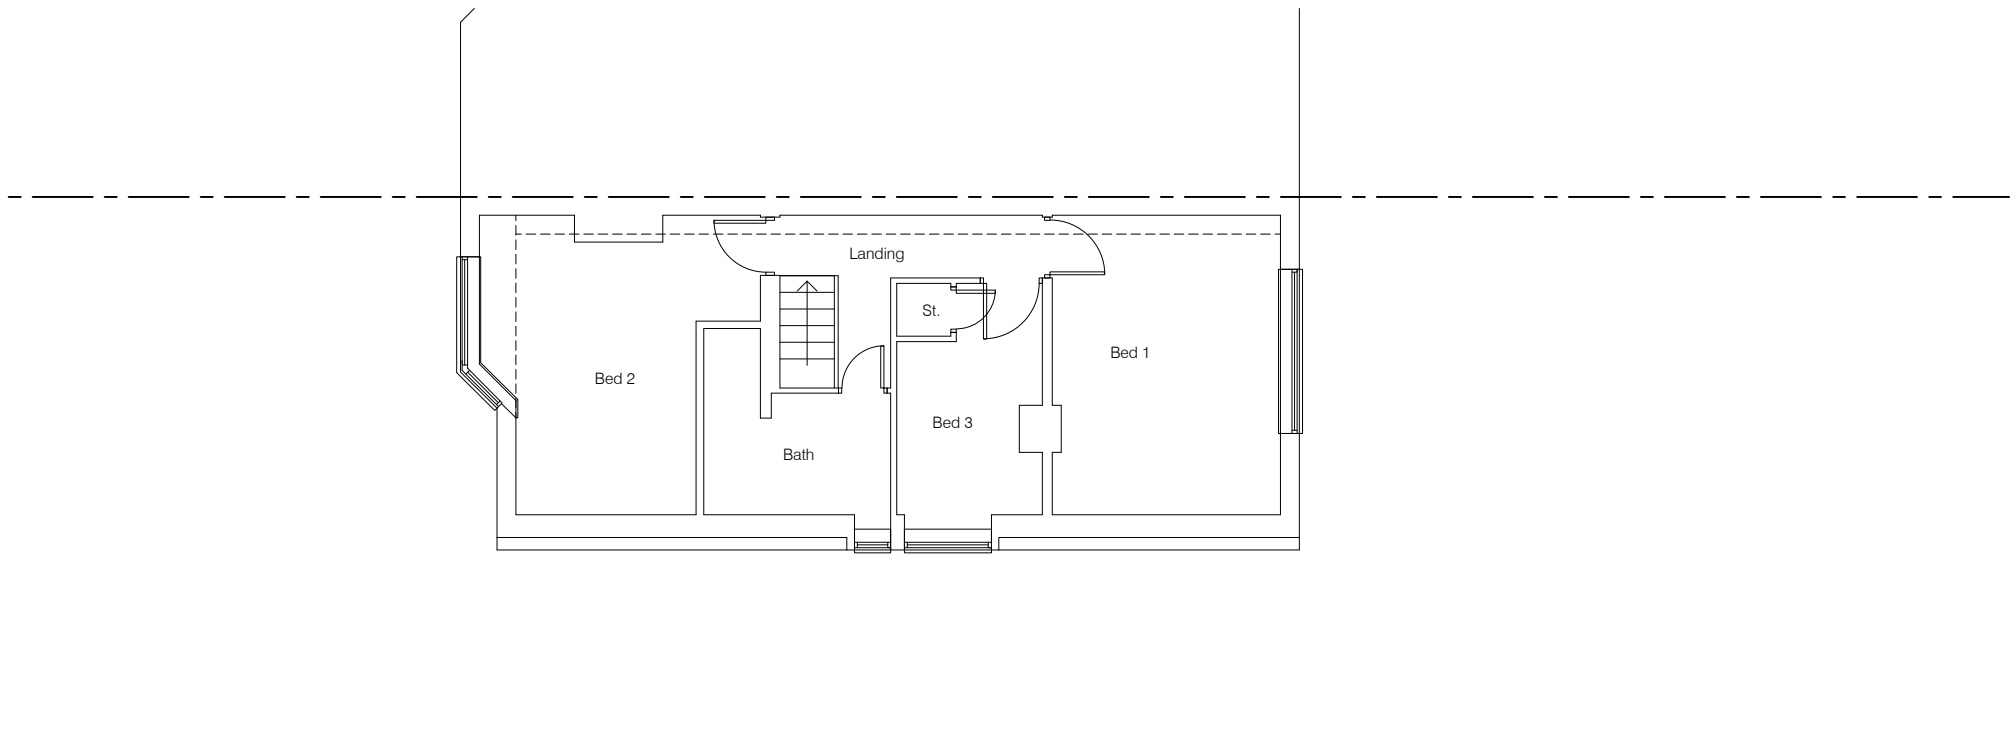


Existing - First Floor Plan
1 : 100



Existing - Rear Elevation
1 : 100

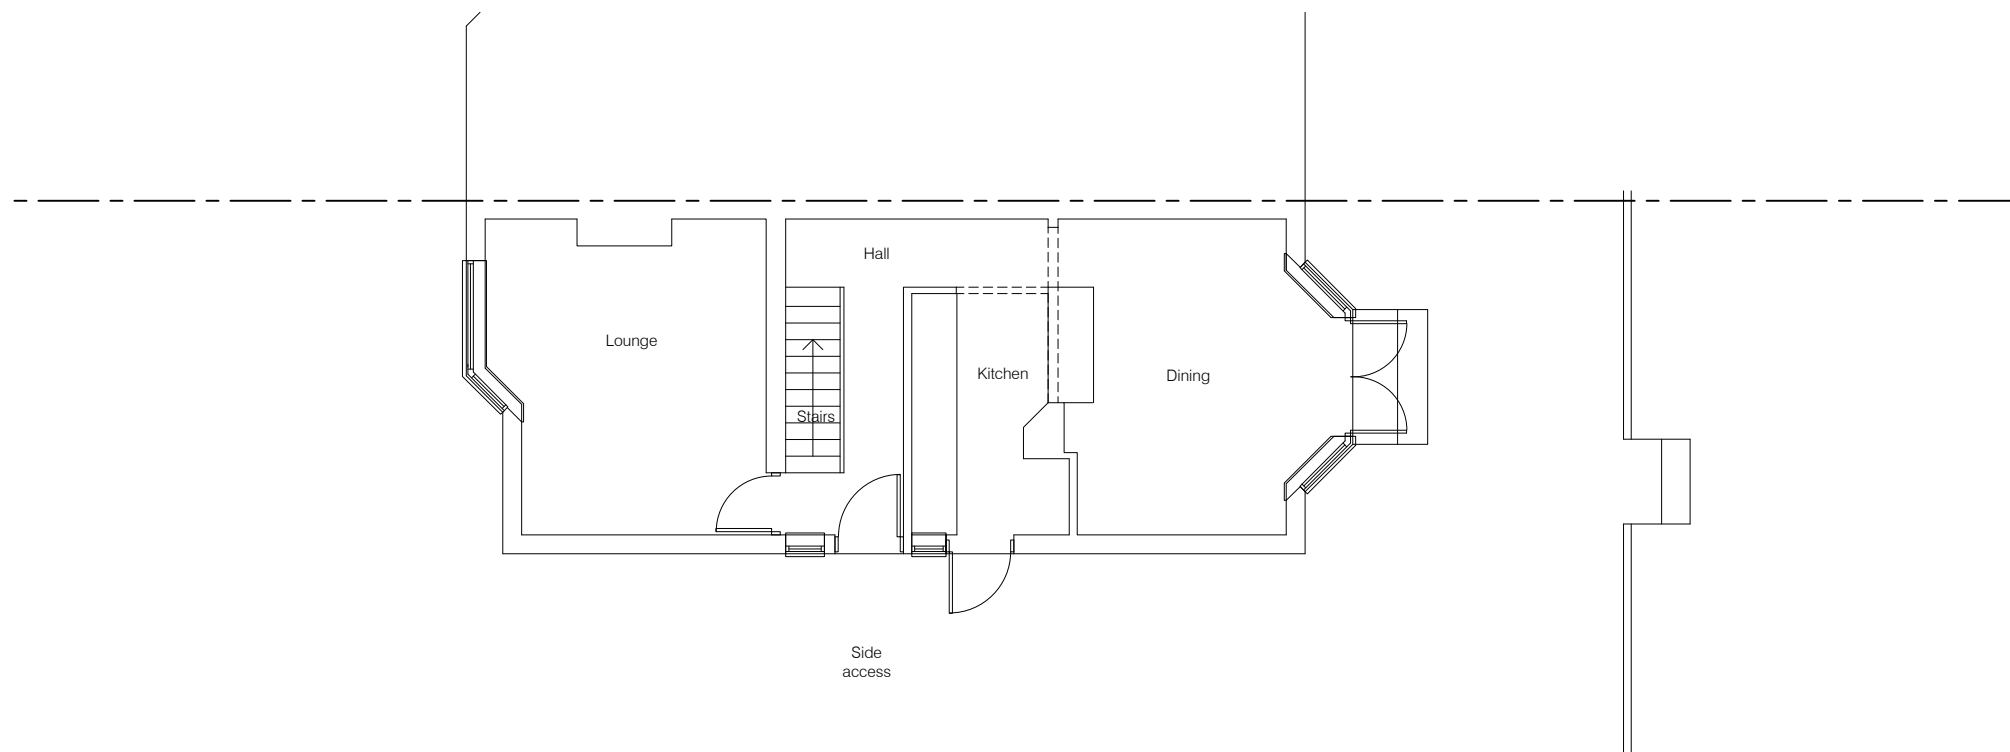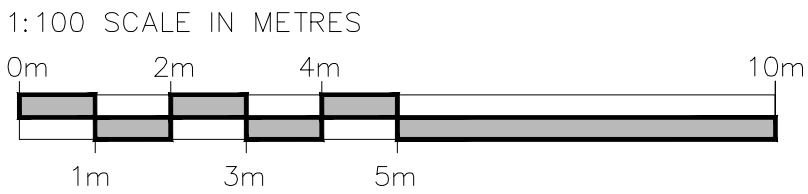

Existing - Ground Floor Plan
1 : 100

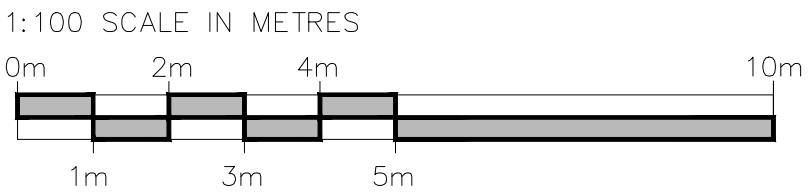

D	Clarification of existing materials	28.06.17	FS
C	Neighbours front elevations included	16.06.17	FS
B	Clarifications to drawing sheet only	14.06.17	FS
A	First floor updated	27.09.16	AC

Rev	Note	Date	Initial
-----	------	------	---------

Status **PLANNING**

robert rigby architects
42 Portman Road, Reading, Berks RG30 1EA
Telephone: 0118 957770 10
Fax: 0118 957770 19
E-Mail: enquiries@rigbyarchitects.com

Project:
18 St Anne's Road
Caversham
Reading
RG4 7PA

Client
Mr and Mrs Potter

Drawing Title:
EXISTING
PLANS AND ELEVATIONS

Scale: 1:100 at A1 size	Dwg. No.: 1537/P/002	Rev.: D
Drawn by: AC		
Date: 20.07.16		