
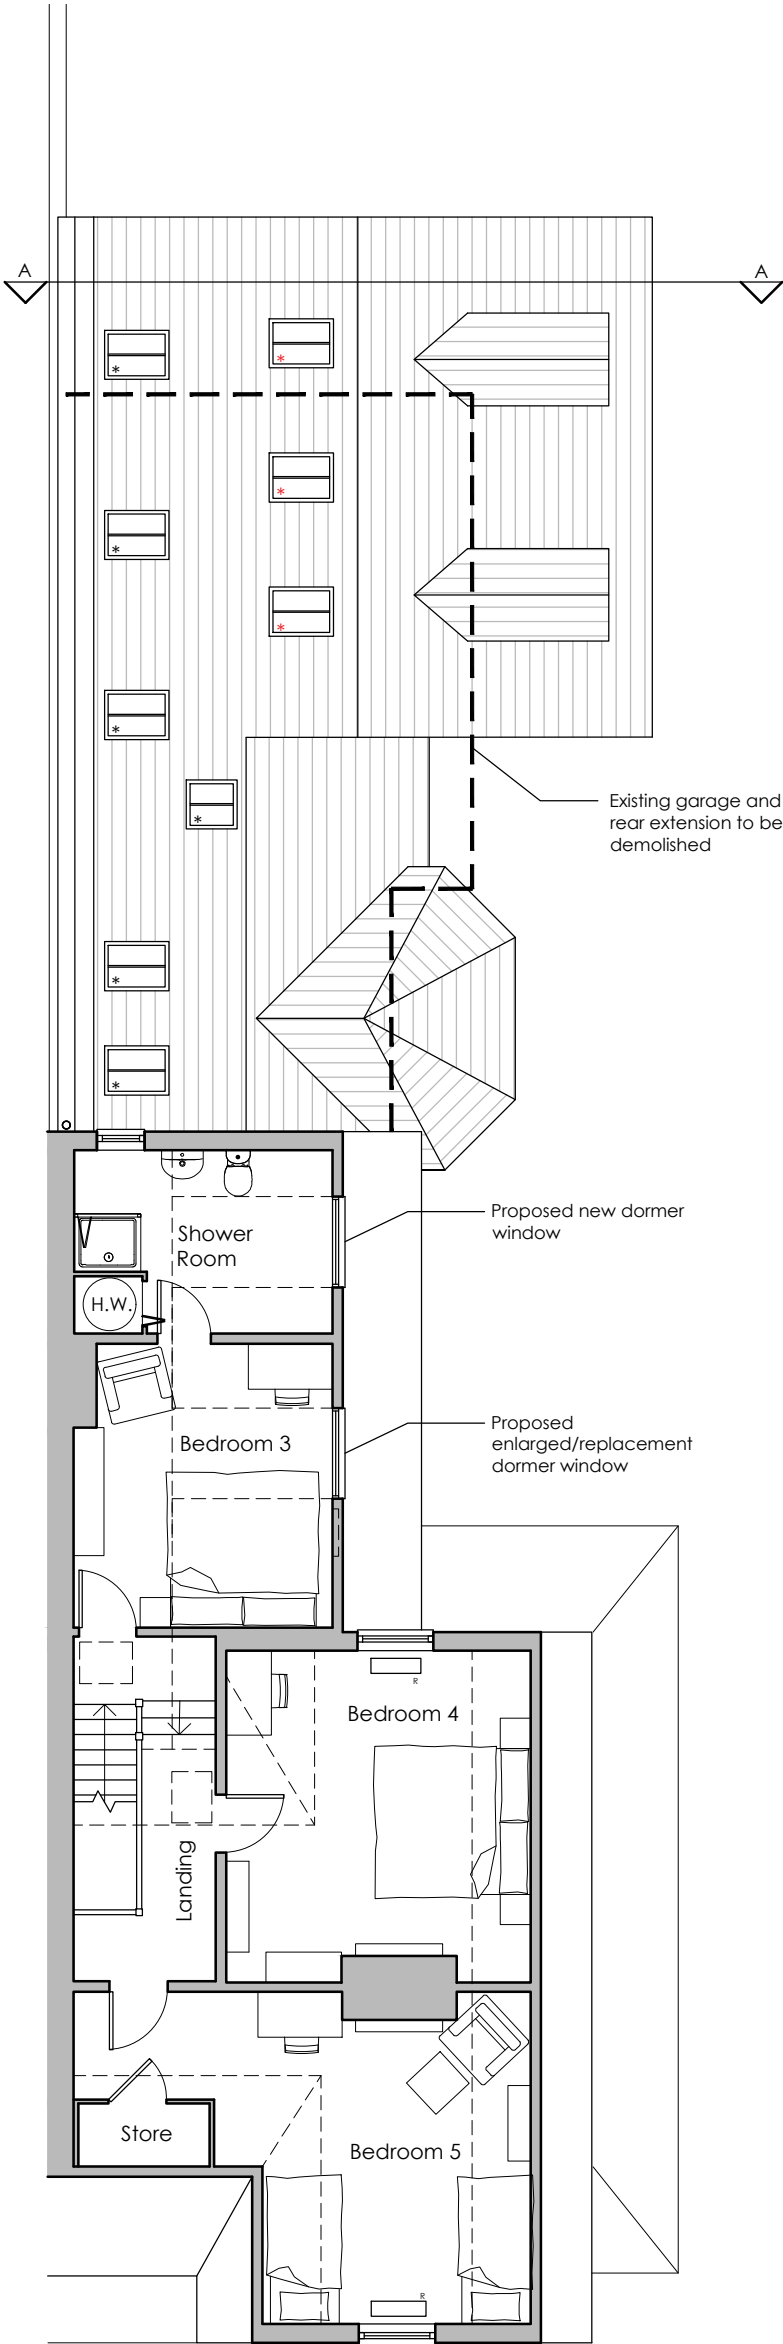




Rev.	Date	Note	Author	Checked
A	13/09/2017	Client Amendments	AS	CTW
B	24/10/2017	Revised to RBC's Comments	AS	CTW

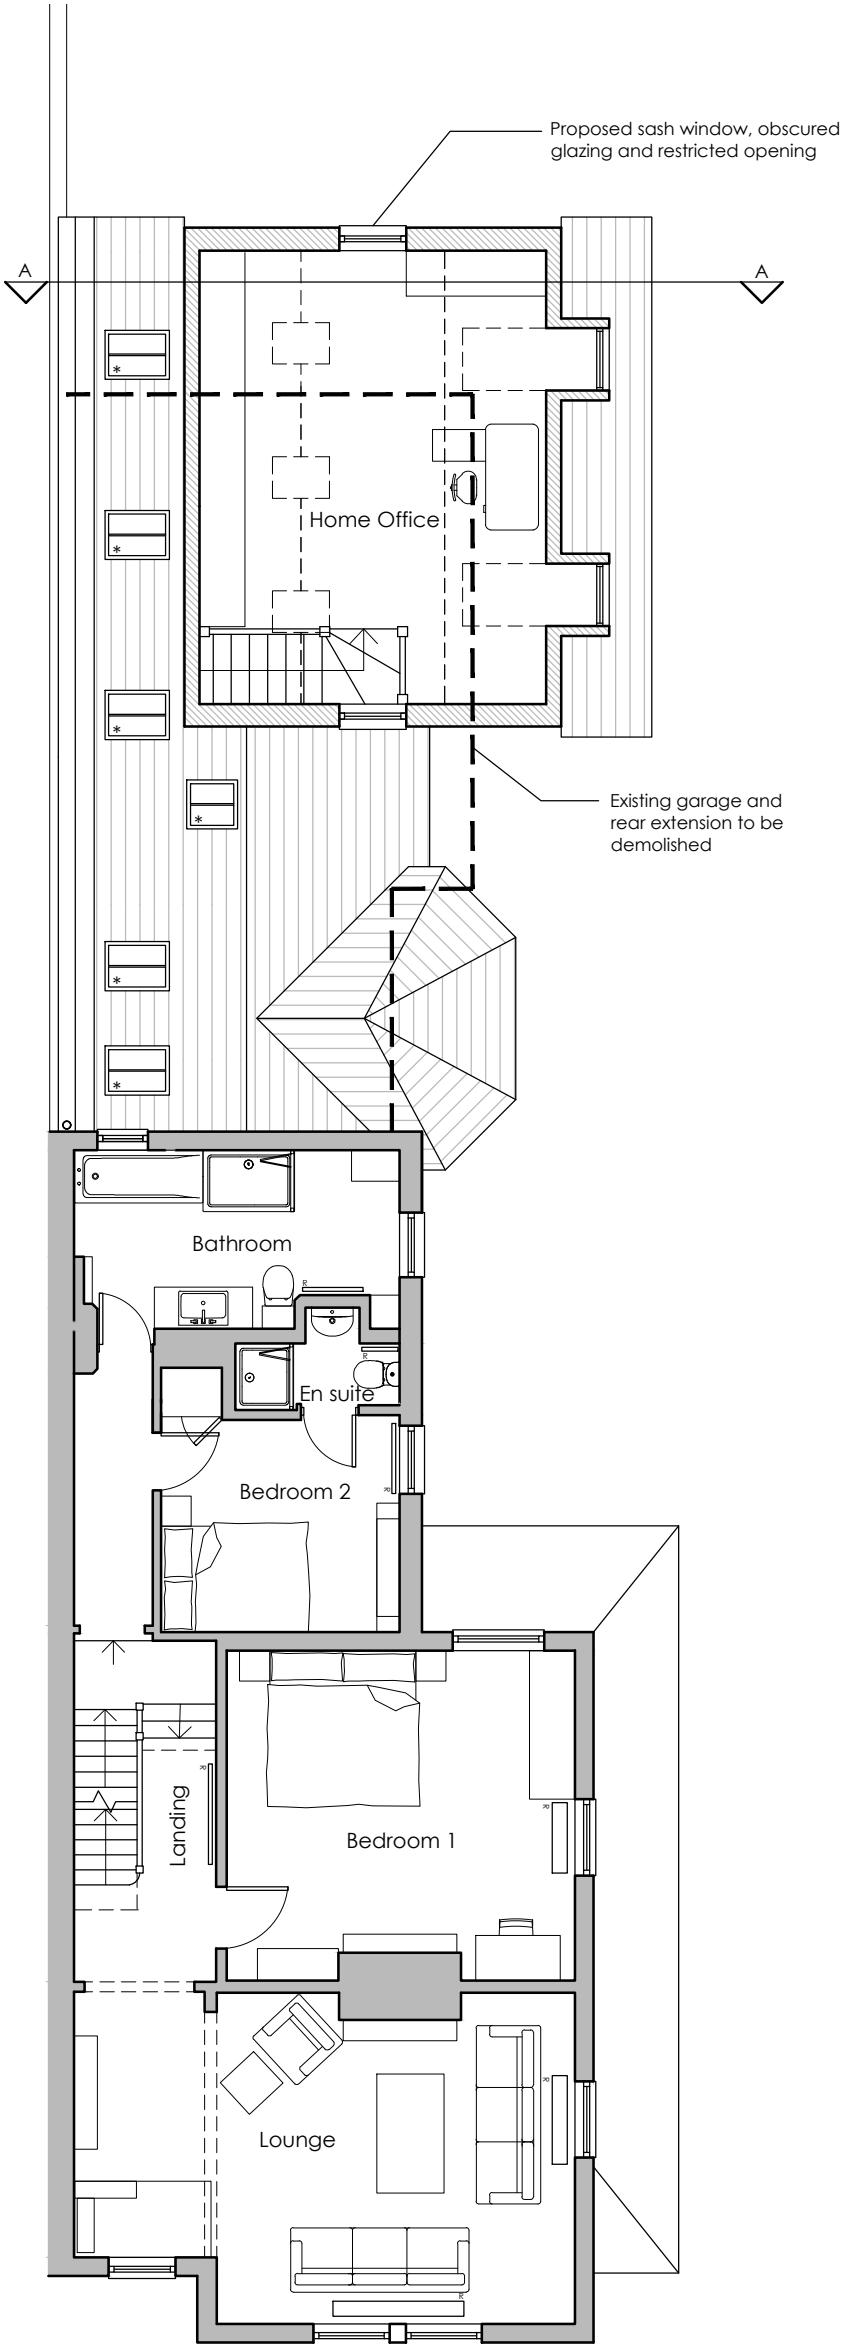

PROPOSED FIRST FLOOR PLAN

PROPOSED SECOND FLOOR PLAN

- Key
- Existing walls / partitions retained
 - Proposed new walls / partitions
 - * Proposed conservation rooflights
 - * Proposed fixed conservation rooflights. Obscured glass

 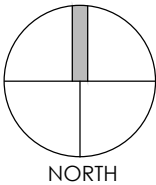

Project	House Alterations & Extension 19 Christchurch Gardens Reading RG2 7AH				Drawing	Proposed 1st and 2nd Floor Plans		
					Job-Dwg Number	15038-PL-9		Rev.
Client	Mrs Peggy Newton				WESTON + CO ARCHITECTS Watlington house 44 Watlington Street Reading, RG1 4RJ T. 0118 375 0252 www.weston-co.com			
Status	Planning							
Scale	1/100		Sheet Size A3					
Author	AS	Checked	CTW	Date				