
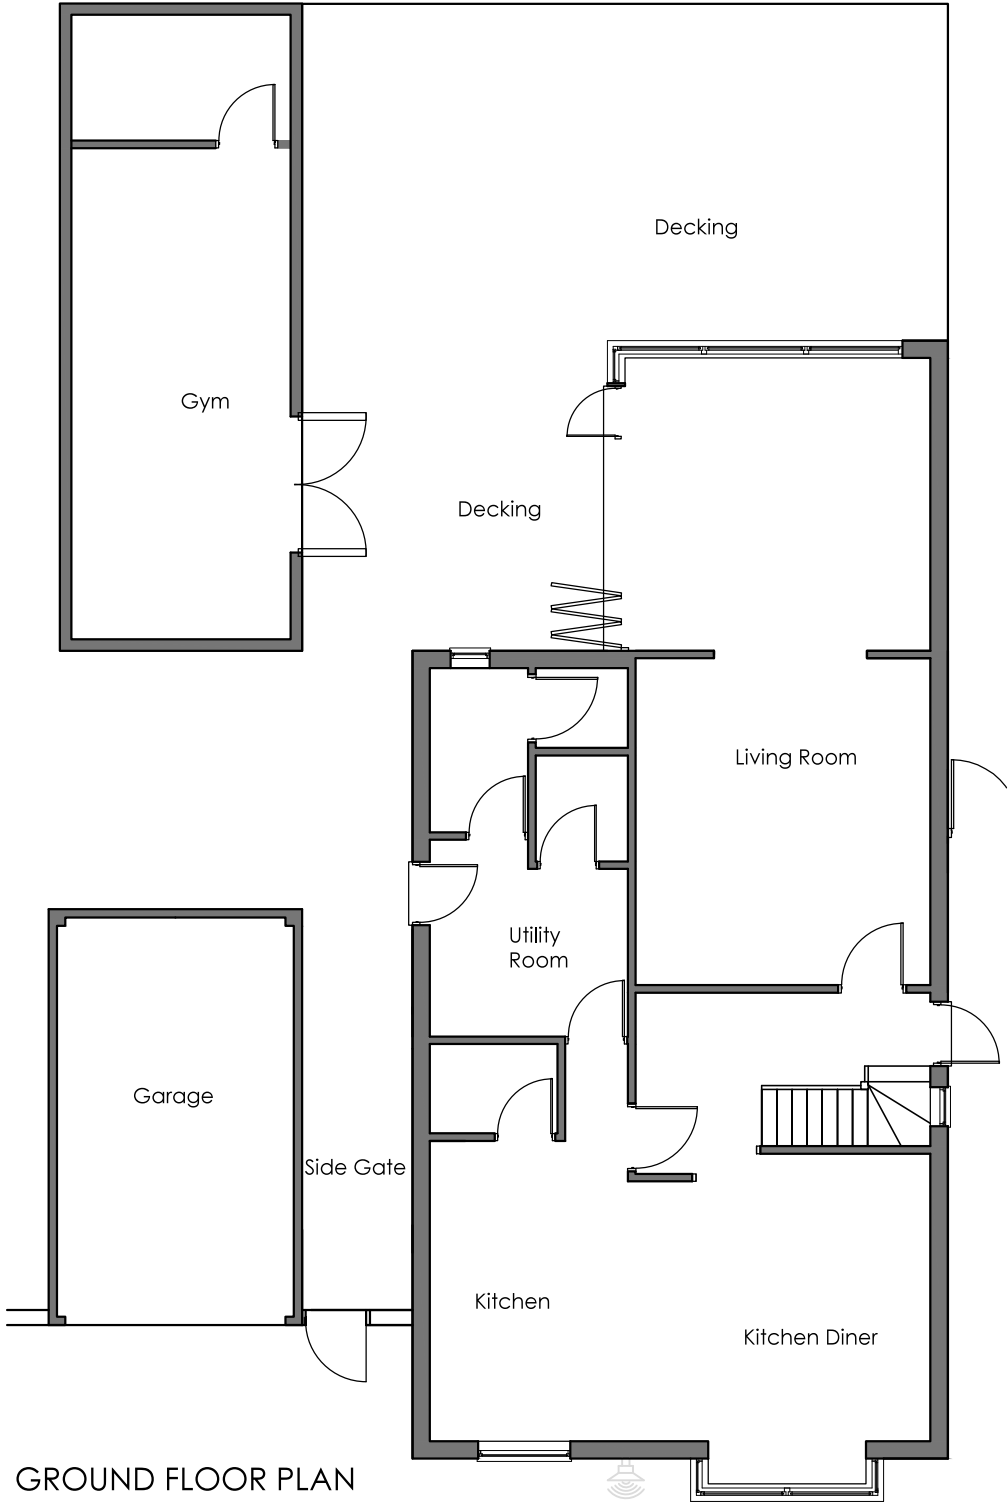



DRG. REMAINS COPYRIGHT OF THE ARCHITECT.
DIMENSIONAL DISCREPANCIES TO BE REFERRED TO
THE ARCHITECT
DO NOT SCALE

DRAWING STATUS : ☒ PRELIMINARY ☐ FOR APPROVAL ☐ CONSTRUCTION


DATE . . .
REVISION . . .

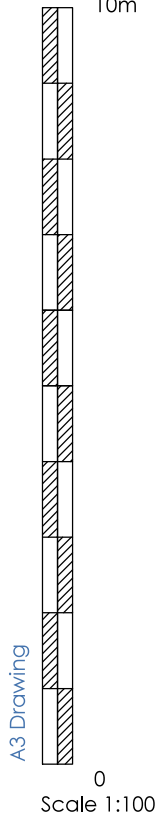

GROUND FLOOR PLAN
1:100

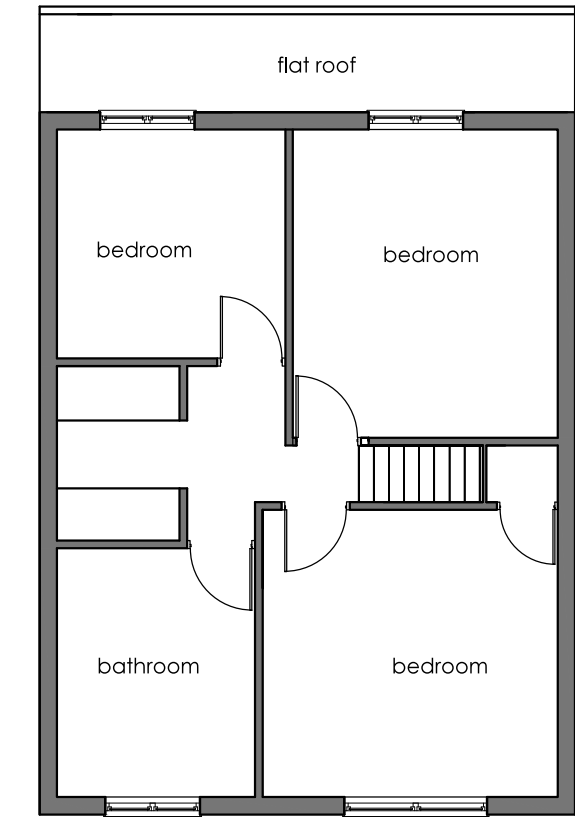

FIRST FLOOR PLAN 1:100

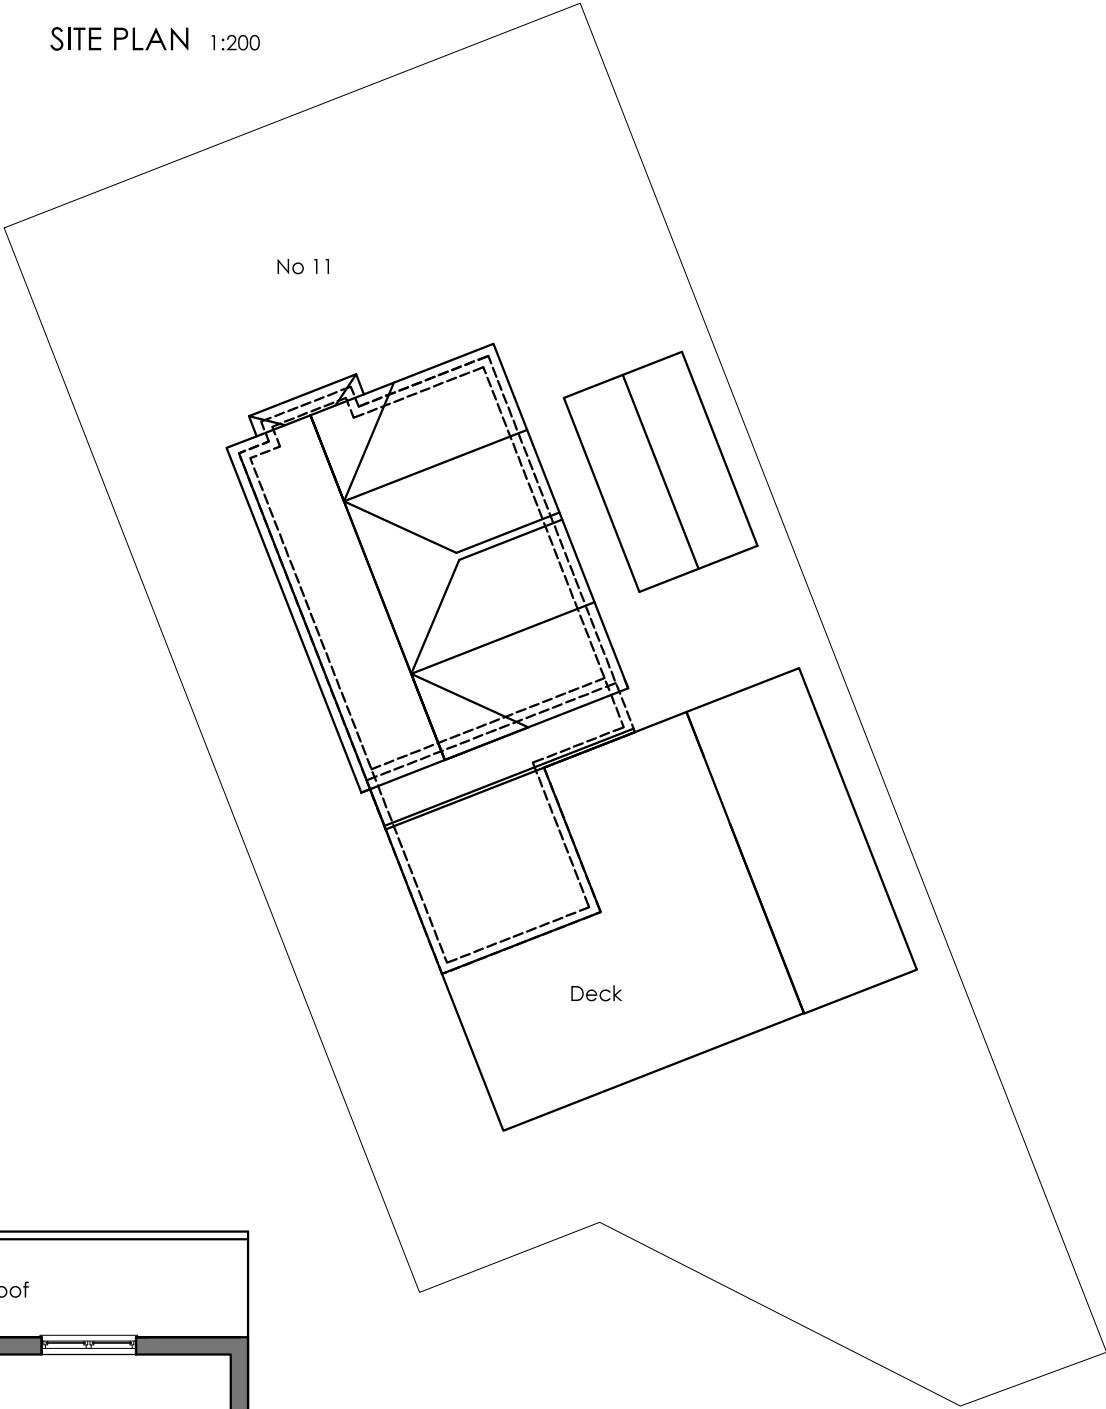

SITE PLAN 1:200

CLIENT
Mr
Mark Chapman

JOB TITLE
Existing Survey
11 Whitley Wood Rd
Reading

DRG TITLE
Existing Plans

JOB No.
1754

DWG No.
02

DATE
Sept 17

SCALE
1:100

REV.
.



Anne Owen Architects Ltd
24 Springfield Park, Twyford, Reading RG10 9JH
+44(0)118 932 0846 / 07788 262602
anne@annehearchitect.co.uk
www.annehearchitect.co.uk

Director: Anne Owen BA(Hons) BA Arch RIBA
Company Registered in England & Wales No. 8861202