


- GENERAL NOTES
- DIMENSIONS ARE IN MILLIMETRES UNLESS OTHERWISE STATED
 - LEVELS ARE IN METRES AOD UNLESS OTHERWISE STATED
 - THE WALL CUT PLANE ON THE GENERAL ARRANGEMENT PLANS IS 1,500MM ABOVE FFL
 - IN ACCORDANCE WITH BRITISH STANDARDS, ROOM AREAS ARE CALCULATED 1,500MM ABOVE FFL
 - PENETRATION DETAILS INCLUDING OLL LINES ARE INDICATED ON THE GENERAL ARRANGEMENT DRAWINGS
 - FIGURED DIMENSIONS TO BE WORKED IN ALL CASES
 - S.P. = ELEVATION SETTING OUT POINT

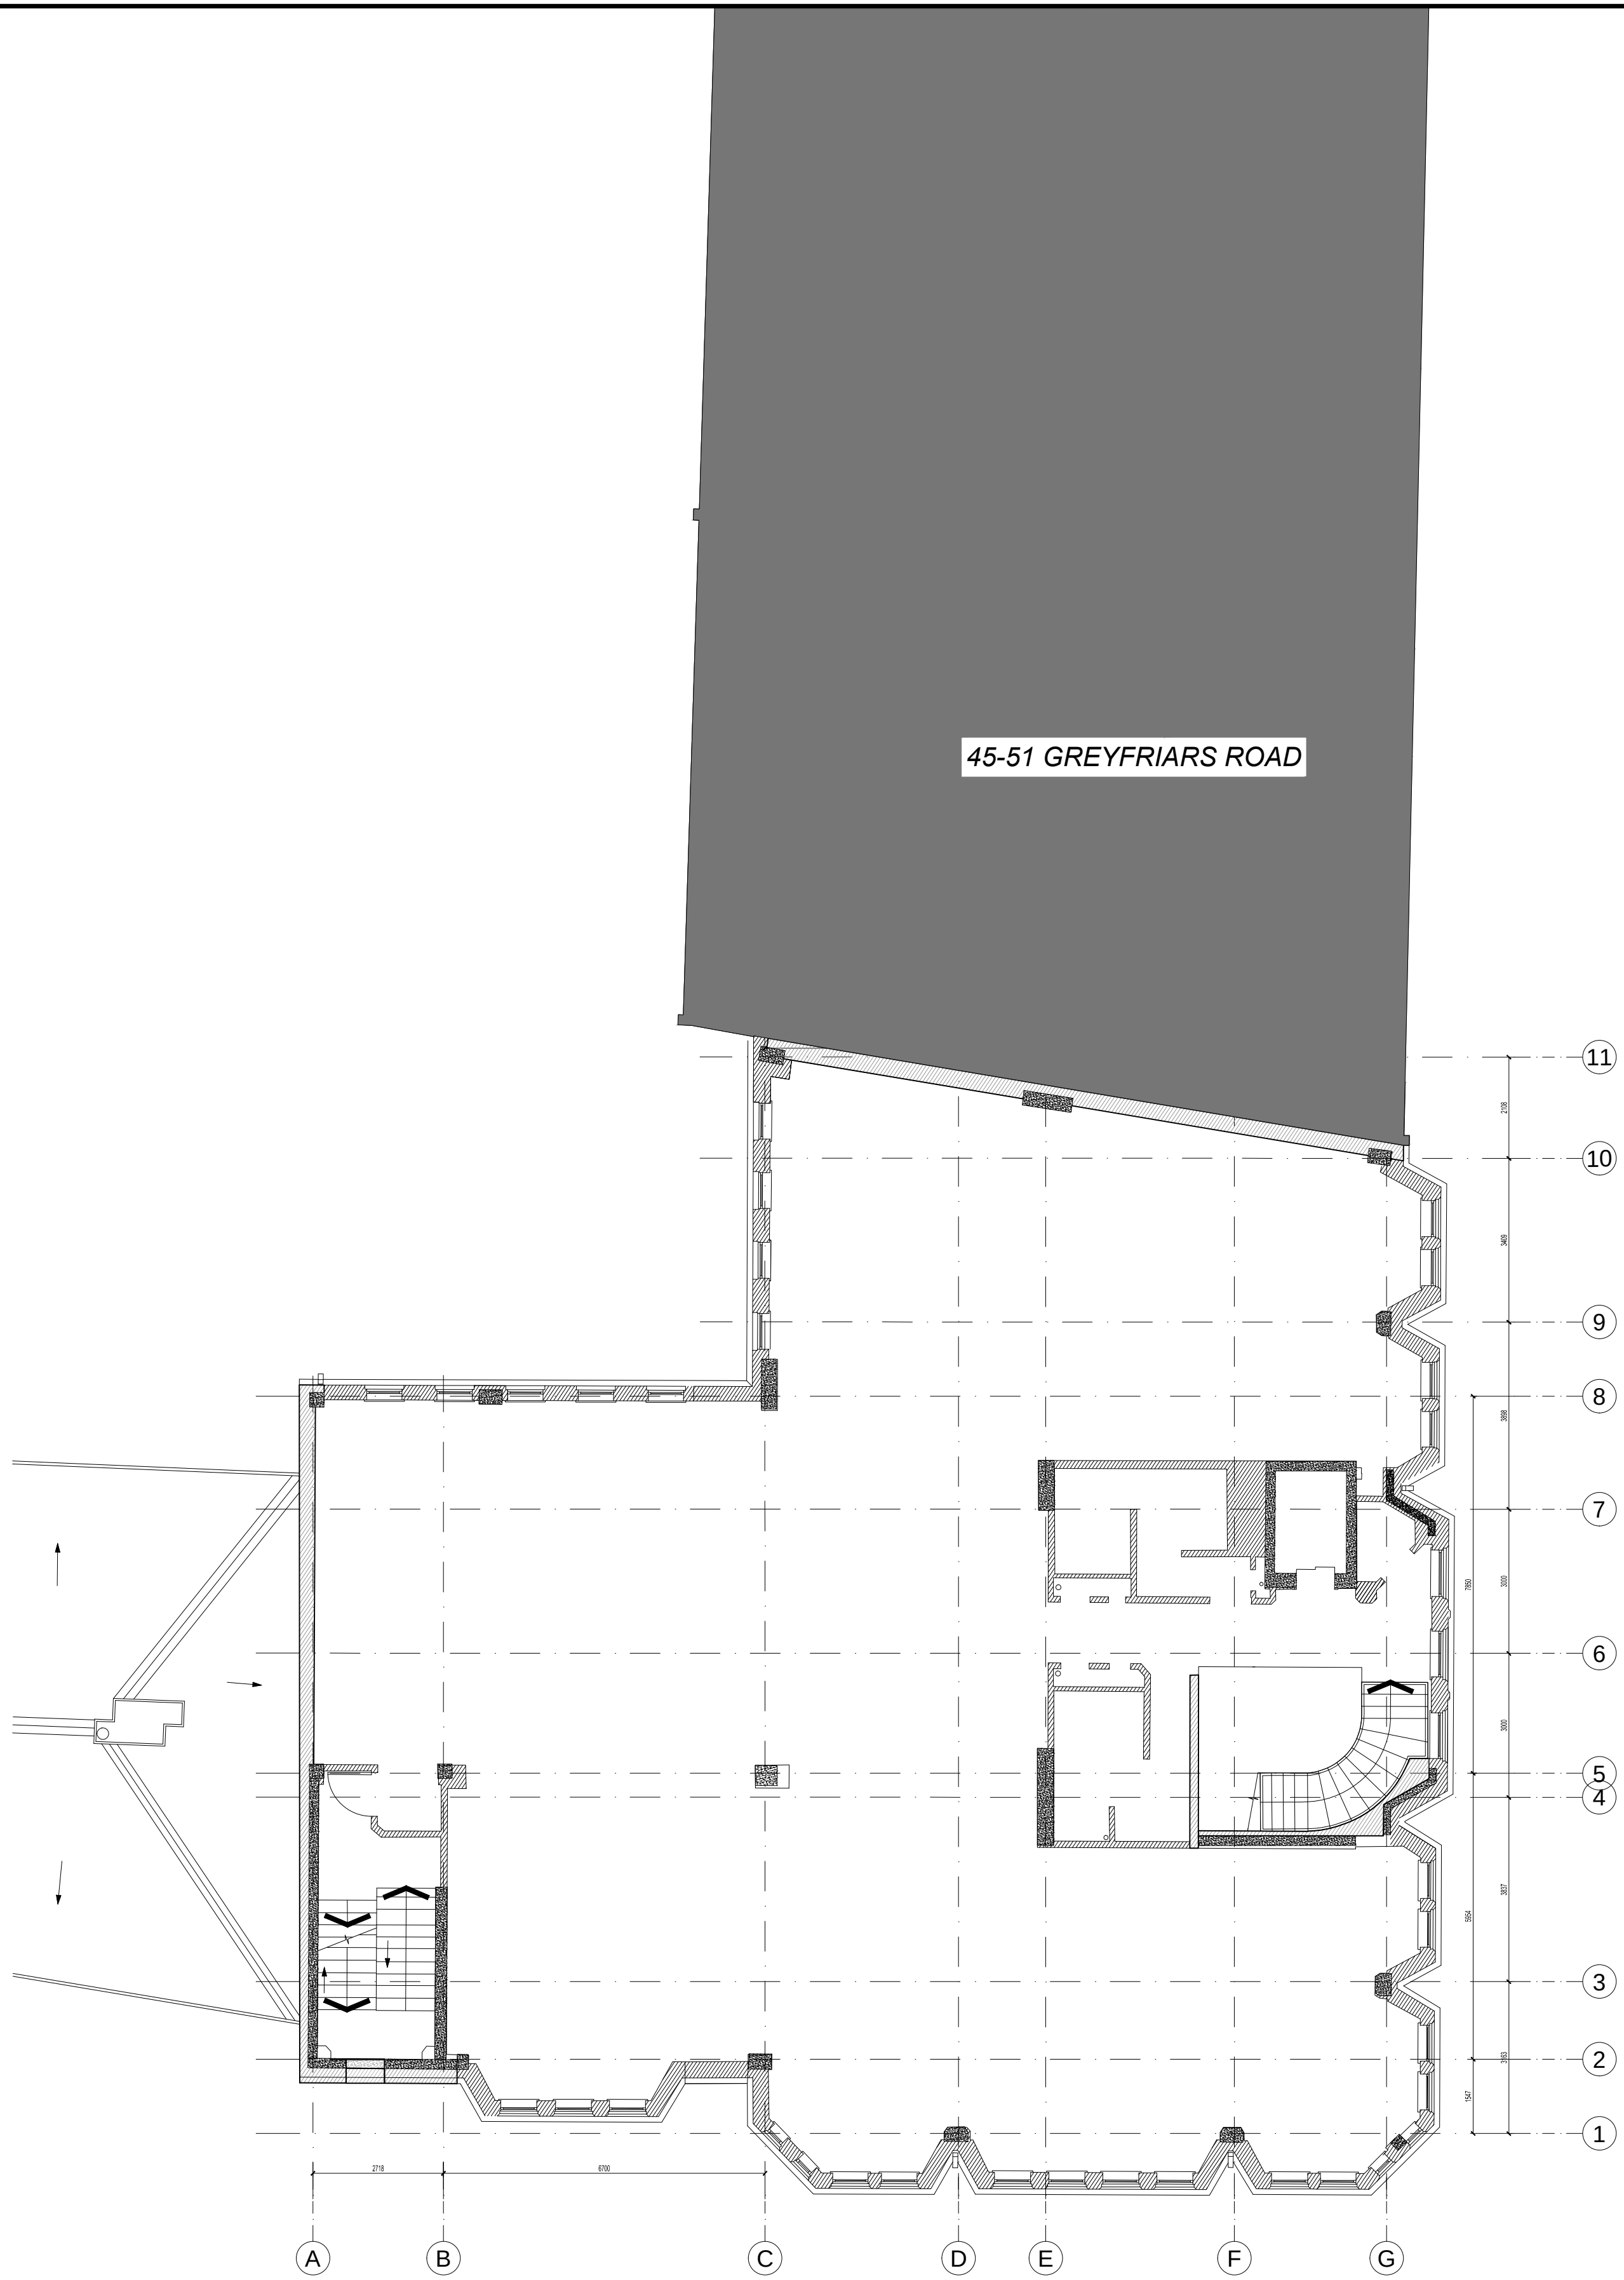

REVISIONS															
Date	Rev	By	Description	Date	Rev	By	Description	Date	Rev	By	Description	Date	Rev	By	Description
09/06/17	P1	GK	PLANNING ISSUE												

GENERAL ARRANGEMENT

SPPARC

ARCHITECTURE

Nº 10 BAYLEY STREET
BEDFORD SQUARE
LONDON WC1B 3HB
T +44 (0) 20 7734 4100
F +44 (0) 20 7534 9930
W www.spparcstudio.com

Job Title			35-43 GREYFRIARS ROAD		
Drawing Title			Client		
EXISTING SECOND FLOOR PLAN			Boulton Brooks		
Scale (at A1)	Date	Drawn	Project No.	Dwg No.	Rev.
1:100	04.10.17	JM	1708	GR-E-20-02-01-01	P1
Checked					
GF					

PLANNING