





FRONT ELEVATION

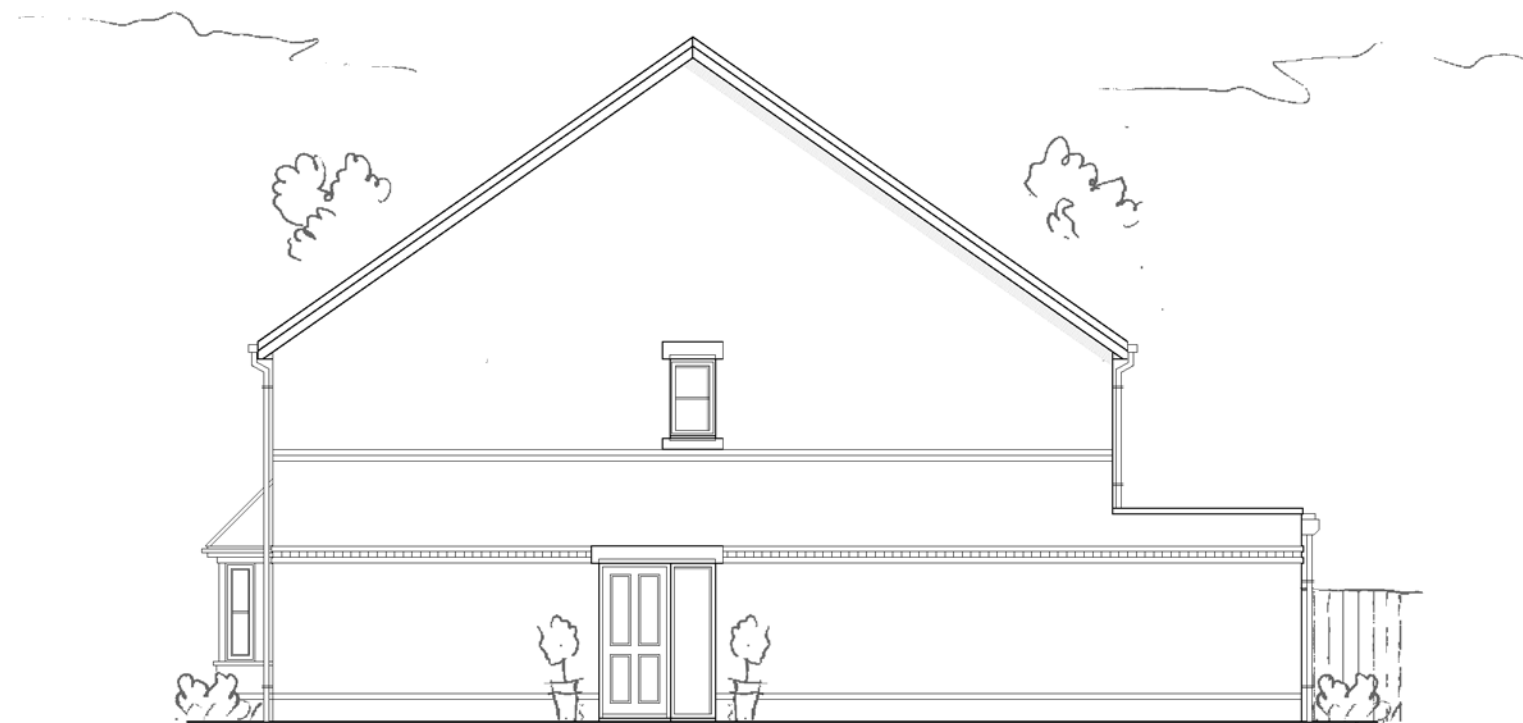

SIDE ELEVATION - Scale 1:100

 

--	--	--	--

Revisions

Client RJD London Mayfair

Project Residential Development
Land R/O Pond House P.H.
738 Oxford Road
Reading
RG30 1EH

Status Planning

Date 2017.08.21

Scale 1:100 Size A3

Title Proposed Elevations 1 of 2

Number 16.76-115 Revision

Spires Architects

9 Monks Way | Reading | RG30 3DP
Tel 07495 529905