

This drawing is the copyright of Paul Robinson Partnership (UK) LLP and can only be used for the purposes for which it was created and is not to be scaled. Any discrepancies on site are to be notified to Paul Robinson Partnership (UK) LLP. This drawing has been prepared for Planning and Building Regulations purposes only and does not constitute or form part of any contract unless specifically annexed thereto in writing by Paul Robinson Partnership (UK) LLP. This drawing the term 'client' means the client named in the title block.

All intellectual property rights are vested with Paul Robinson Partnership Copyright 2016

B	18/12/17	Issued for PLANNING	HH/SDL
A	24/11/17	Signage positioned at entrance to site. Issued for 18/12/17	HH/SDL
rev.	date	description	by



Paul Robinson
PARTNERSHIP
ARCHITECTURE + SURVEYING



6 Octagon Business Park,
Hospital Road, Little Plumstead,
Sutton Coldfield, Birmingham B37 7YU
Tel: 01603 397057
e-mail: design@prpartnership.co.uk
web: www.paulrobinsonpartnership.co.uk

PLANNING

VOLVO Volvo Group Real Estate AB		SITE Reading	
OWNER Volvo Group UK Limited		SITE Reading	
A Consultant: PRP (UK) LLP		Phone no: +44(0)1493 842219	
E Consultant:		Phone no:	
K Consultant:		Phone no:	
V Consultant:		Phone no:	
RESP. CONSULTANT SDL		ADMINISTRATOR SDL	
DRAWN BY SDL		DATE	
JOB NO		PROJECT NO	
DATE		PLAN	
NAME OF ESTATE		CODE	
Worton Drive		10	

VTBC London
Alterations to form new Truck & Bus Centre
Proposed Site Plan

SCALE	DRAWING NO	REV
A1: 1200	7824-P02	B
A3:		

 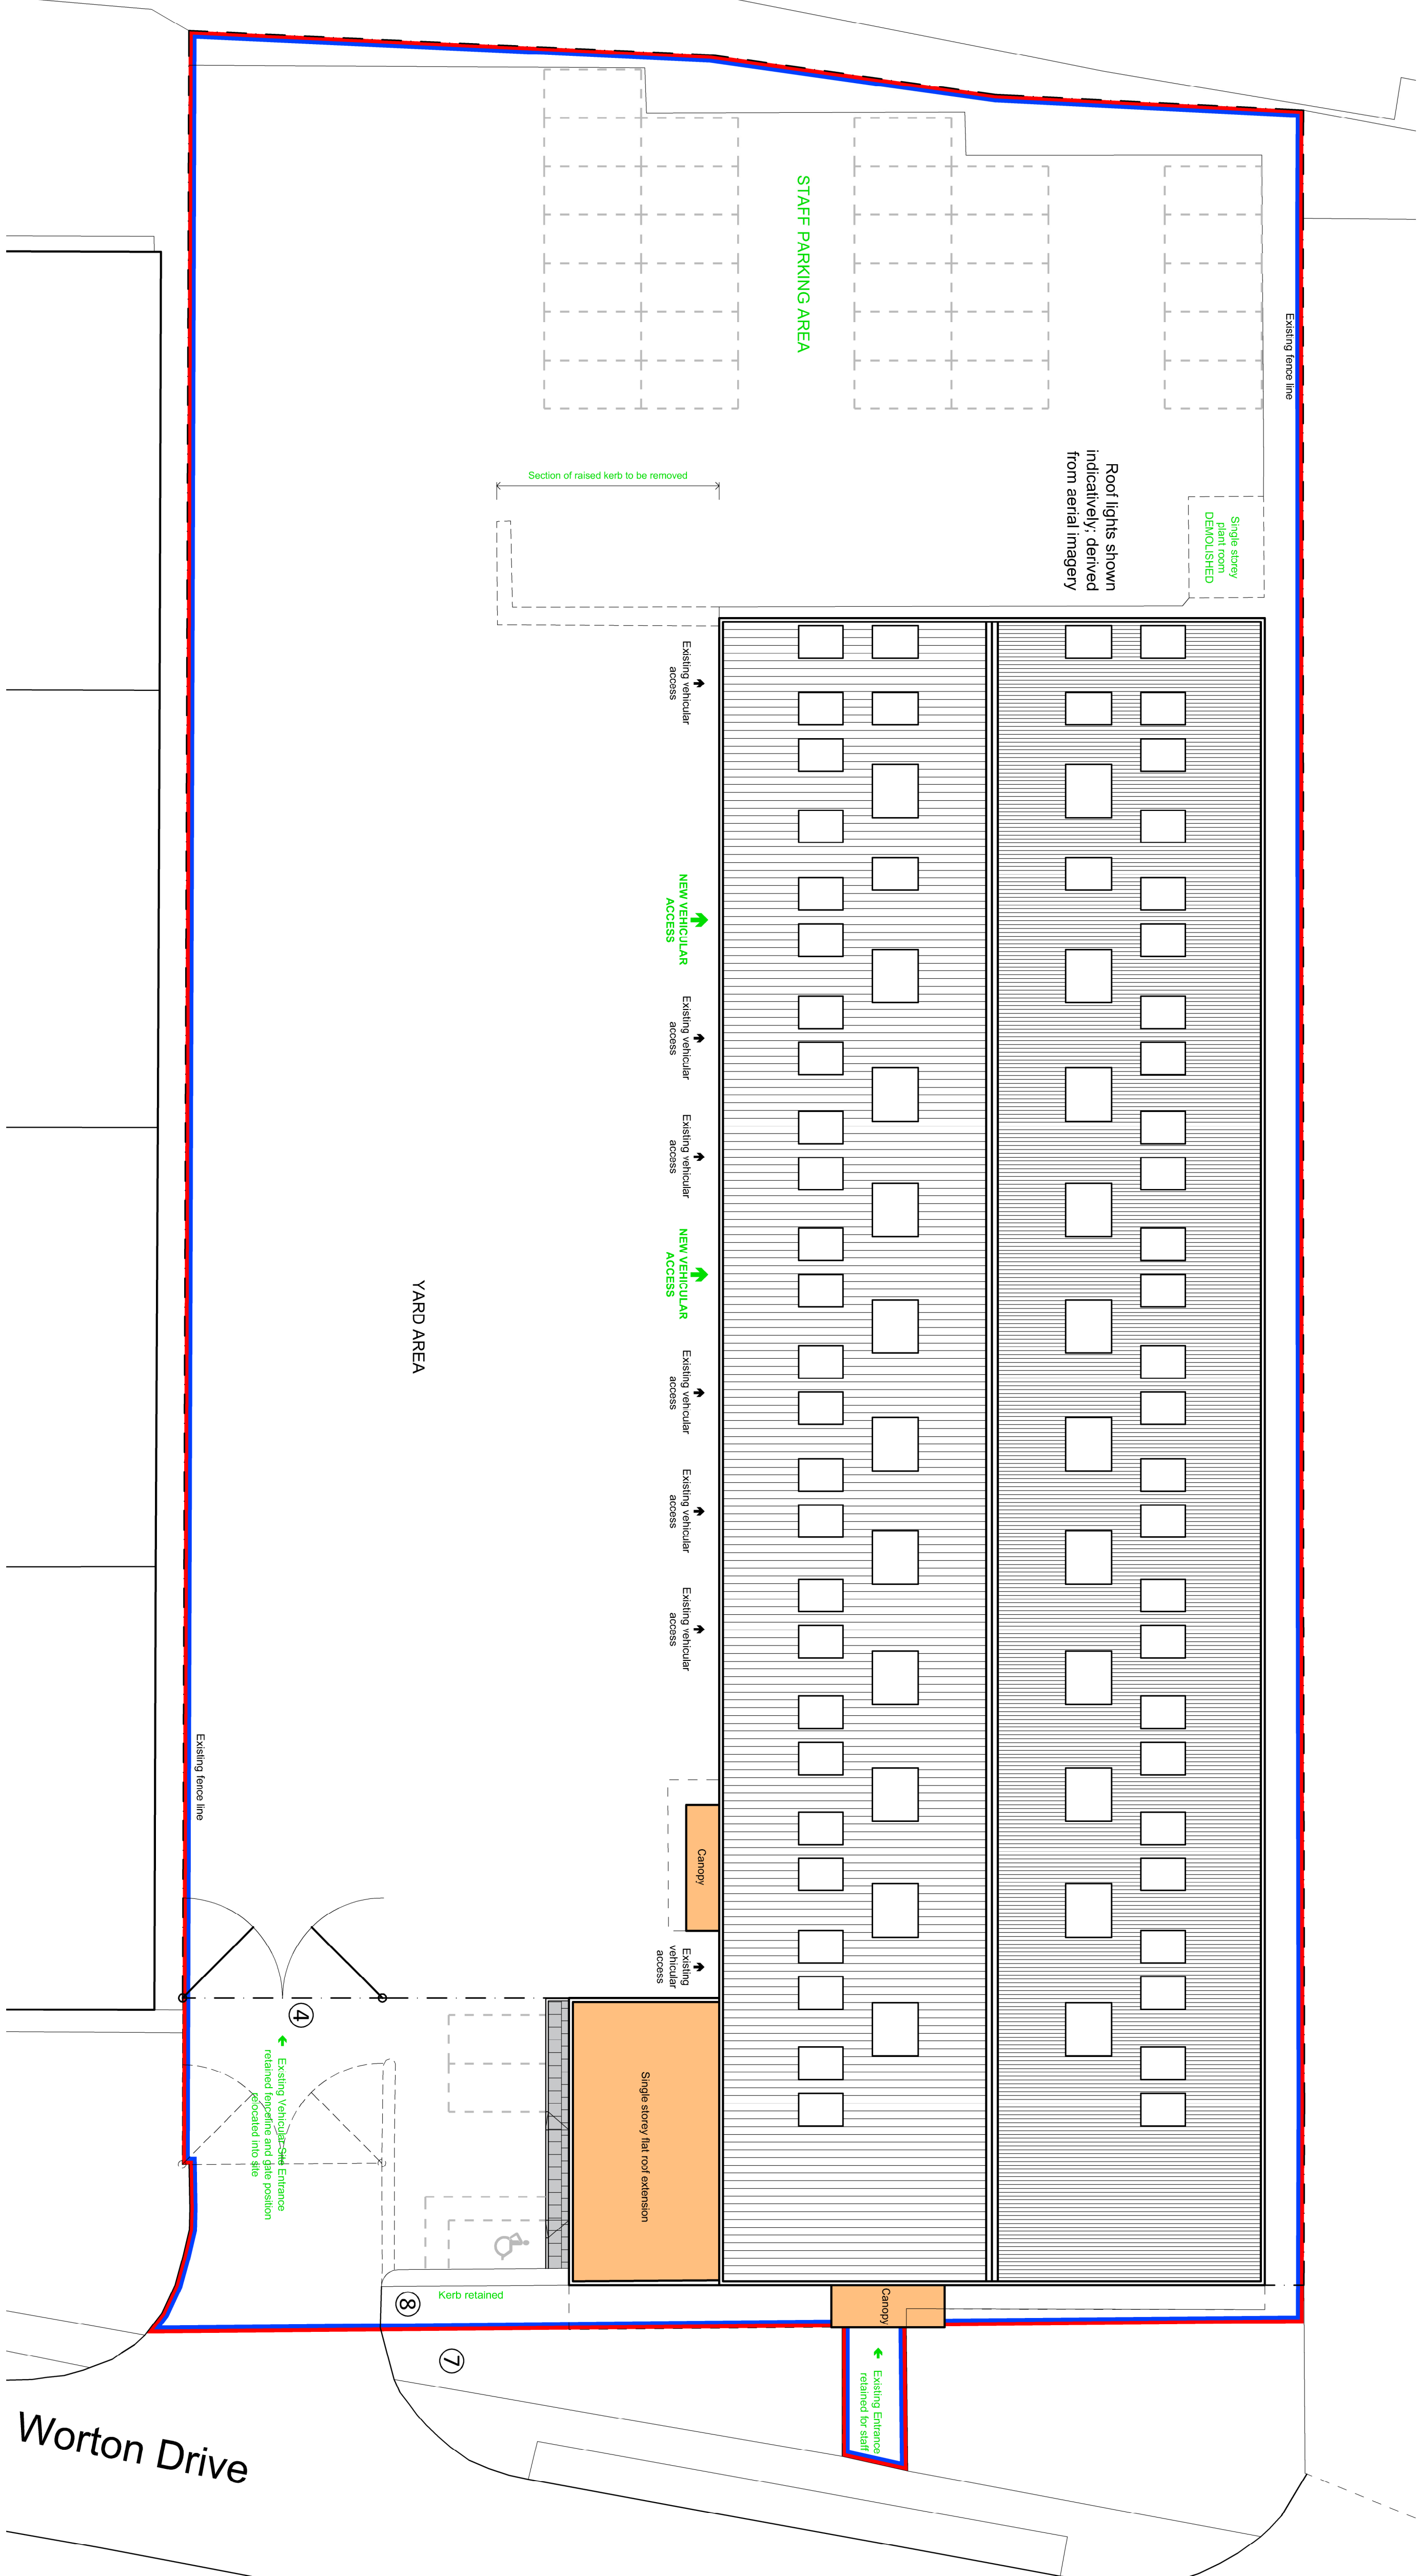

Note: Refer to signage proposal document for details



no. 4



no. 7



no. 8