




This drawing may be scaled with reference to the scale bar for planning application purposes only. Do not scale for any other purpose, use only annotated dimensions. All dimensions are to be checked by parties using the drawing, and any errors or omissions are to be reported to Weston & Co Architects Ltd.

Rev.	Date	Note	Author	Checked

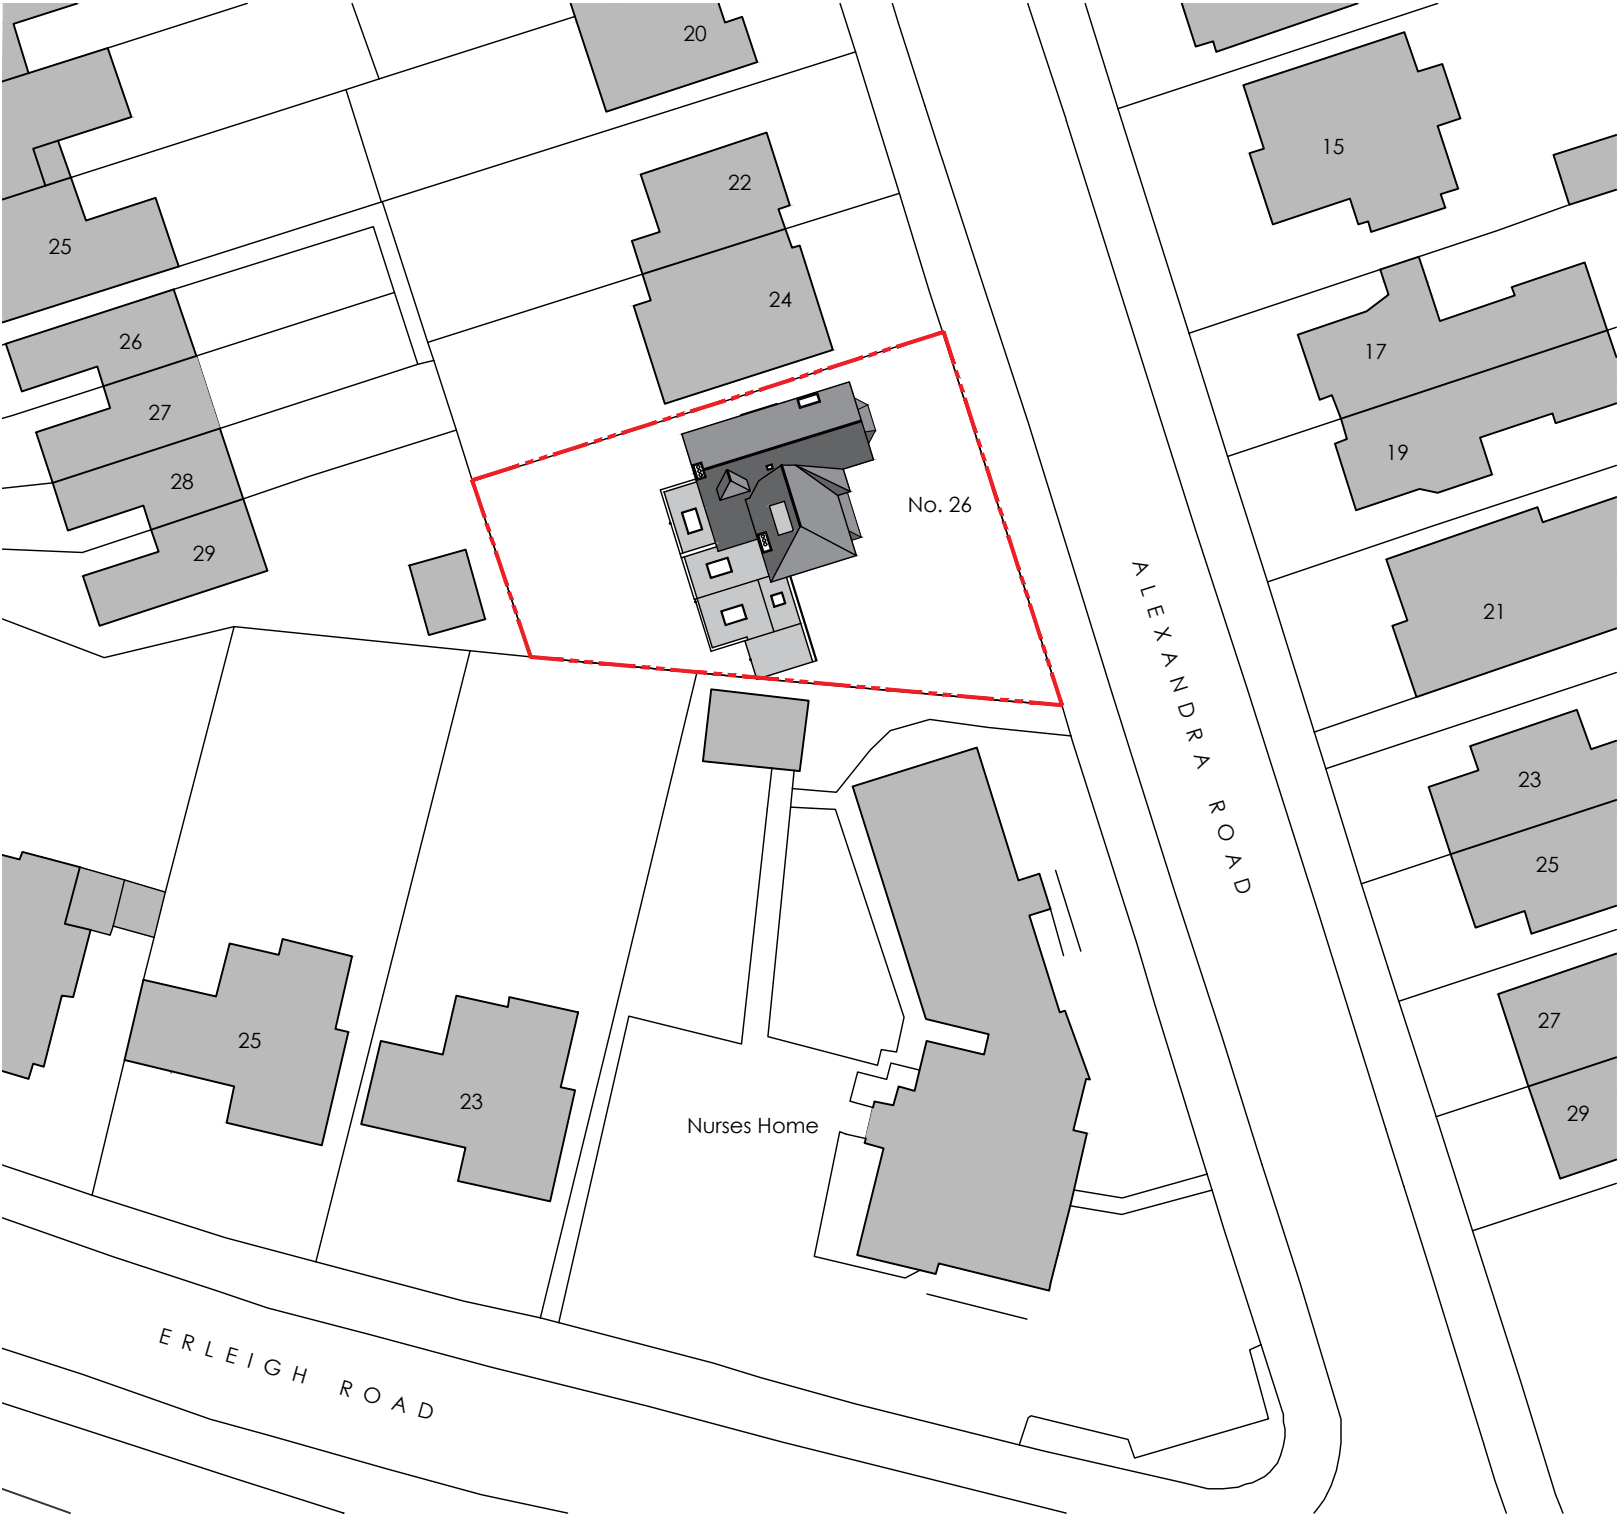


PROPOSED BLOCK/ROOF PLAN 1:500

Application Site Boundary

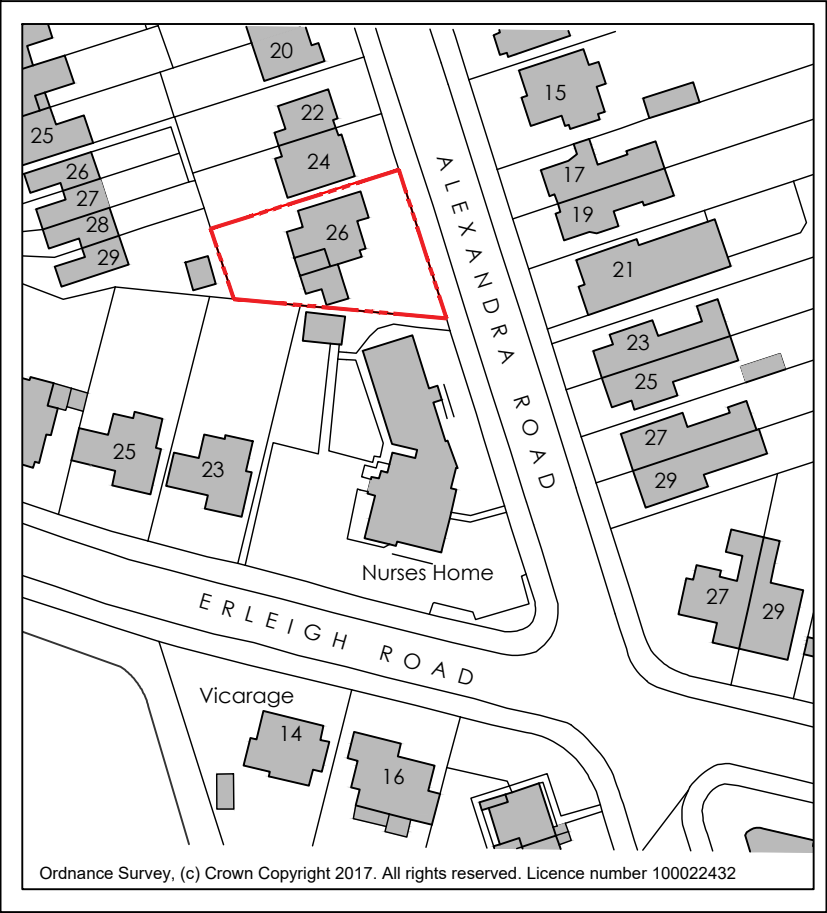 

LOCATION PLAN 1:1250

 

Project	HOME ALTERATIONS 26 ALEXANDRA ROAD READING BERKSHIRE, RG1 5PD					Drawing	LOCATION & BLOCK/ROOF PLAN		
						Job-Dwg Number	17013-PL-1		Rev.
Client	MR & MRS BEALE					WESTON + CO ARCHITECTS Watlington House 44 Watlington Street Reading, RG1 4RJ T. 0118 375 0252 www.weston-co.com			
Status	PLANNING								
Scale	1/500 & 1/1250		Sheet Size		A3				
Author	AS	Checked	CTW	Date	10/01/18				