




Front Elevation Scale 1:100




Side Elevation

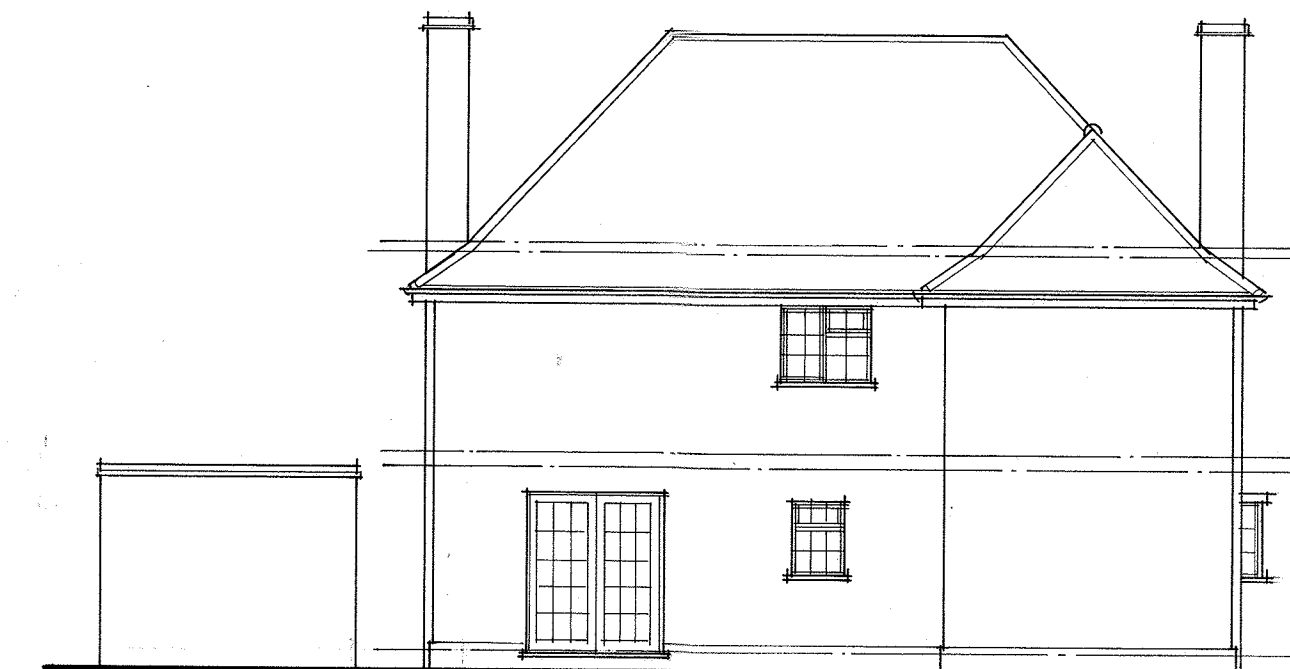


Rear Elevation



Side Elevation

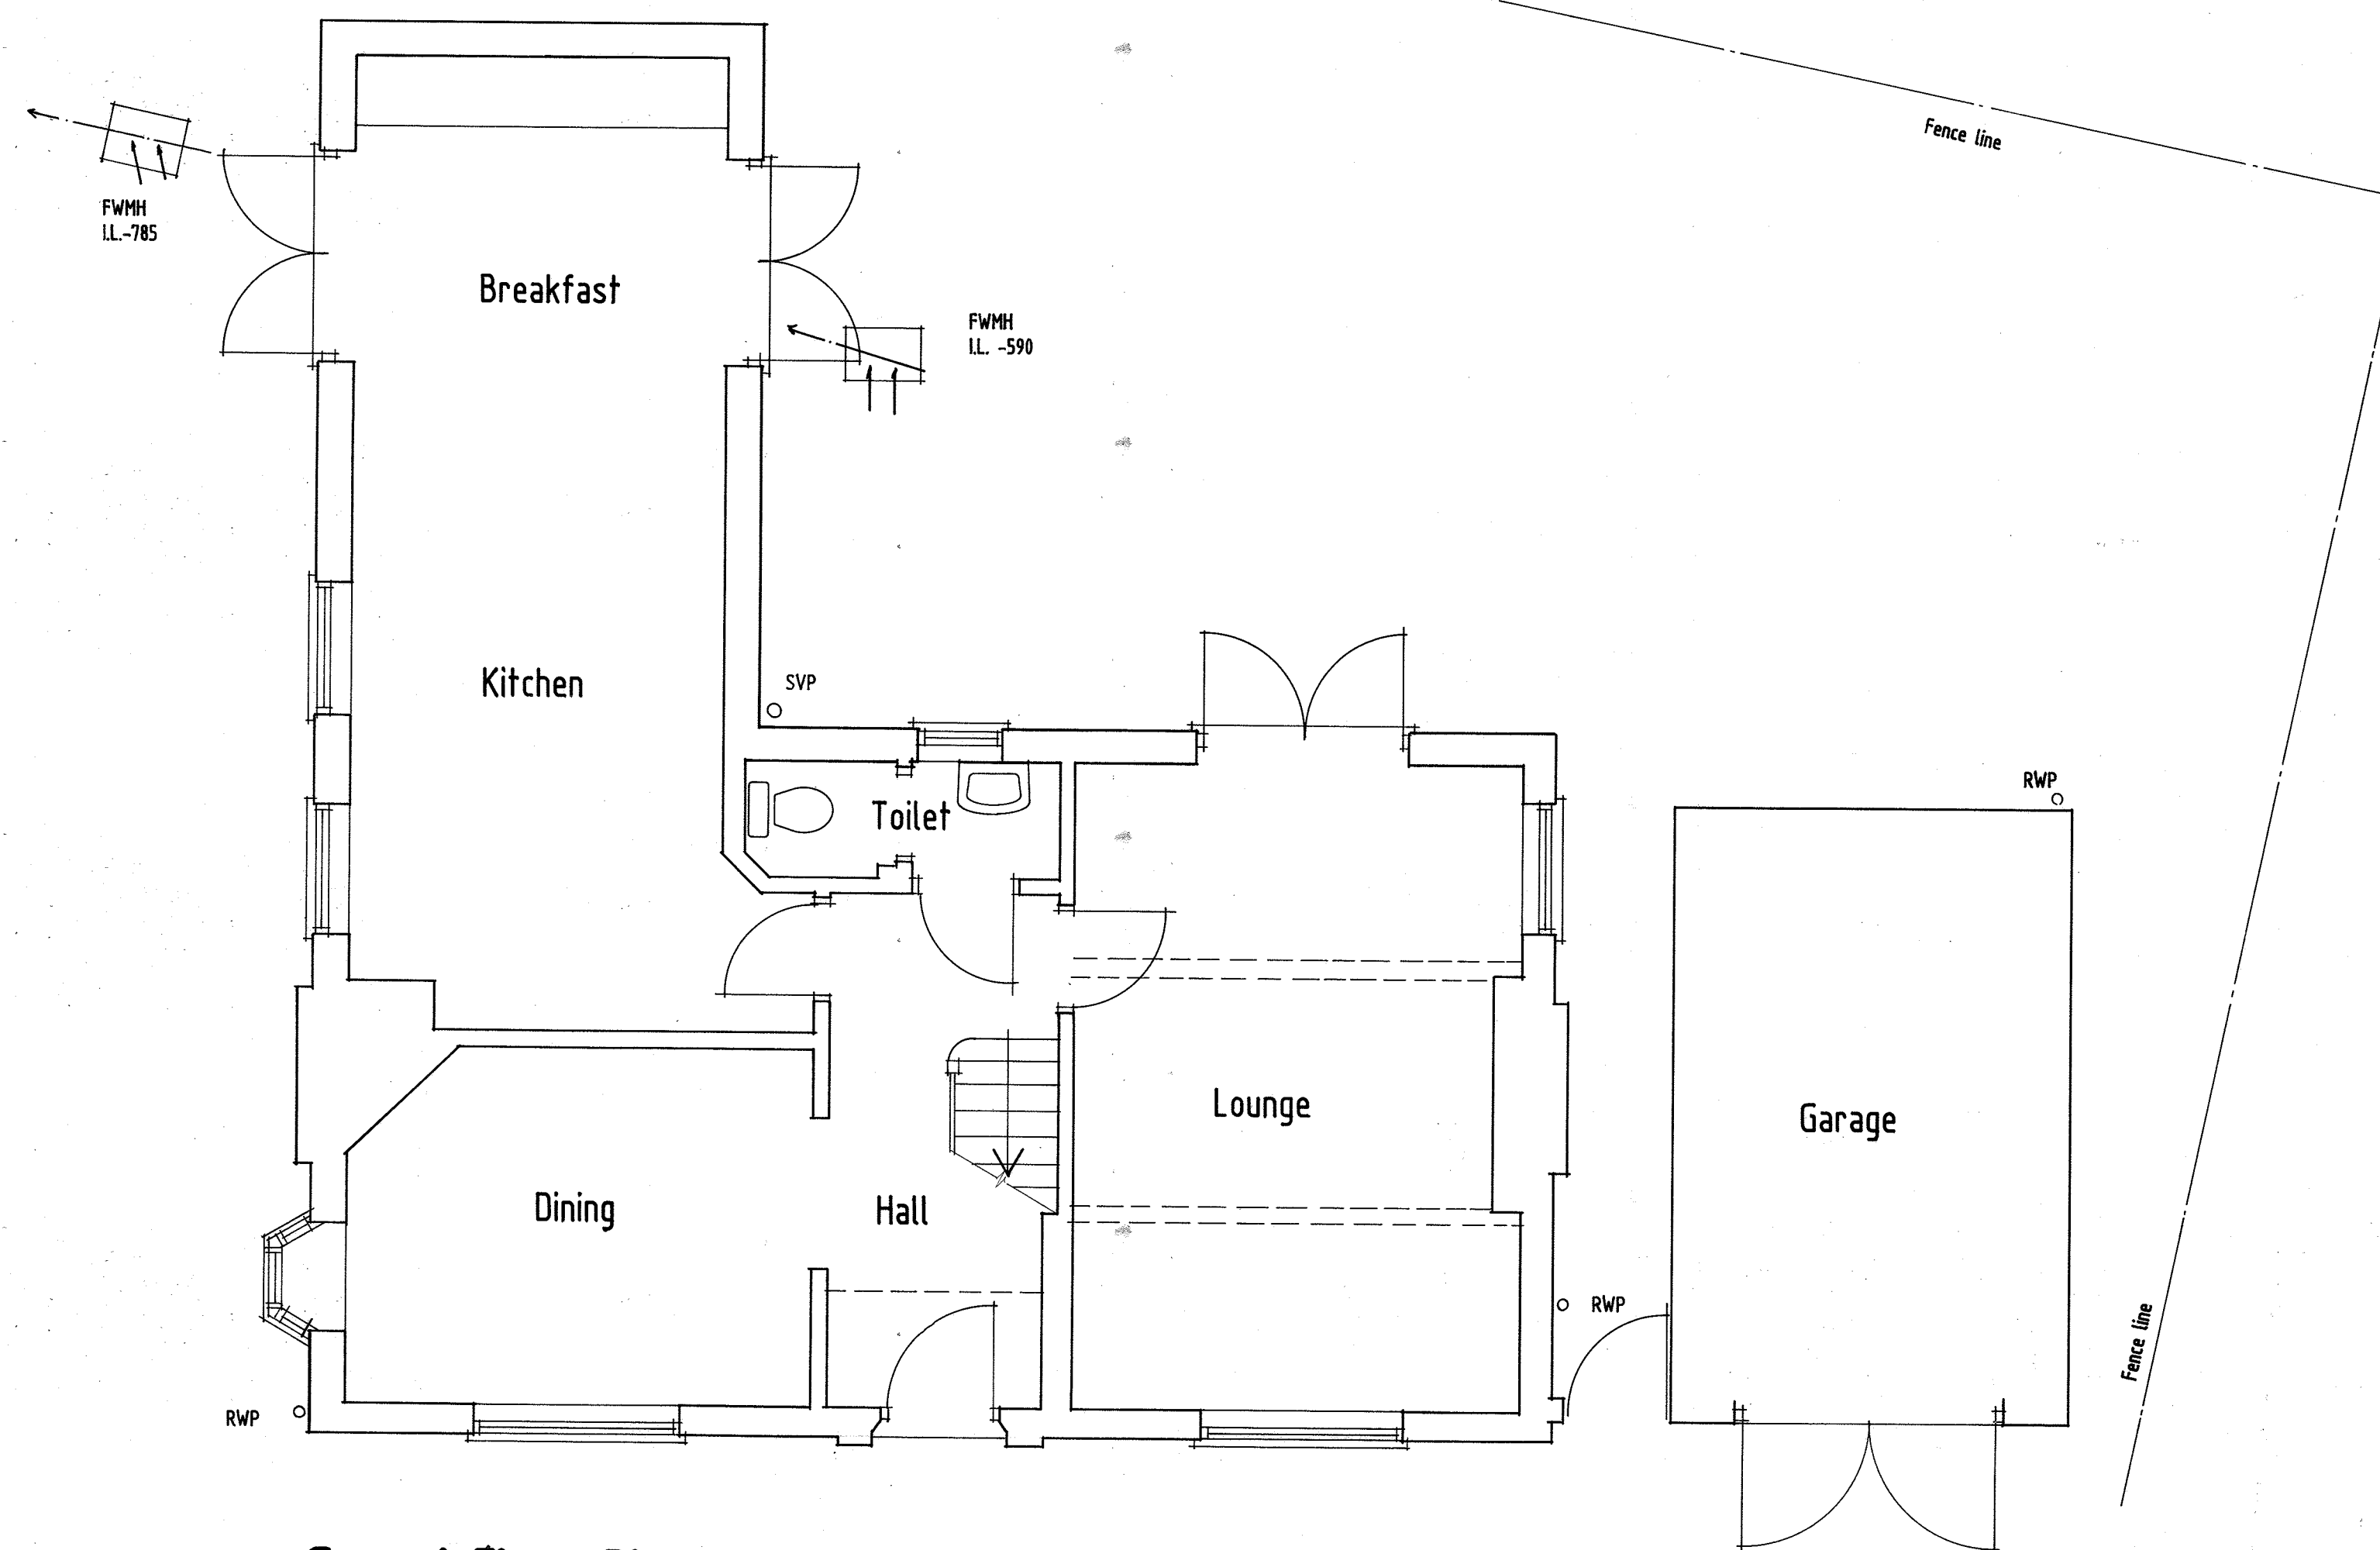

Ground Floor Plan Scale 1:50

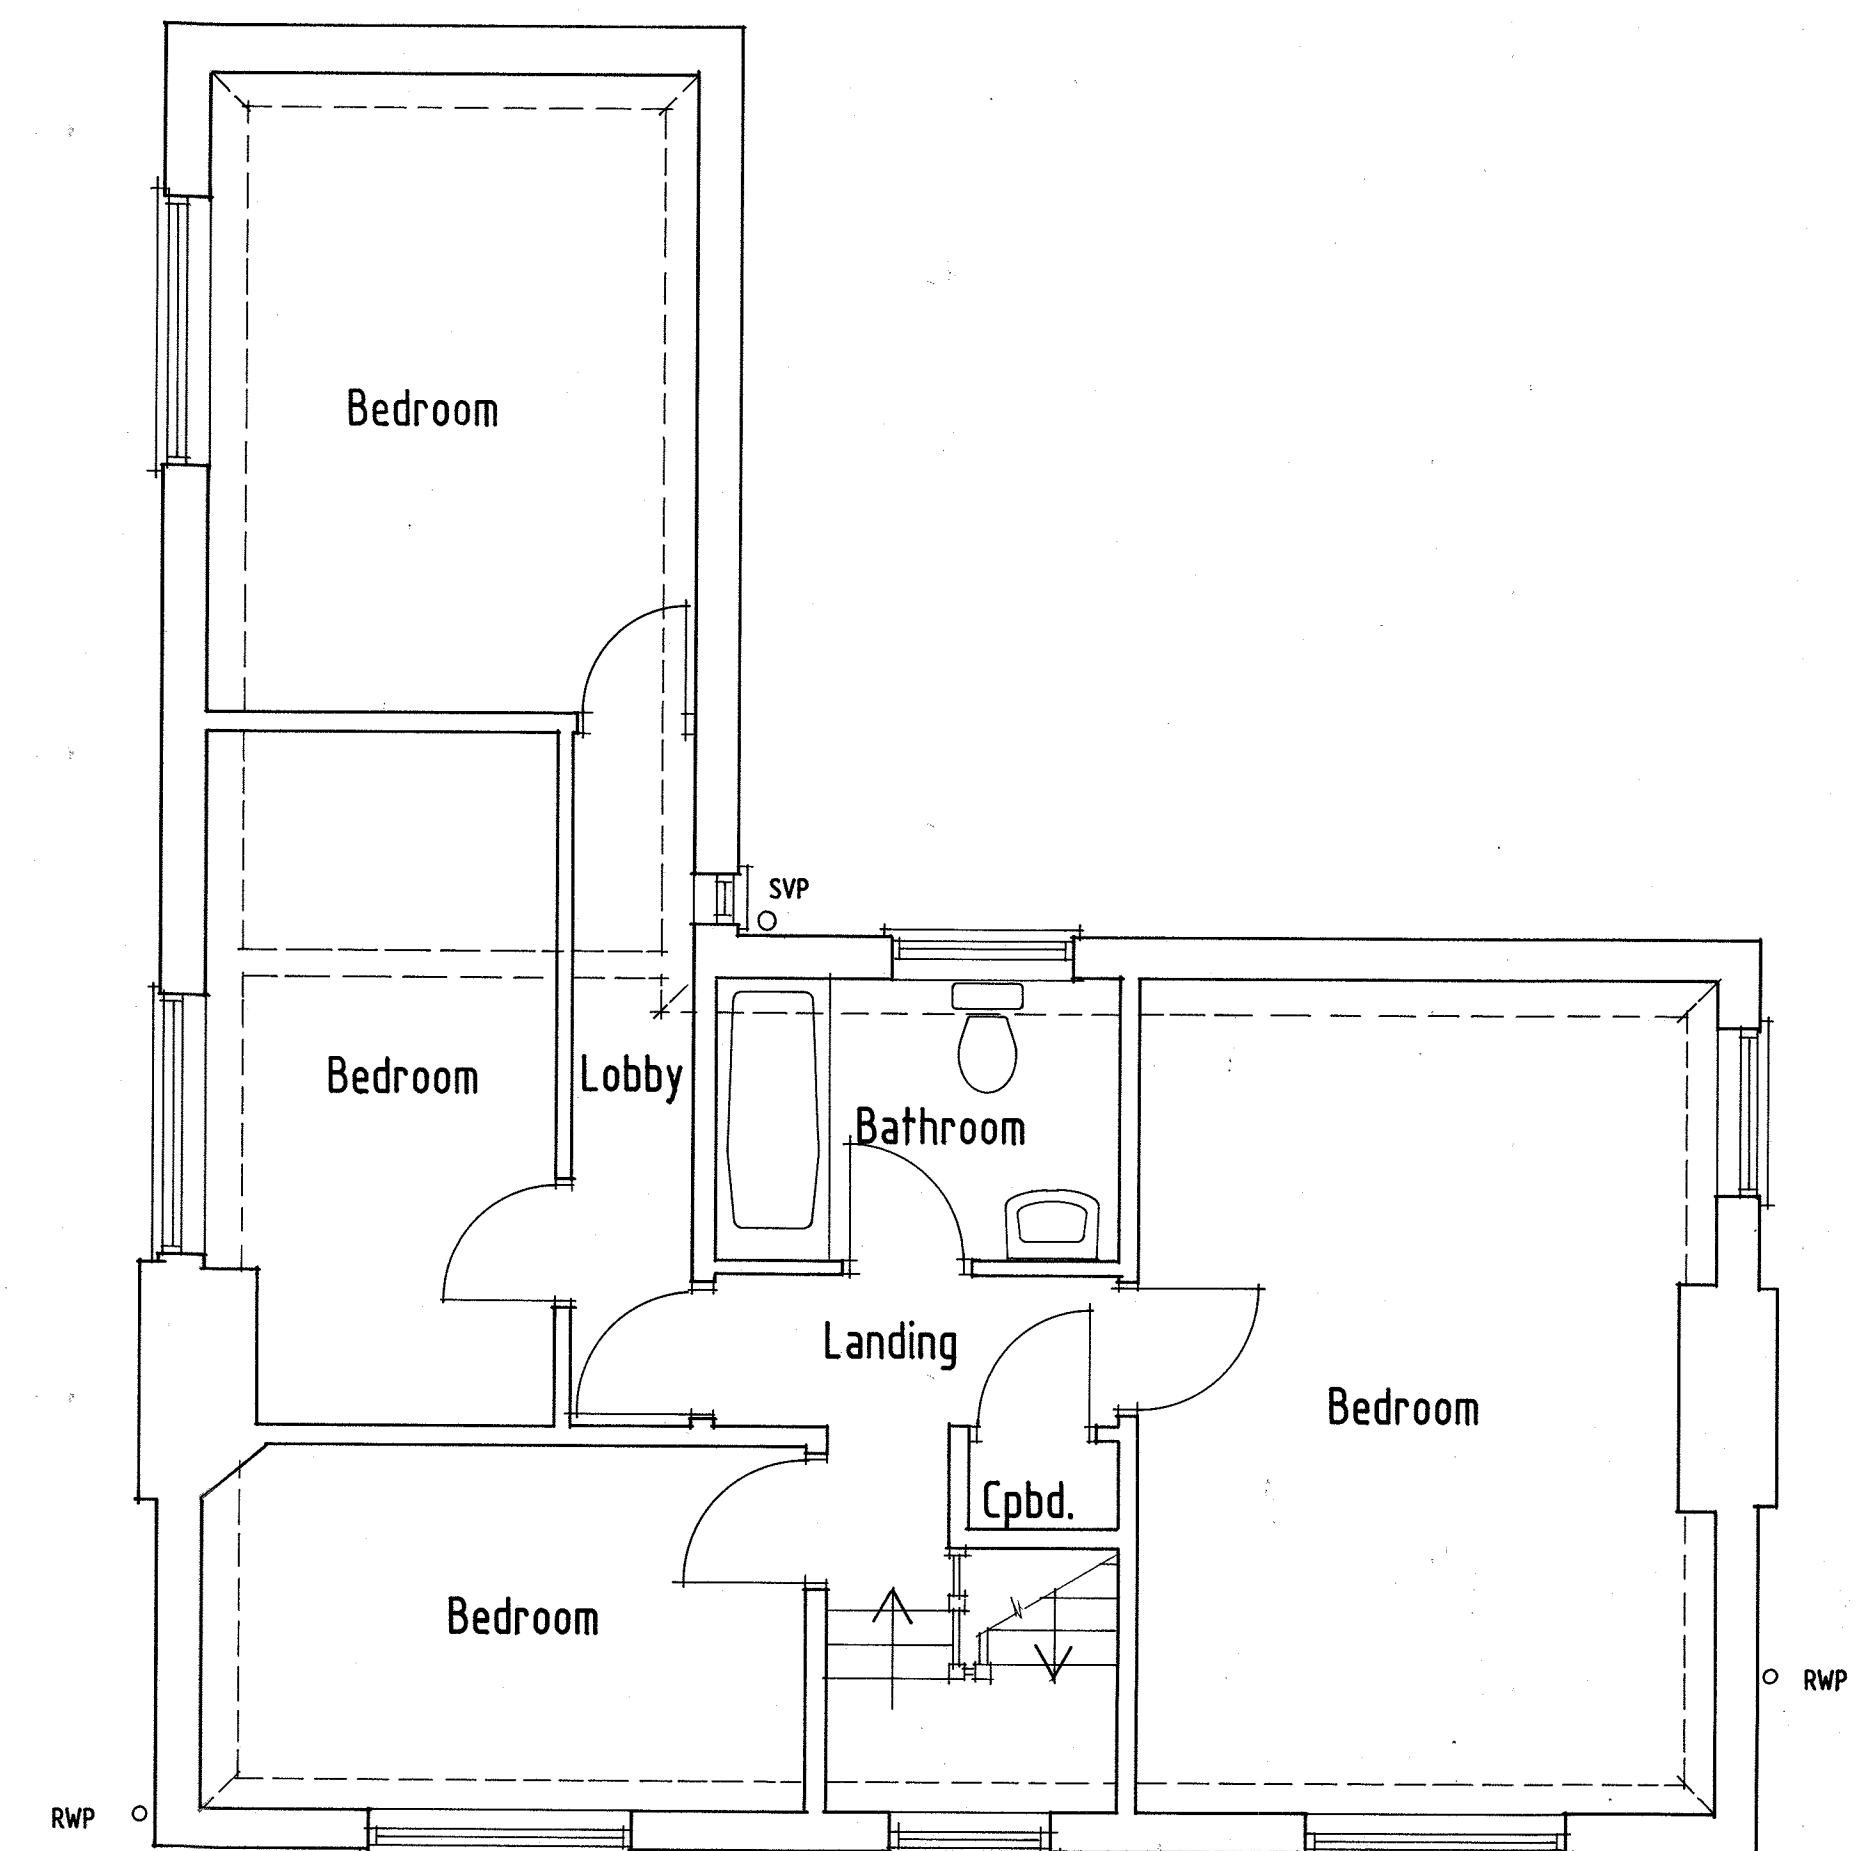

First Floor Plan

PROPOSED ALTERATIONS TO
No. 20 DARELL ROAD CAVERSHAM
READING BERKS. RG4 7AY
Scale as shown Jun 2016 Drg. 03
For: Mr. & Mrs. VANCE
SURVEY - Plans & Elevs.

→ **SKD** design

Unit 3 Woodlands Business Park
Woodlands Park Avenue Maidenhead Berks SL63UA
Tel 01628 436827
Email stuart@skddesign.co.uk