

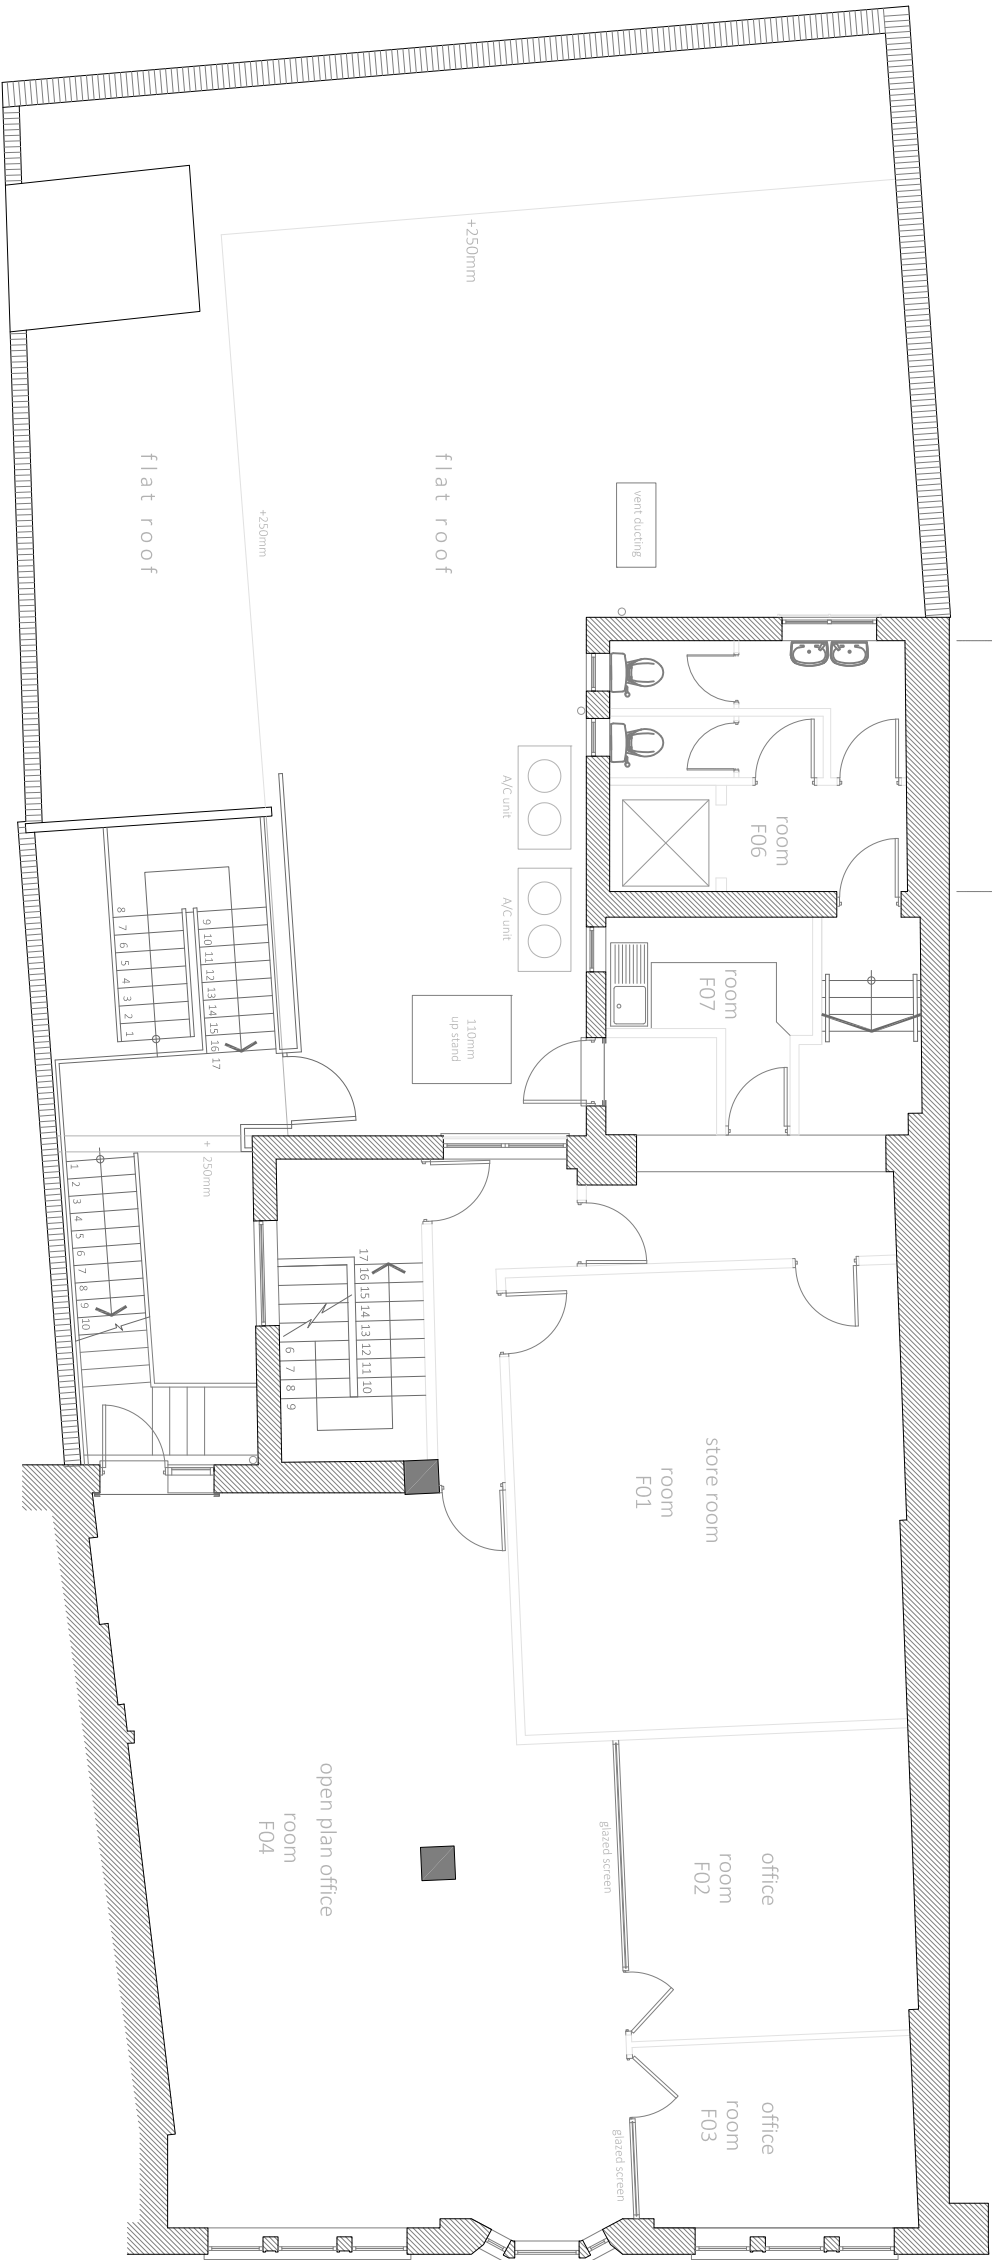


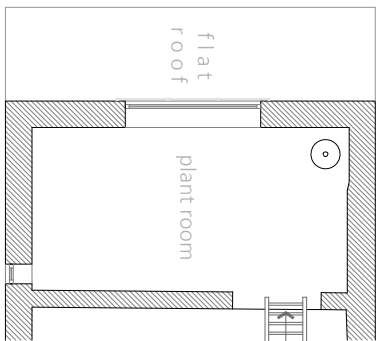

Existing First Floor Plan

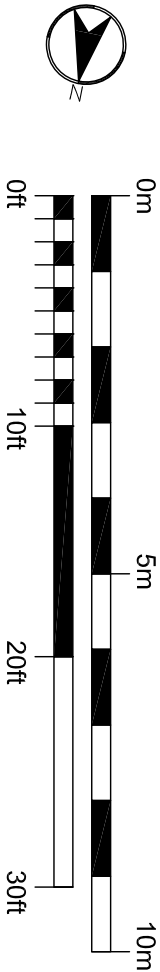

Notes Where dimensions are not given, drawings must not be scaled and the meter referred to Lambert Smith Hampton. In the event of any dimensional conflict between Lambert Smith Hampton Drawings, the matter must be referred to Lambert Smith Hampton for clarification. The Contractor must also refer to any separate Lambert Smith Hampton Specification to be read in conjunction with this drawing.			
Revisions A Areas, Bedroom, Storage, Kitchen, Wall and Window amendments. B Bm store and Bedroom stores sizes changed.			
Lambert Smith Hampton United Kingdom House 180 Oxford Street London W1D 1NN Telephone: +44 (0)20 7198 2000 Fax: +44 (0)20 7198 2001 www.lsh.co.uk			
Client Henderson UK Property Fund			
Project 83 Broad Street Reading RG1 2AP			
Drawing Existing First Floor Plan			
Job No. 0121281-LW-0000	DWG No. 005		
Scale A3@1:100	Date 05/09/2017	Drawn JR	Checked SP