




Location Plan
1:1250 @ A1



Application Site
Site Area: 0.15 hectares



Block Plan
1:500 @ A1

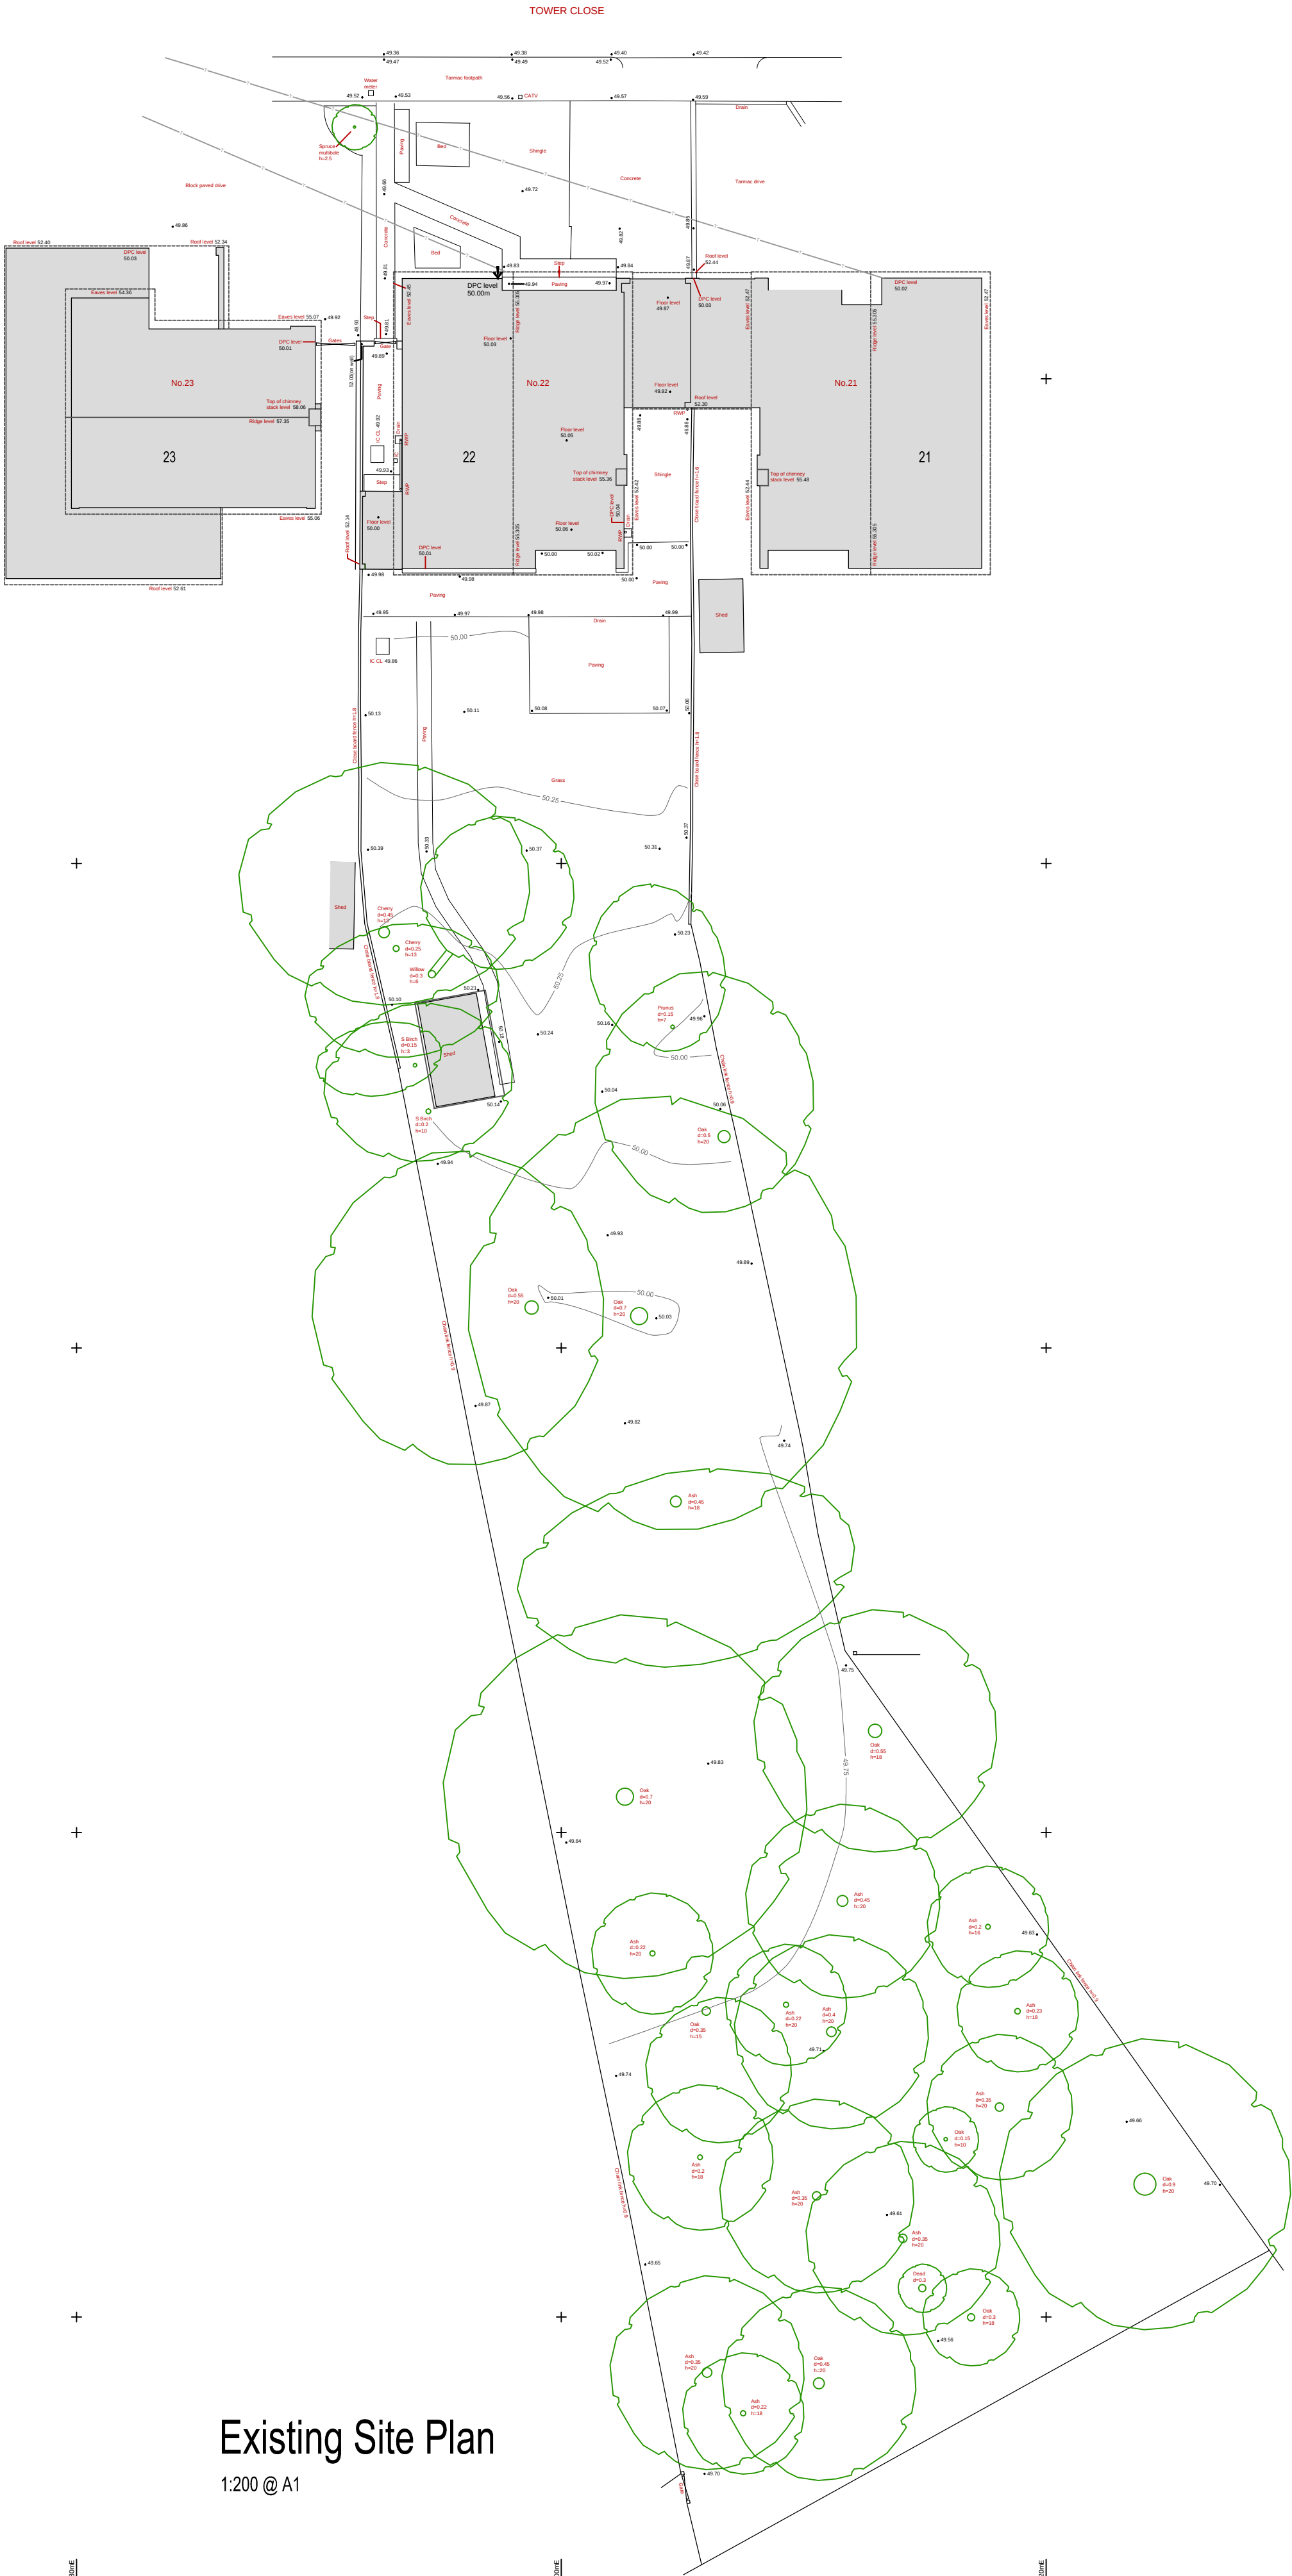

Existing Site Plan
1:200 @ A1

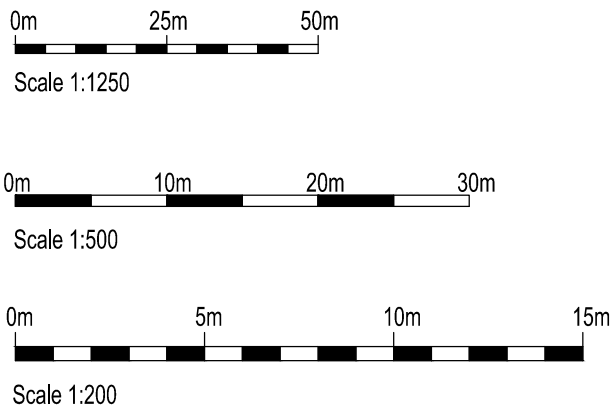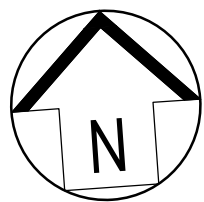

Planning

Revision:	Date:	Change:
Client:	Mr & Mrs Masters	
Project:	22 Tower Close, Emmer Green, RG4 8UU	
Drawing:	Location, Block & Existing Site Plans	
Scale:	1:200, 1:500 & 1:1250 @A1	
Date:	December 2017	Drawn by: LM Approved:
Drawing No:	1603 01	
All dimensions to be checked on site prior to the commencement of any construction.		ALL COPYRIGHT RESERVED © This drawing may not be reproduced without written consent.