



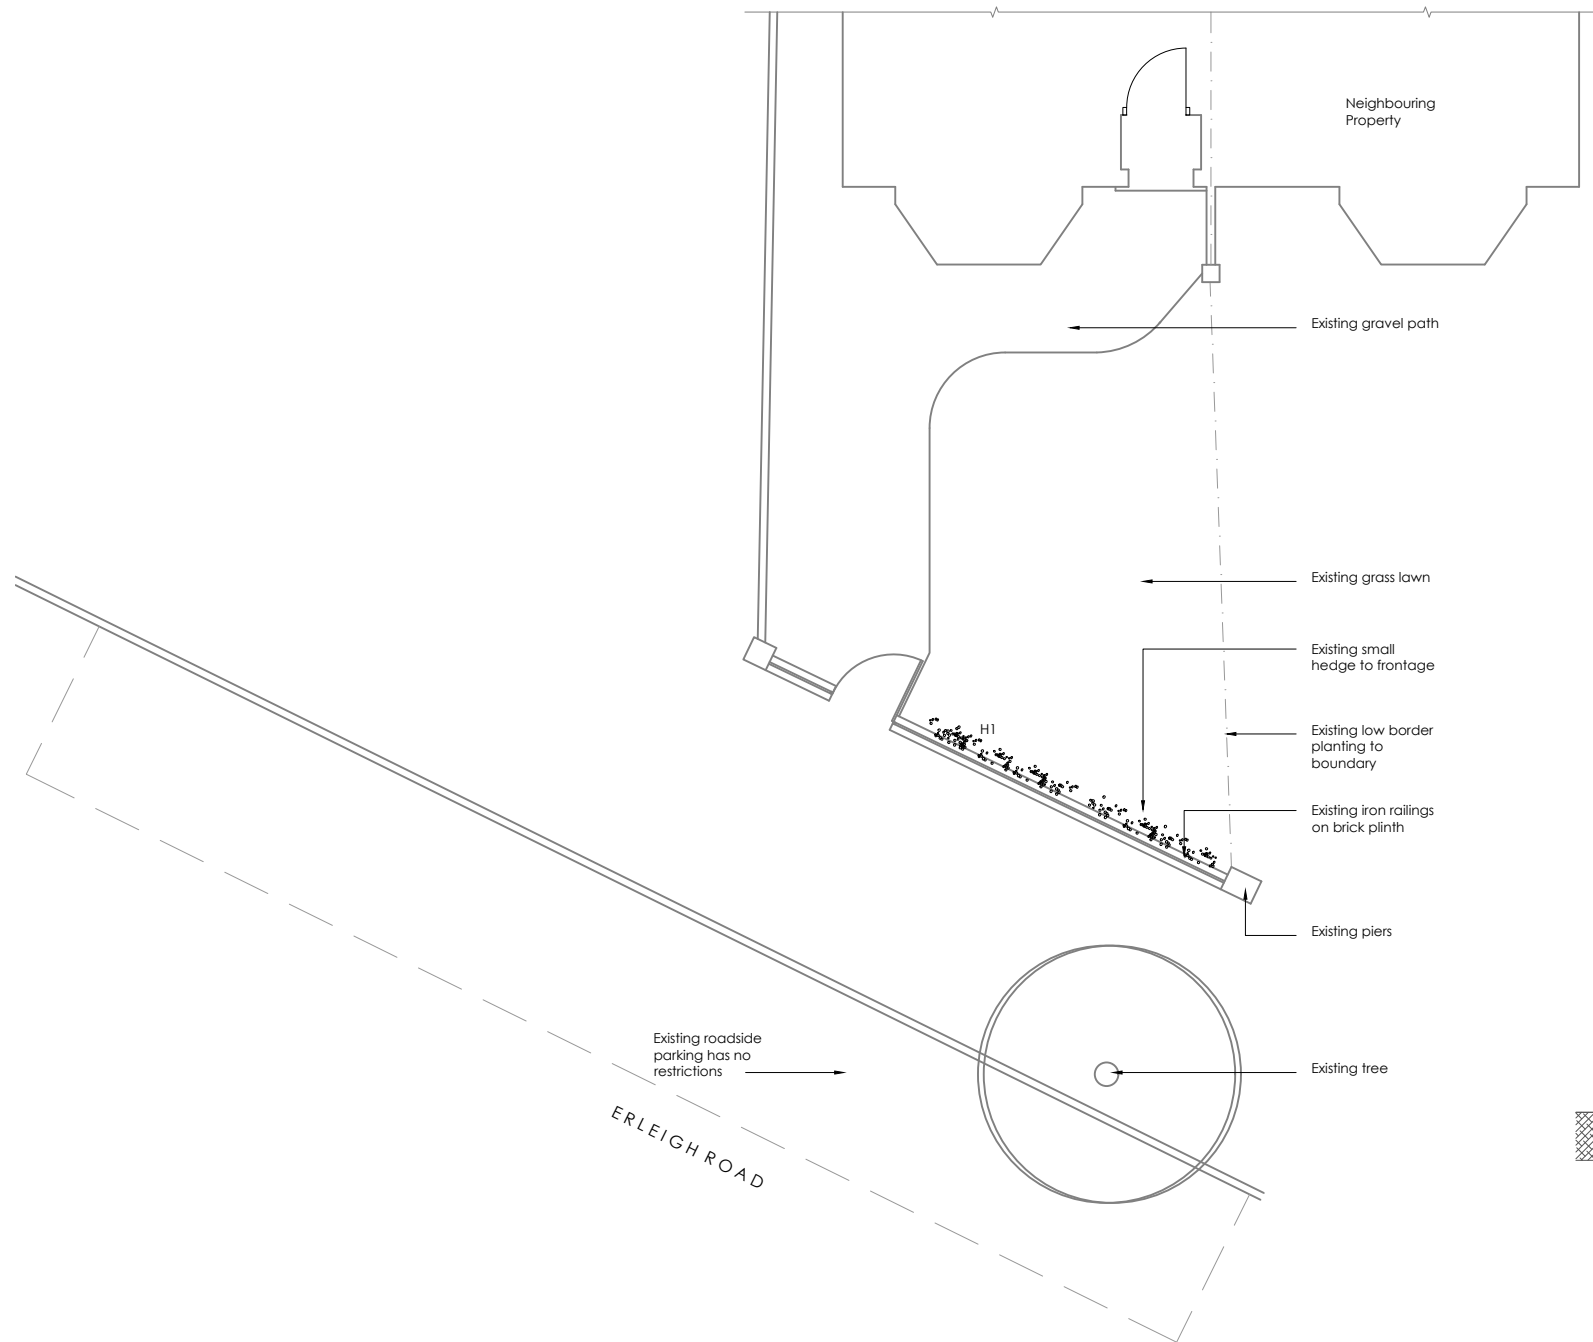


1 Ground Floor Plan
SCALE 1:100



2 First Floor Plan
SCALE 1:100

This drawing has been prepared without the benefit of a measured building survey or topographic information.

 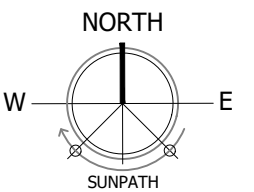

PLANNING

Client
Mr D. Danielli
22 Erleigh Road
Reading
RG1 5LX
Title
Existing Front Garden Plan
& Elevation

Drg No. 036/02 Scale 1:100
Rev A Date Sept 2016