


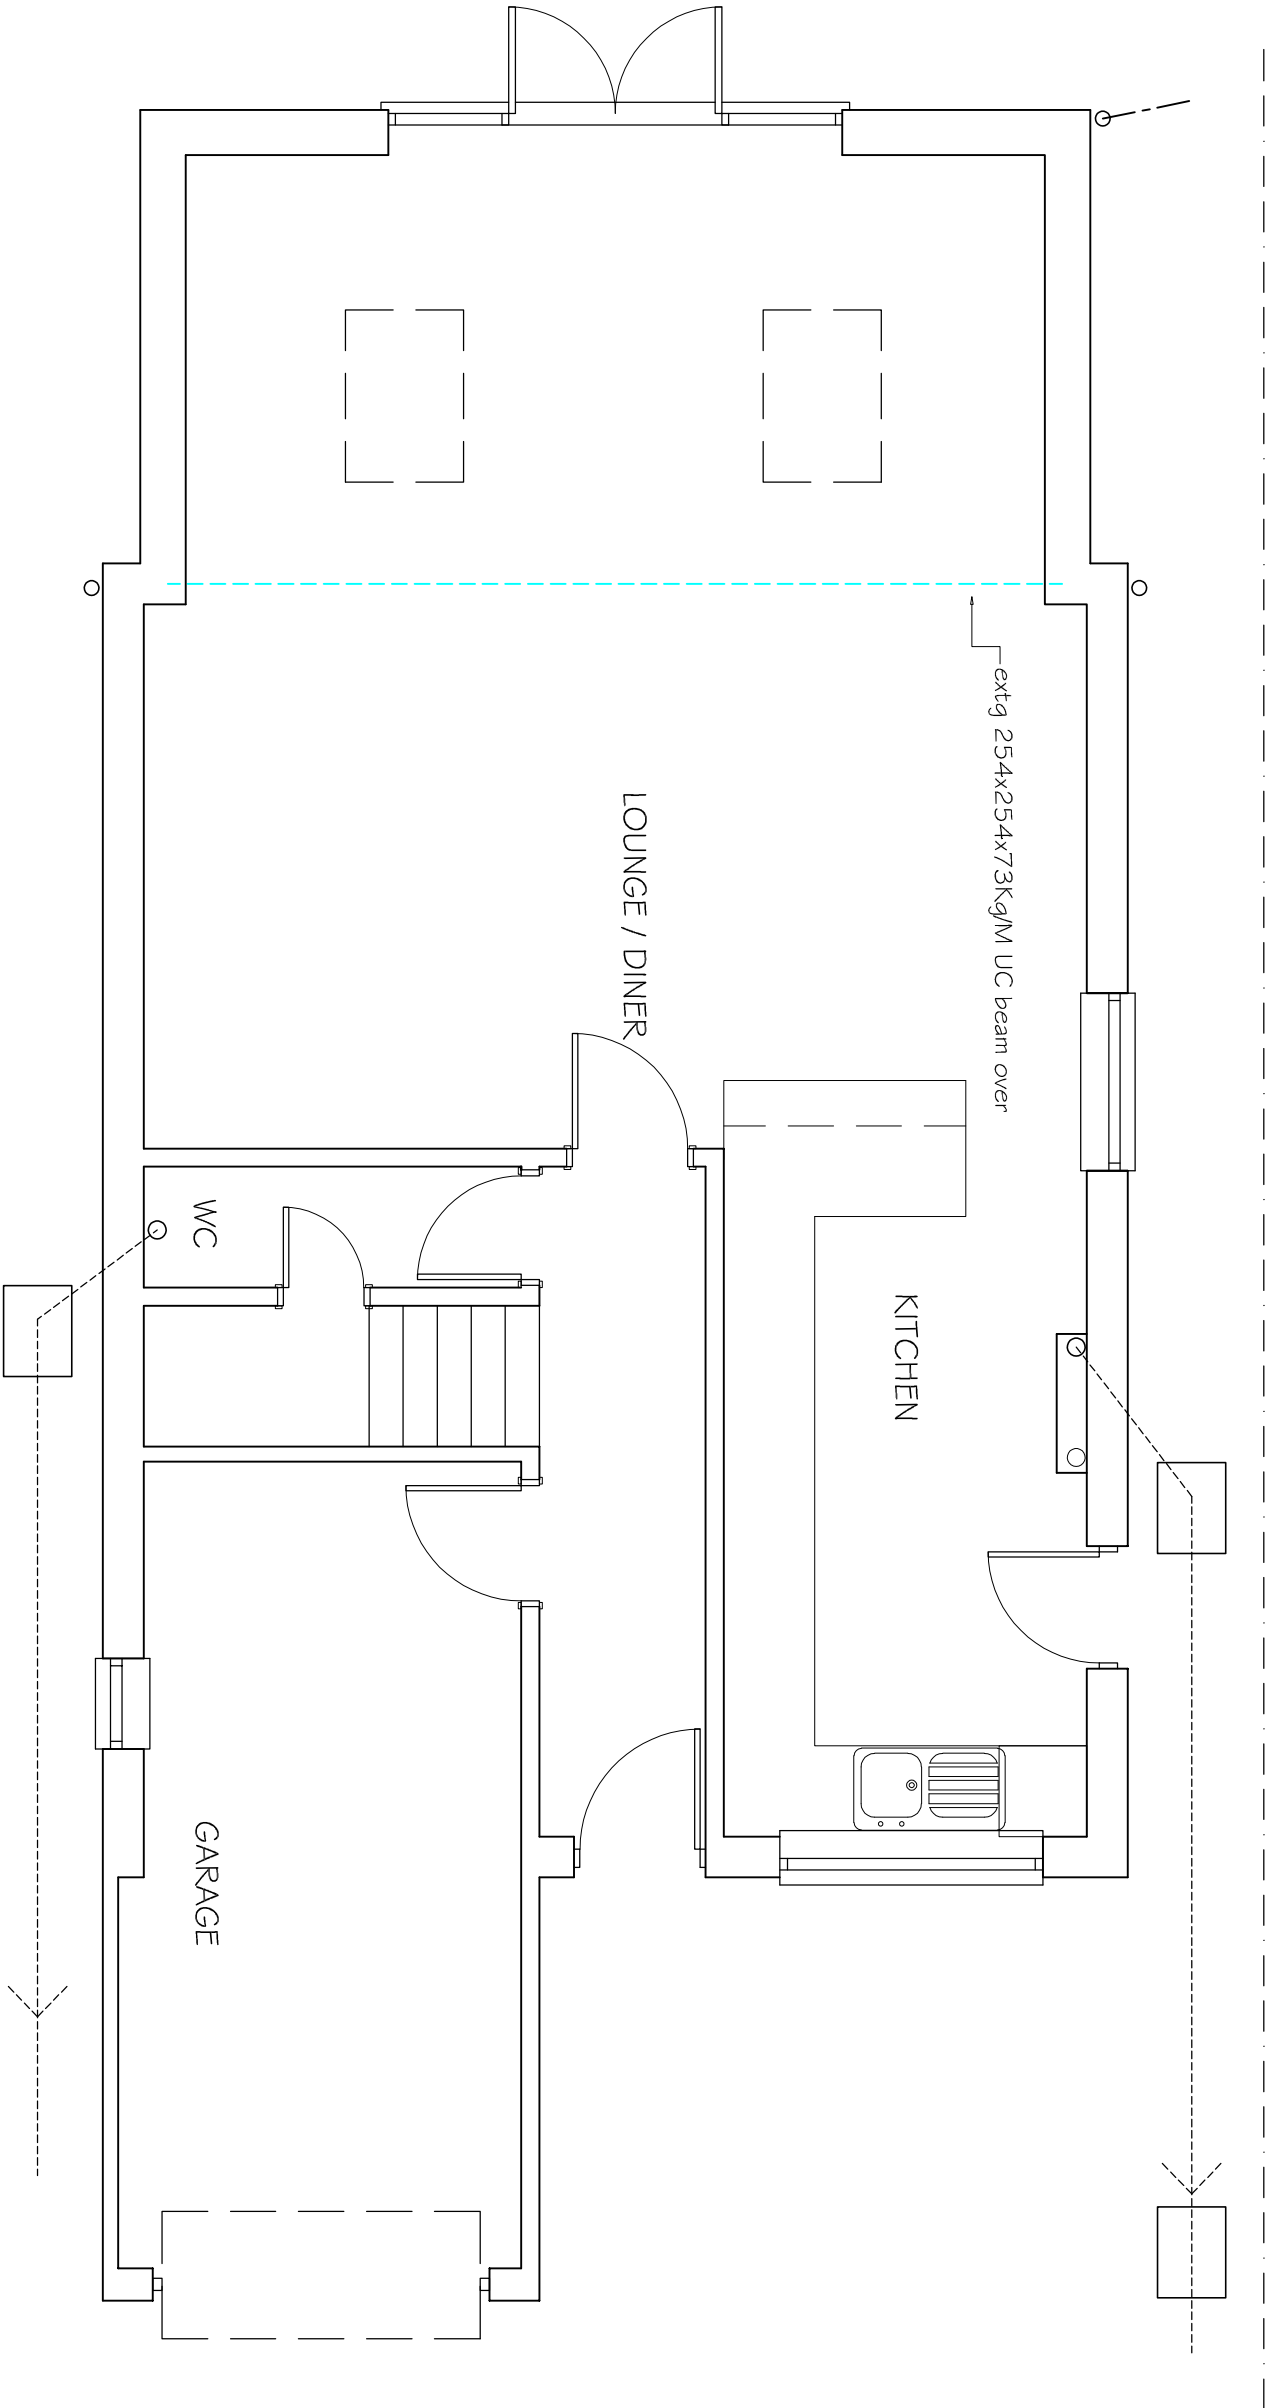

EXISTING GROUND FLOOR PLAN
SCALE 1-50

DATE	MODIFICATION	ISSUE	TITLE:-		SCALE:- 1-50 UOS	
			EXISTING PLANS AT 14 HAYFIELD CLOSE, TILFURST READING BERKS, RG31 5DA for Mr R SEBASTIAN		DRAWN BY:-	DATE:-
					DC	AUG 2017
					DRAWING No:-	REV:-
					01	