


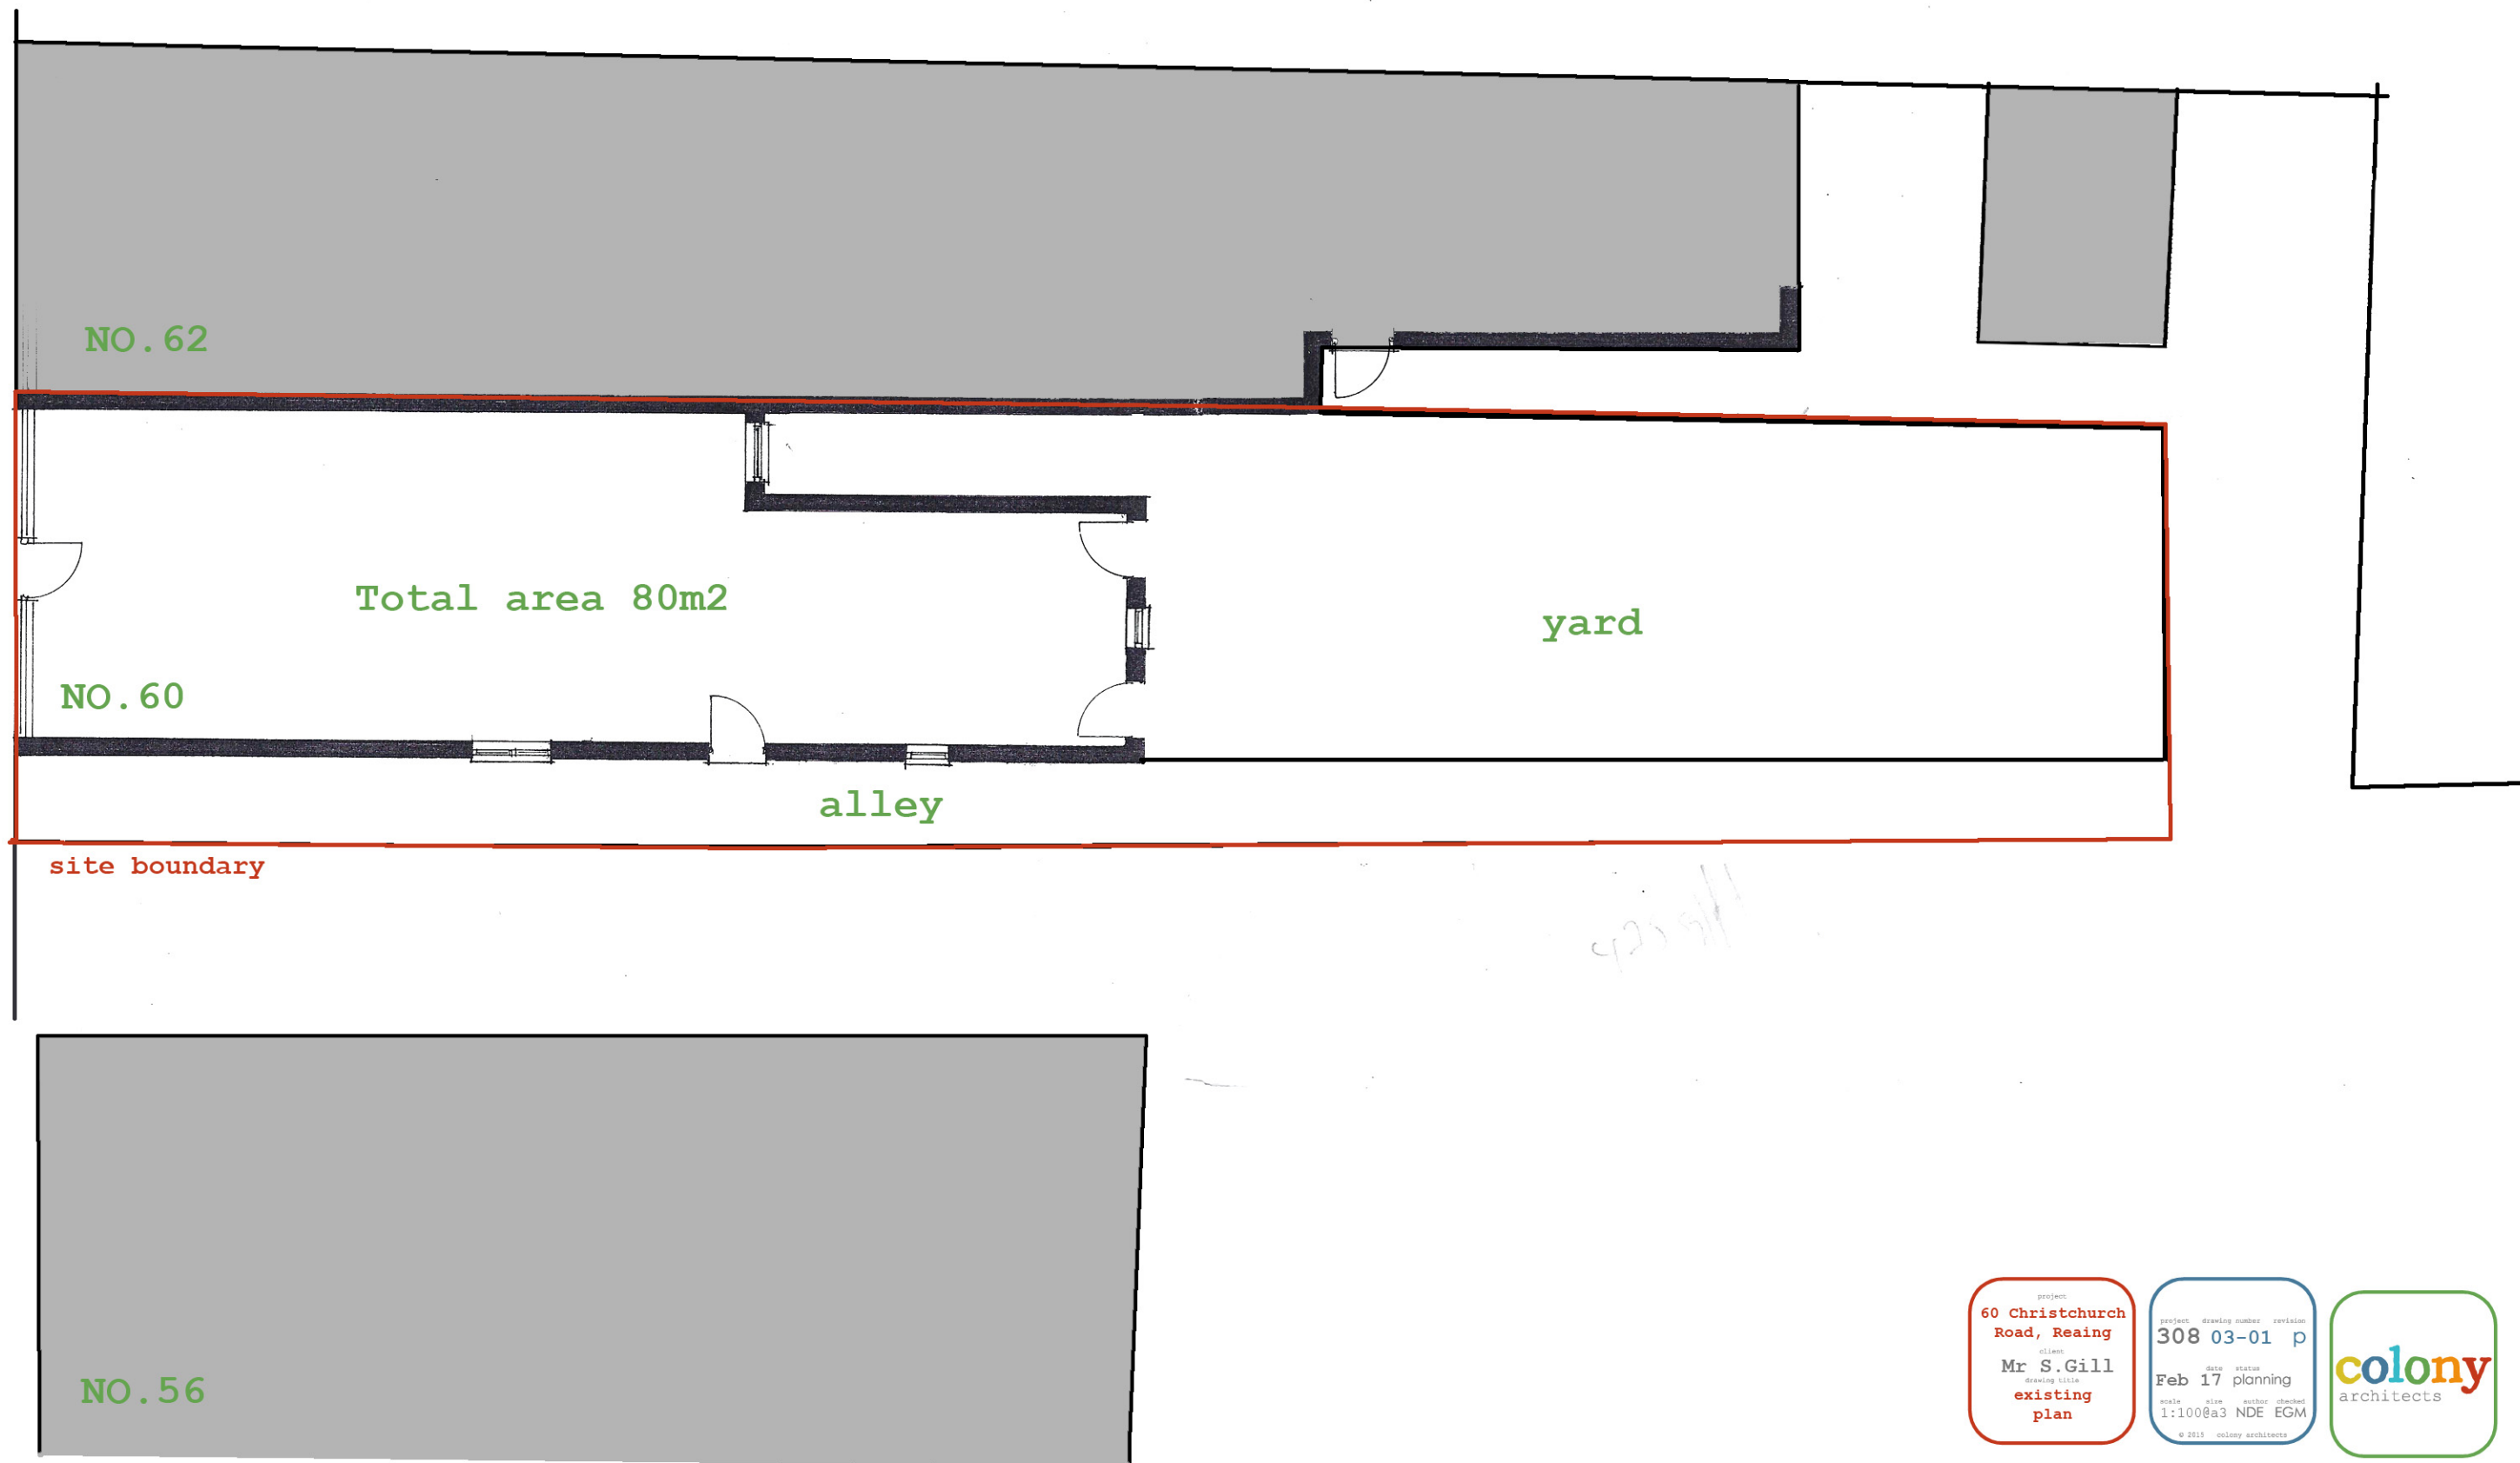

project:
60 Christchurch Road, Reaing

client:
Mr S.Gill

drawing title:
existing plan

project drawing number revision
308 03-01 p

date status
Feb 17 planning

scale size author checked
1:100@a3 NDE EGM

© 2013 colony architects

colony
architects

colony architects ltd is a collaborative of architects and designers with an agenda to find out more visit our beautiful website
www.colonyarchitects.com

contact: design@colonyarchitects.com

stu 07990 515372 intezmezzo
ed 07779 255328 woking road
guildford Surrey gu1 2pe

site plan key

- surrounding buildings
- roads & paths
- green public space
- application building(s)
- site ownership boundary
- other land in applicant ownership