




Rear Elevation
1 : 100




Front Elevation
1 : 100



Side Elevation
1 : 100

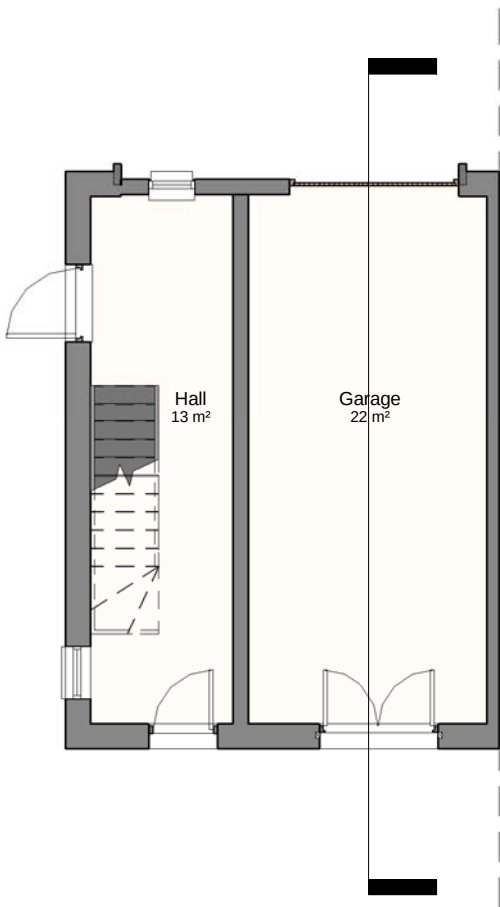


00_Ground
1 : 100

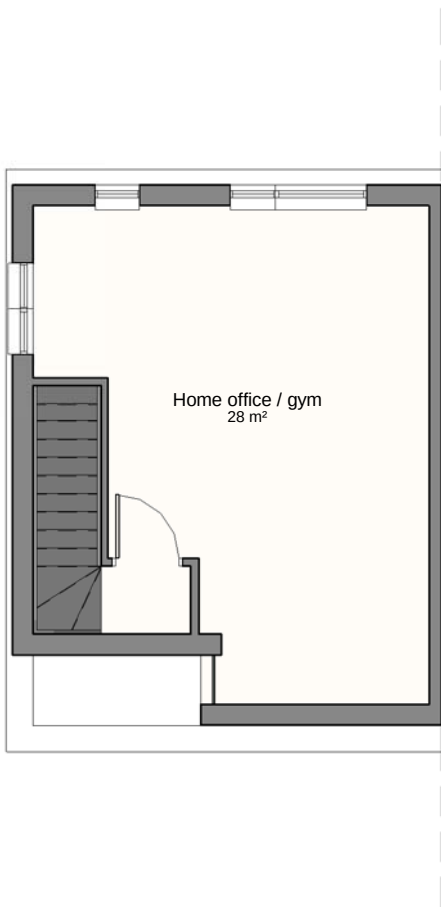


01_First Floor
1 : 100



02_Eaves
1 : 100

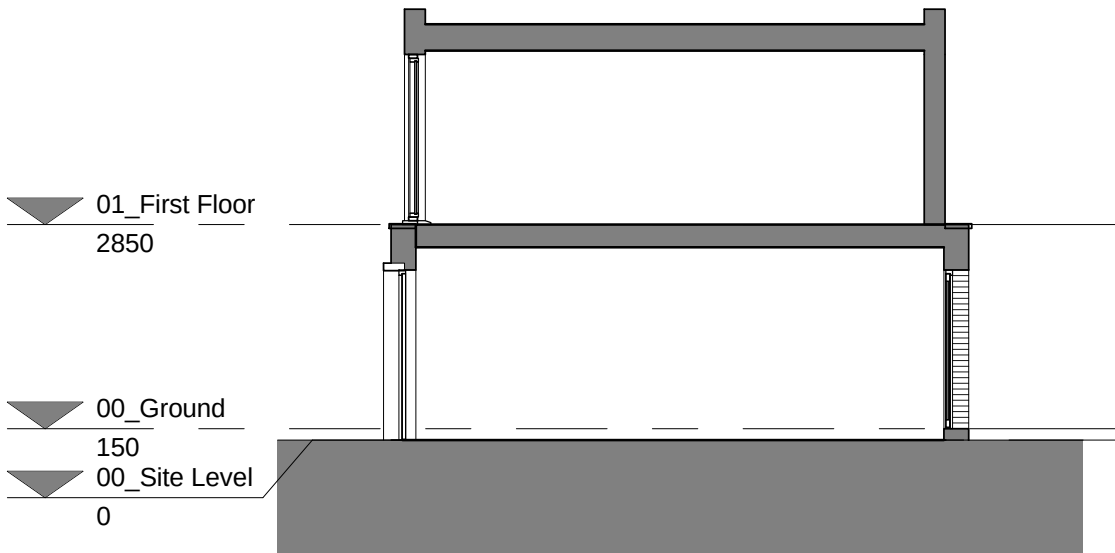

Section
1 : 100

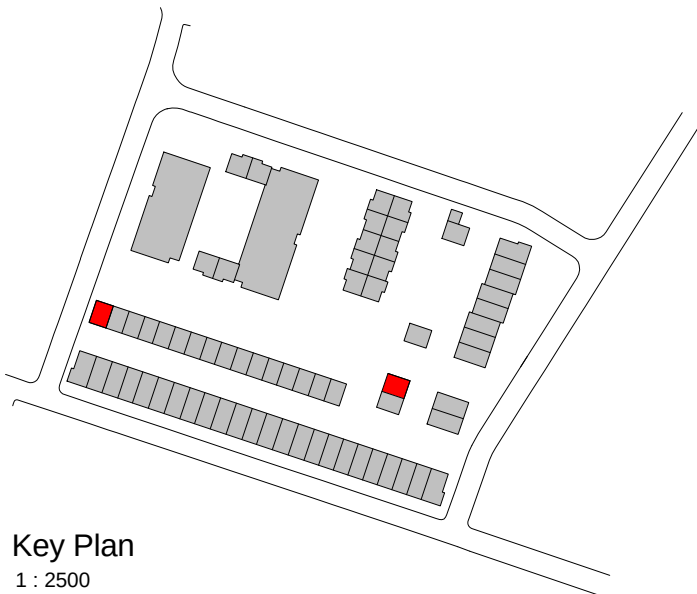

Key Plan
1 : 2500

PLANNING

Project
Former Cox & Wyman Building
Cardiff Road, Reading
Drawing Title
Garage Type G.02

Date	Scale	Drawn by	Check by
29/09/17	As indicated @ A2	DC	PN
Project No	Drawing No	Revision	
24325	A-PP-11-52		



VISUAL SCALE 1:100