


FOR PLANNING PURPOSES ONLY

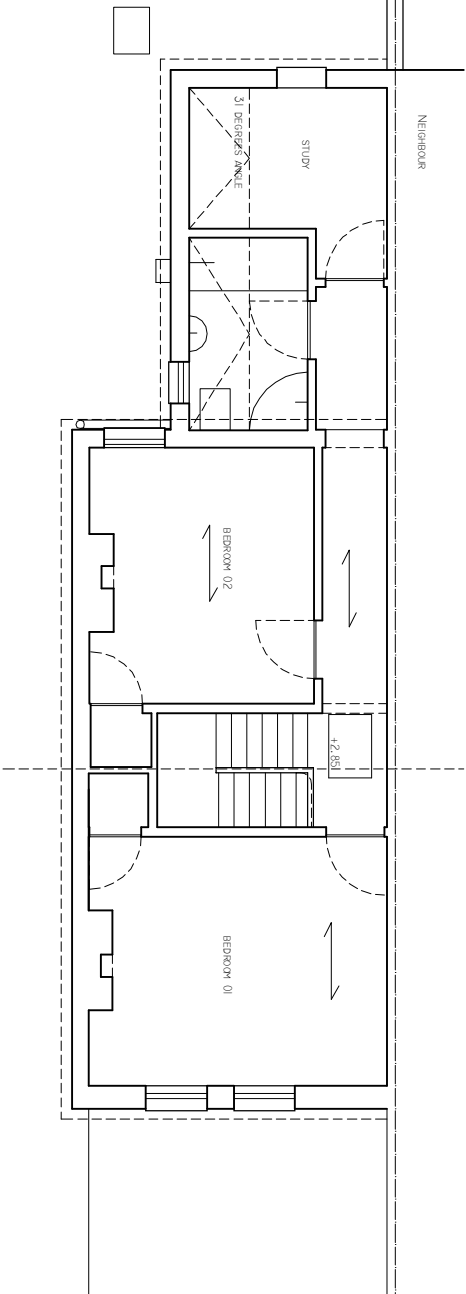


FIRST FLOOR

NEIGHBOUR'S GARAGE

1ST FLOOR


LEFT SIDE ELEVATION

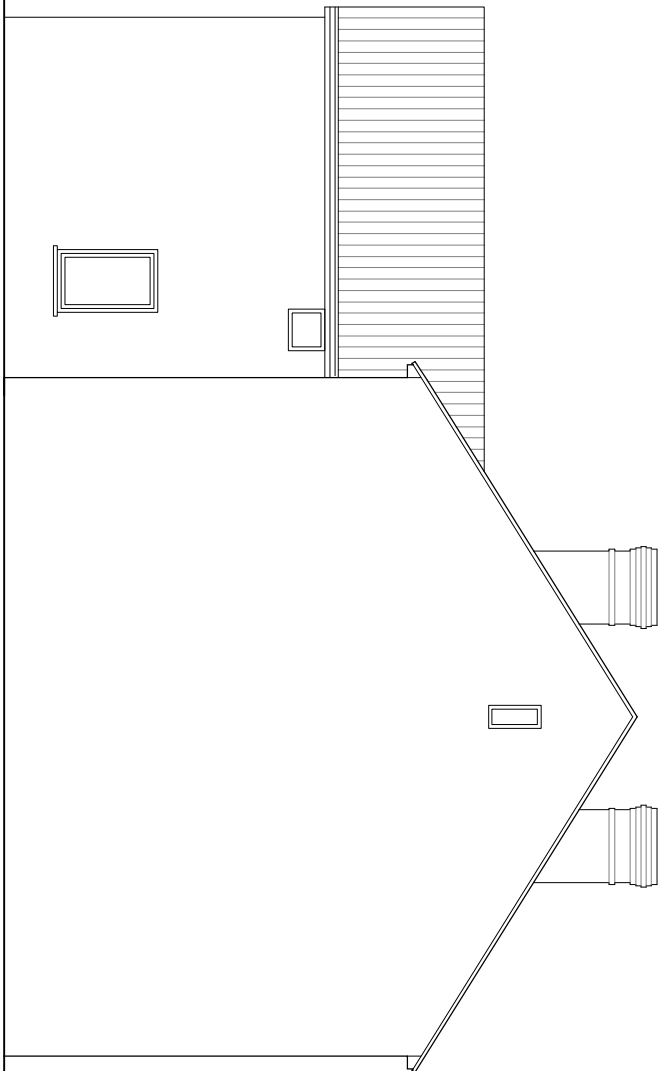

LOFT


1ST FLOOR

GROUND FLOOR

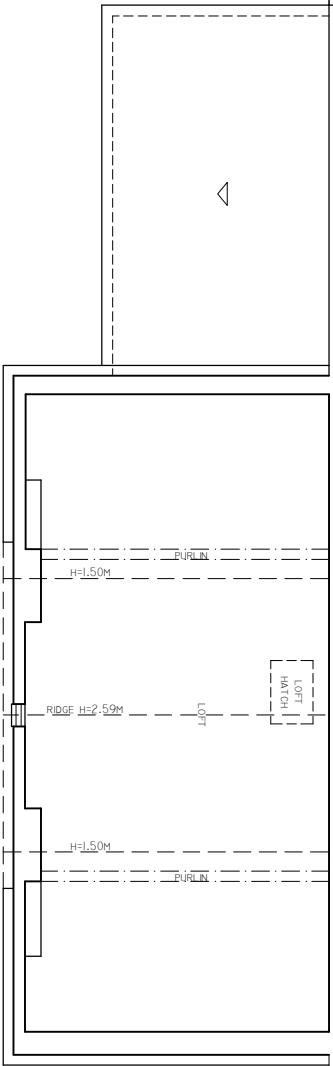

LOFT


NEIGHBOUR

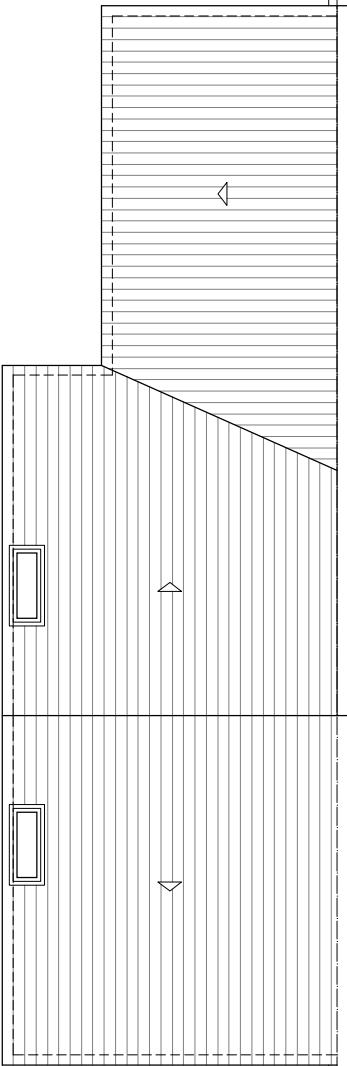

1ST FLOOR

REAR ELEVATION

ROOF

 

0 1 2 3 4 5 6 7 8 9 10 M

PARTY WALL ACT
THE OWNERS, SHOULD THEY NEED TO DO SO UNDER THE REQUIREMENTS OF THE PARTY WALL ACT 1996, HAS A DUTY TO SERVE A PARTY STRUCTURE NOTICE ON ANY ADJOINING OWNER IF BUILDING WORK ON, TO OR NEAR AN EXISTING PARTY WALL INVOLVES ANY OF THE FOLLOWING:
- SUPPORT OF BEAM
- REMOVAL OF ALL OR CUTTING OFF PROJECTIONS
- REPAIR TO OR ALTERATION OF PARTY WALL
- REPAIR TO OR ALTERATION OF PROJECTIONS
- REMOVAL OF LEAD FLASHINGS
- EXCAVATIONS WITHIN 3 METRES OF AN EXISTING STRUCTURE WHERE THE NEW FOUNDATIONS WILL GO DEEPER THAN ADJOINING FOUNDATIONS, OR WITHIN 6 METRES OF AN EXISTING STRUCTURE WHERE THE NEW FOUNDATIONS ARE WITHIN A 45 DEGREE LINE OF THE ADJOINING FOUNDATIONS.
A PARTY WALL AGREEMENT IS TO BE IN PLACE PRIOR TO START OF WORKS ON SITE.

TITLE: Loft conversion including rear dormer

PROJECT: Existing Plans and Elevations

CLIENT: M is Be th Saunders and M r w il l s a u n d e r s

PLACE: 08 Shenstone Road
Reading
RG2 0DT

ARCHITECT



ALEXANDRE M. MARQUES DUARÃO
RIBA Registration No: 20011737 ARB
Registration No 0777740D

SCALE: 1:100 @A3

DATE: April 2017

Drawing Number

03B



NOTES:
These drawings are subject to copyright law under the "Copyright, Designs & Patents Act 1988".
It is an infringement of copyright for another person to copy the work, distribute copies, lend or rent copyrighted work to another, or to adapt this work to create something else without the author's permission.