






FRONT ELEVATION TO STAR ROAD

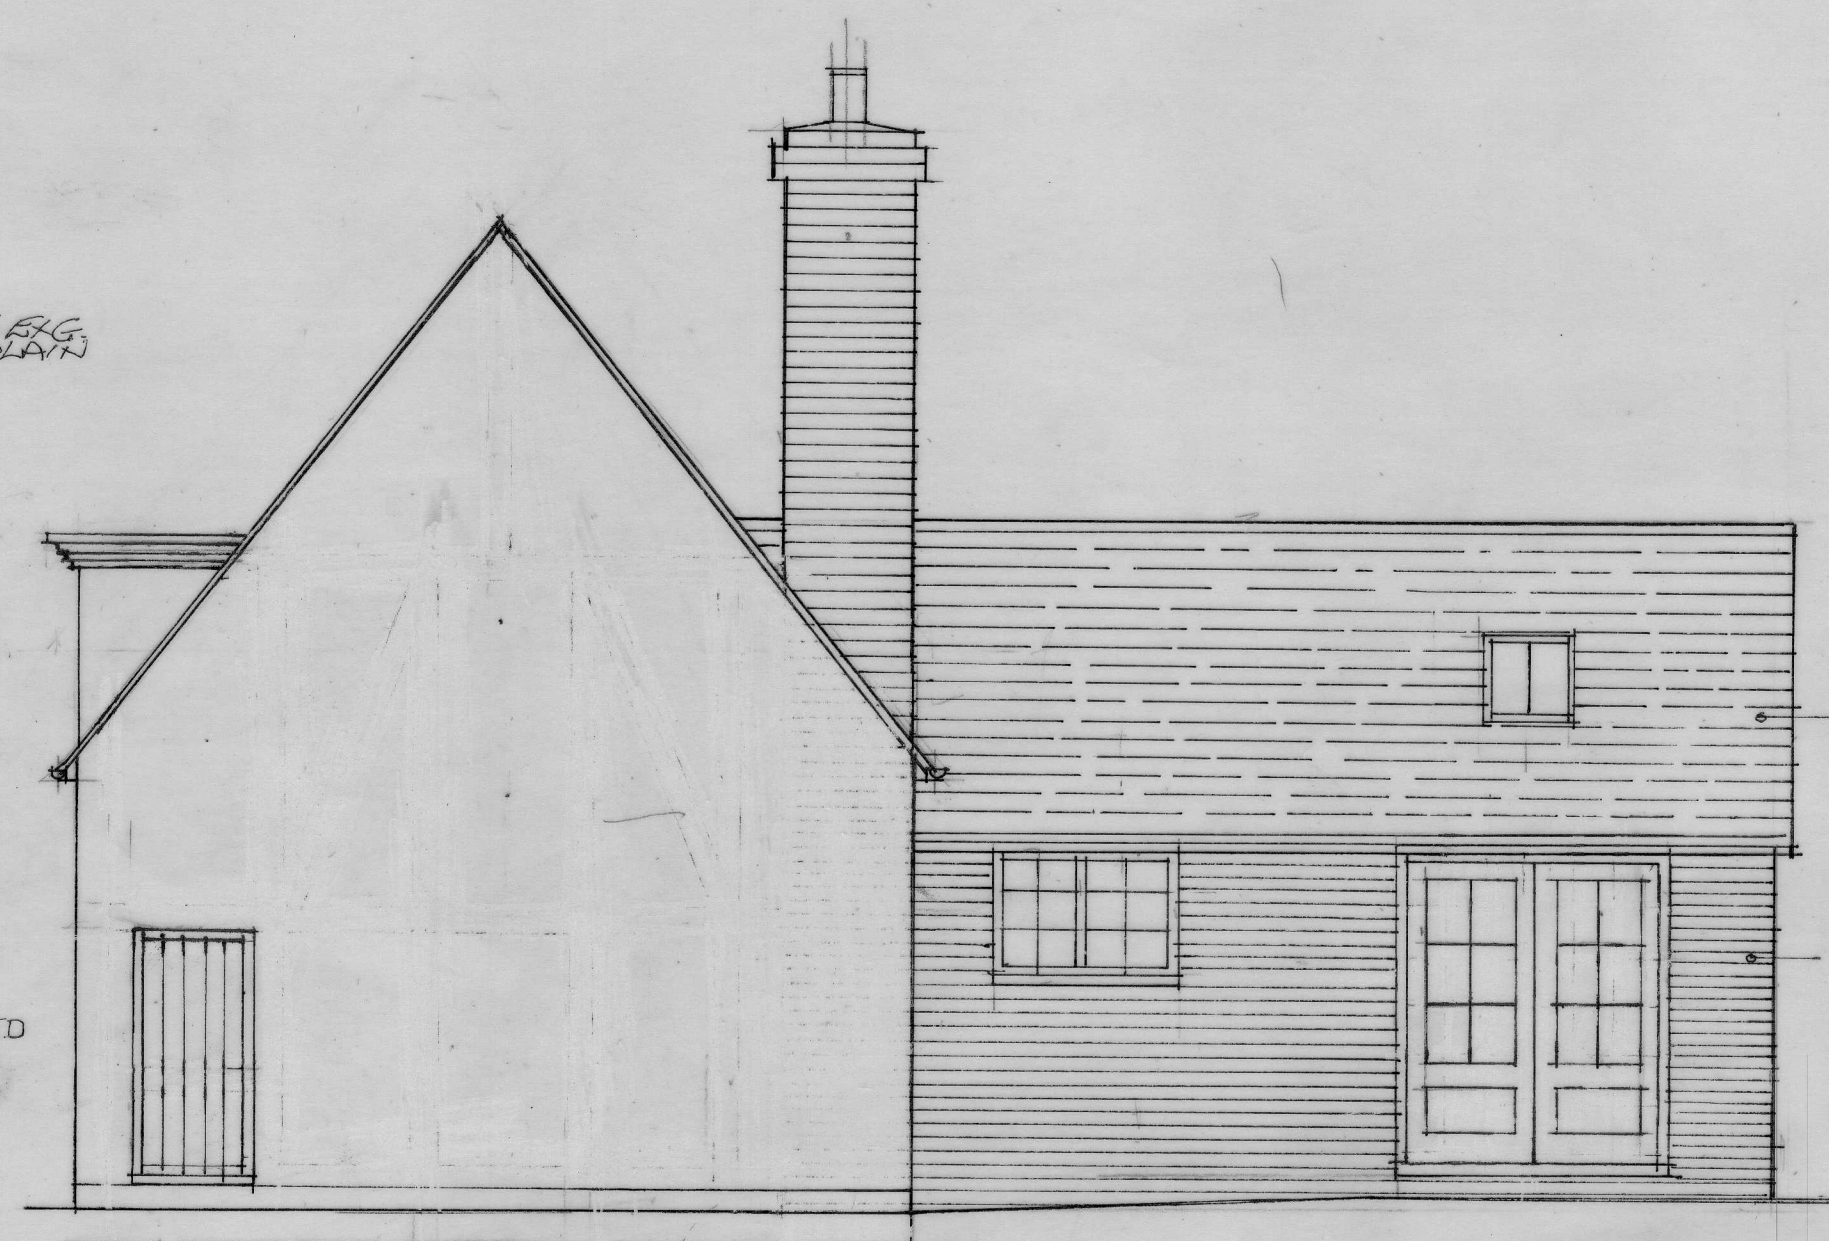


SOUTH ELEVATION

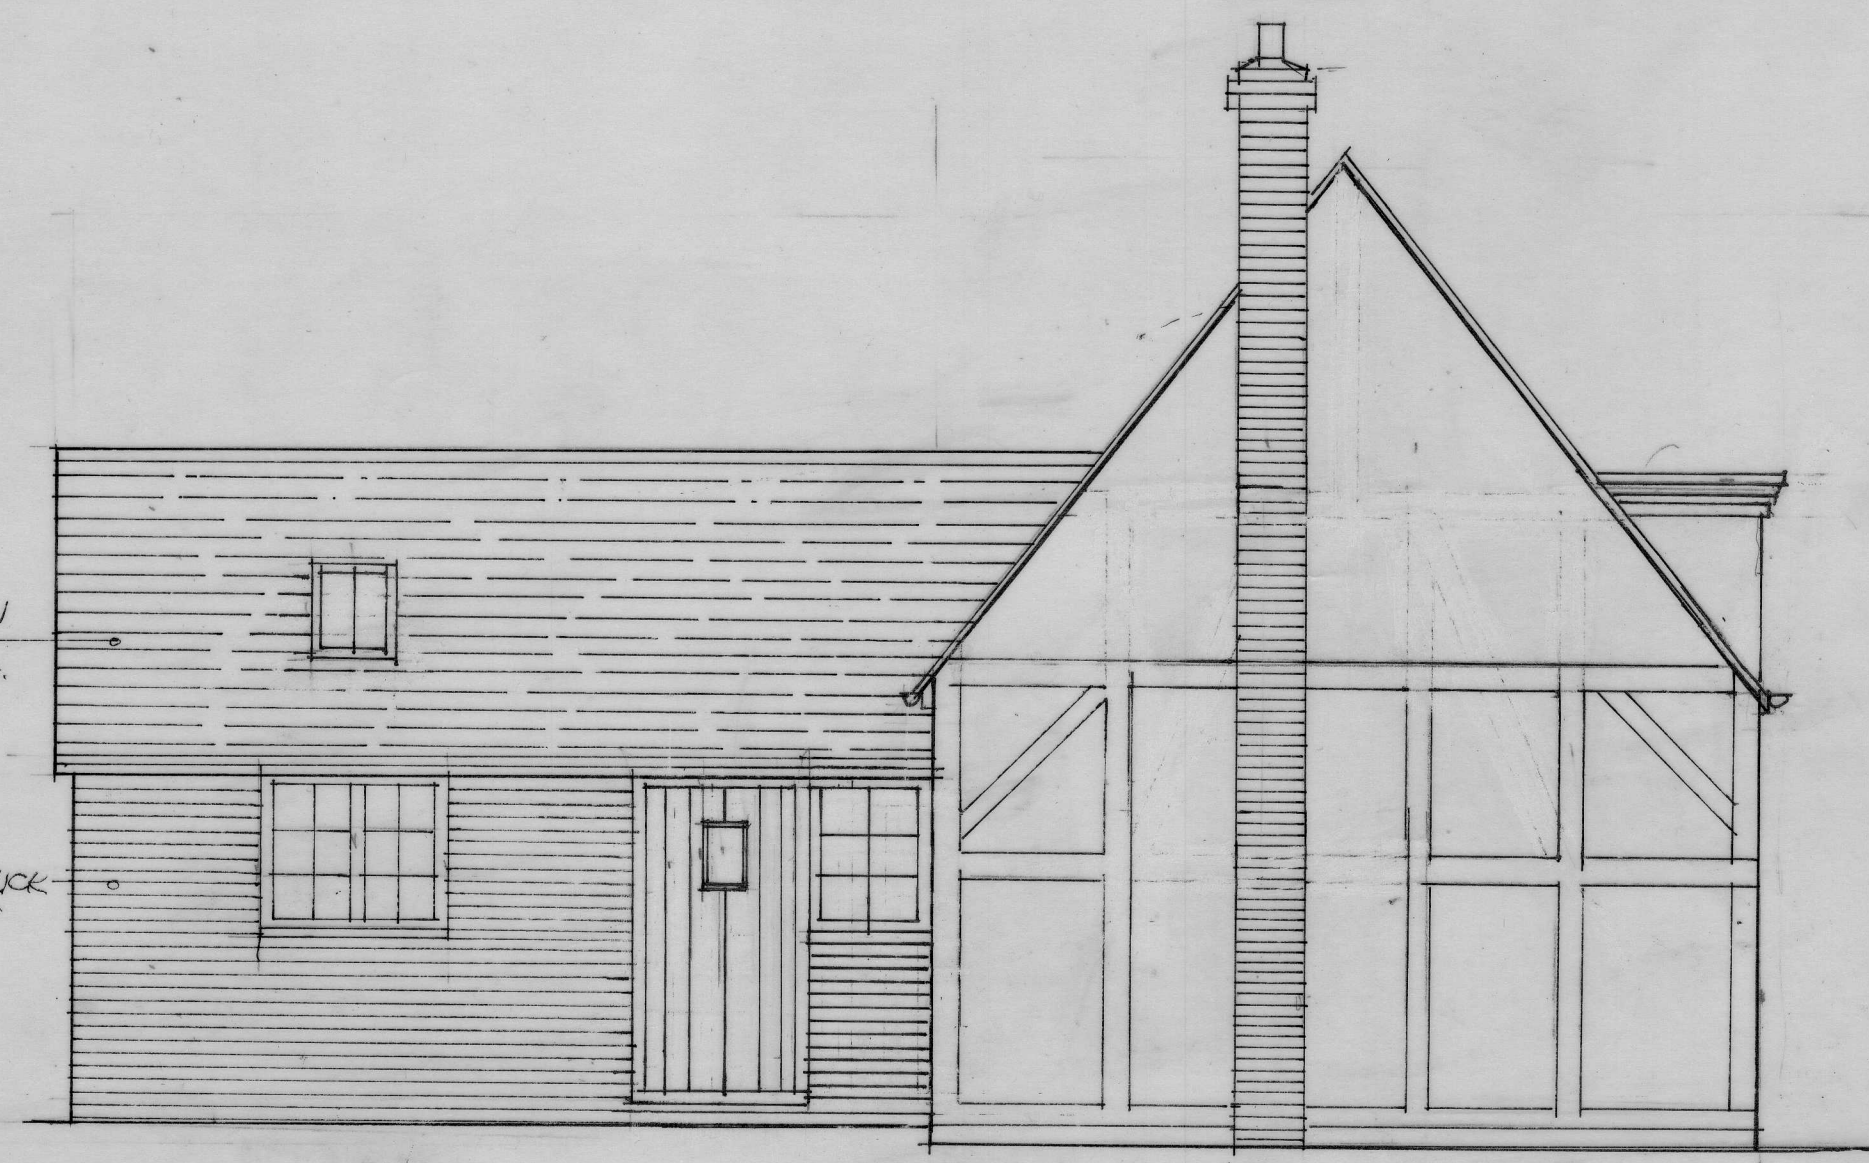


NORTH ELEVATION

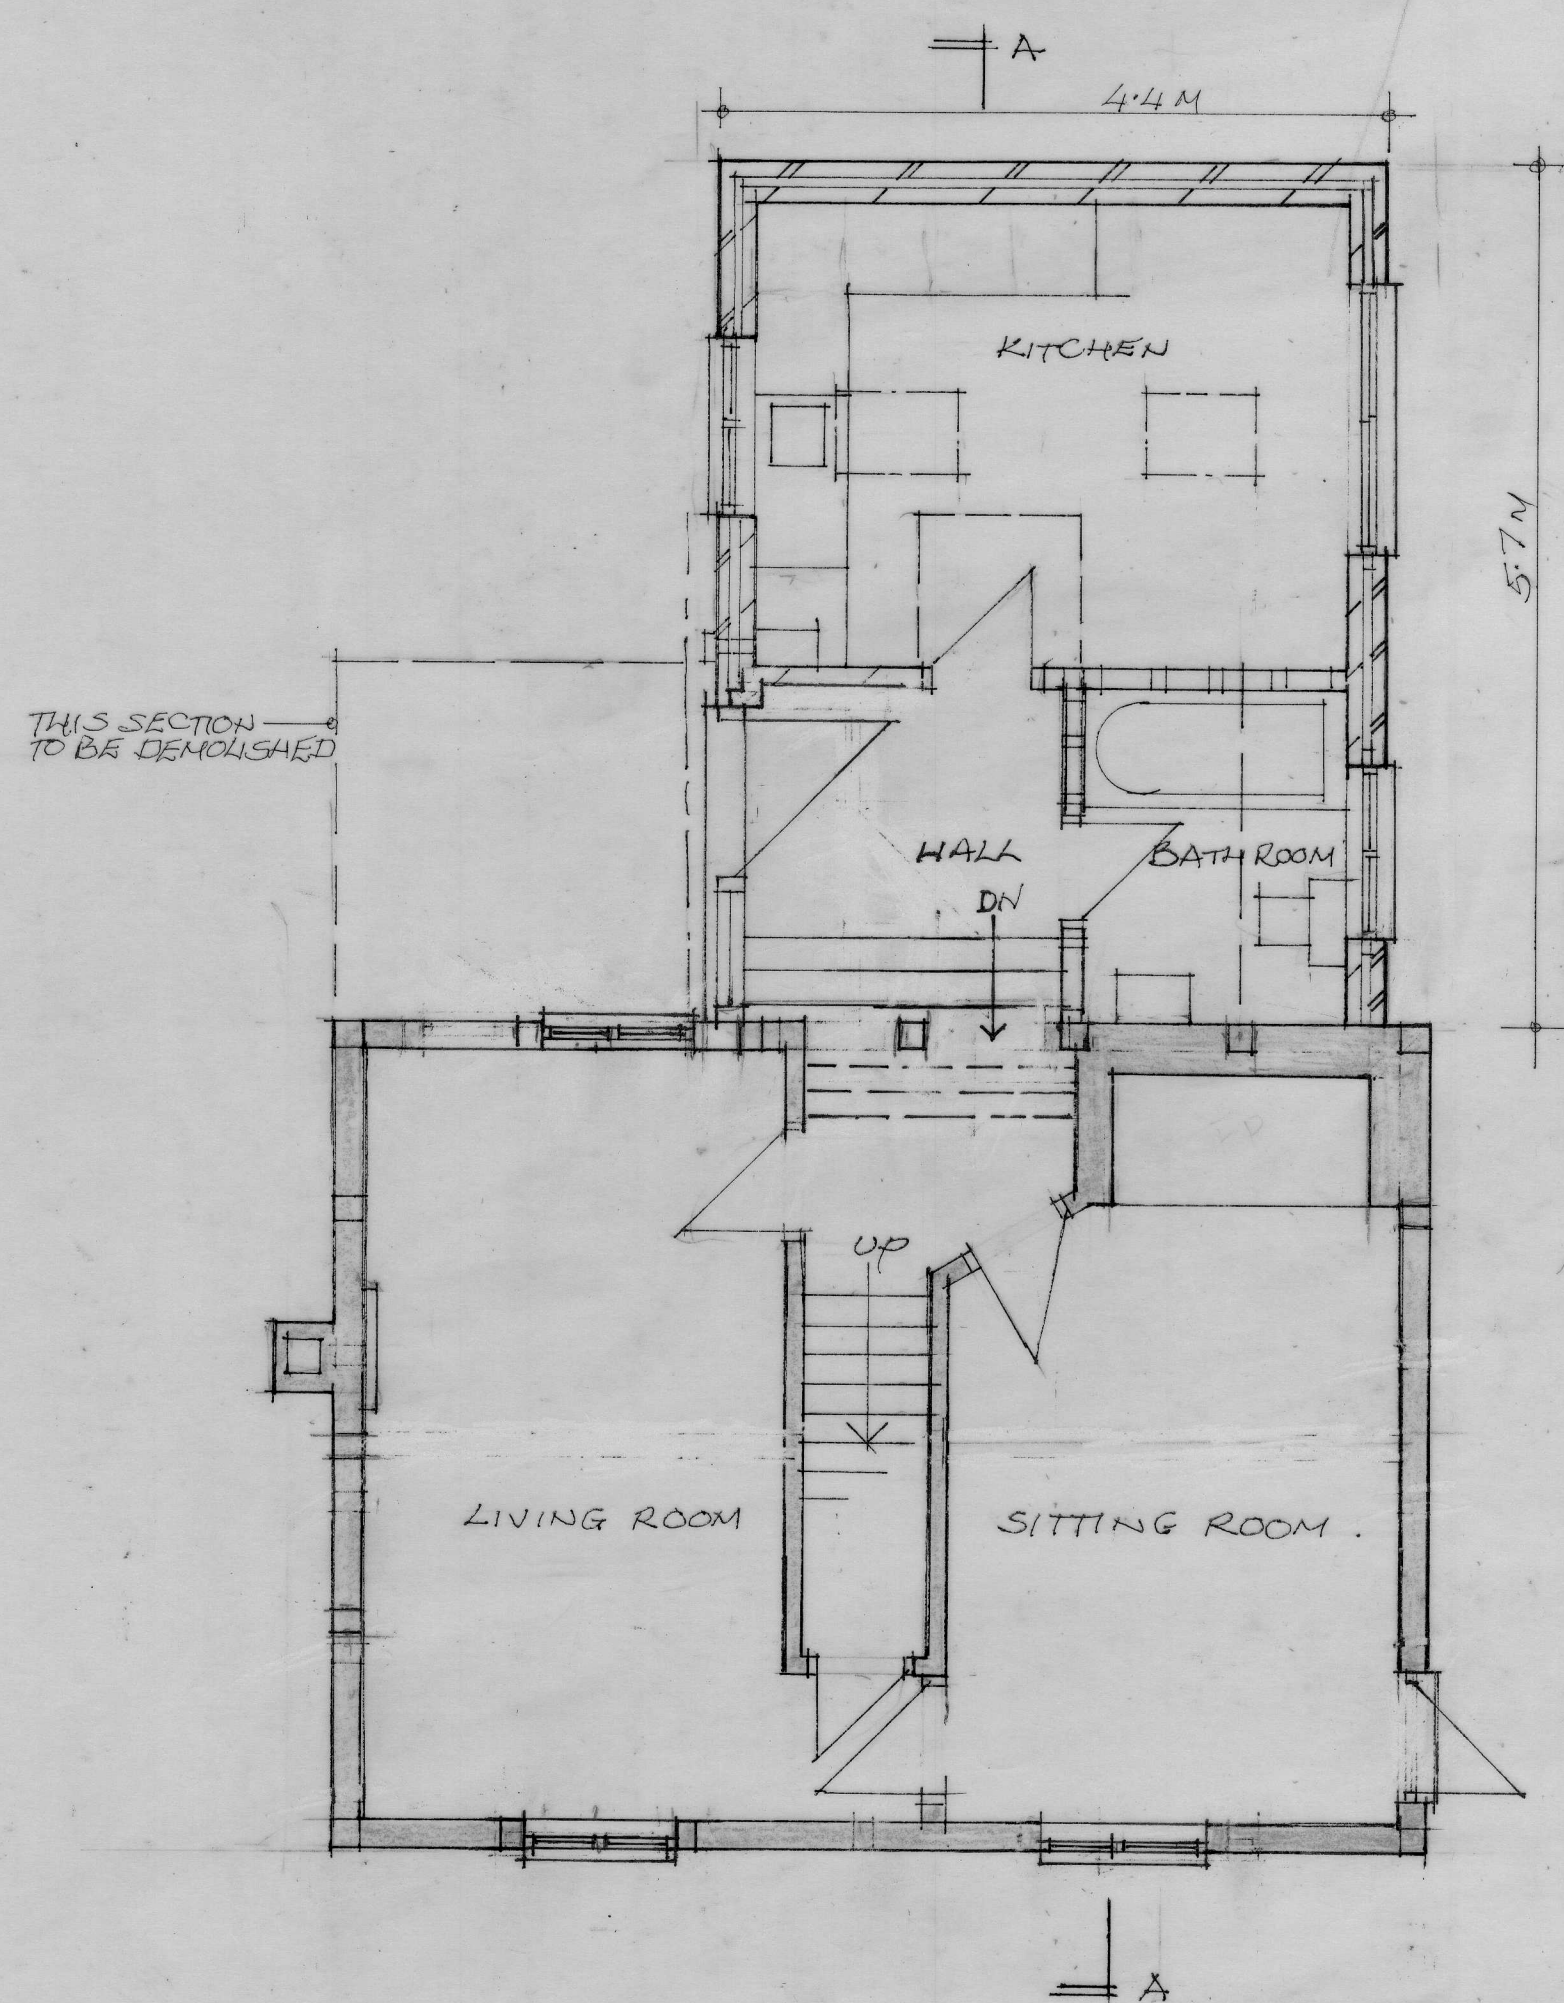


GROUND FLOOR PLAN
EXISTING WALLS SHOWN SHADED
SCALE 1/50

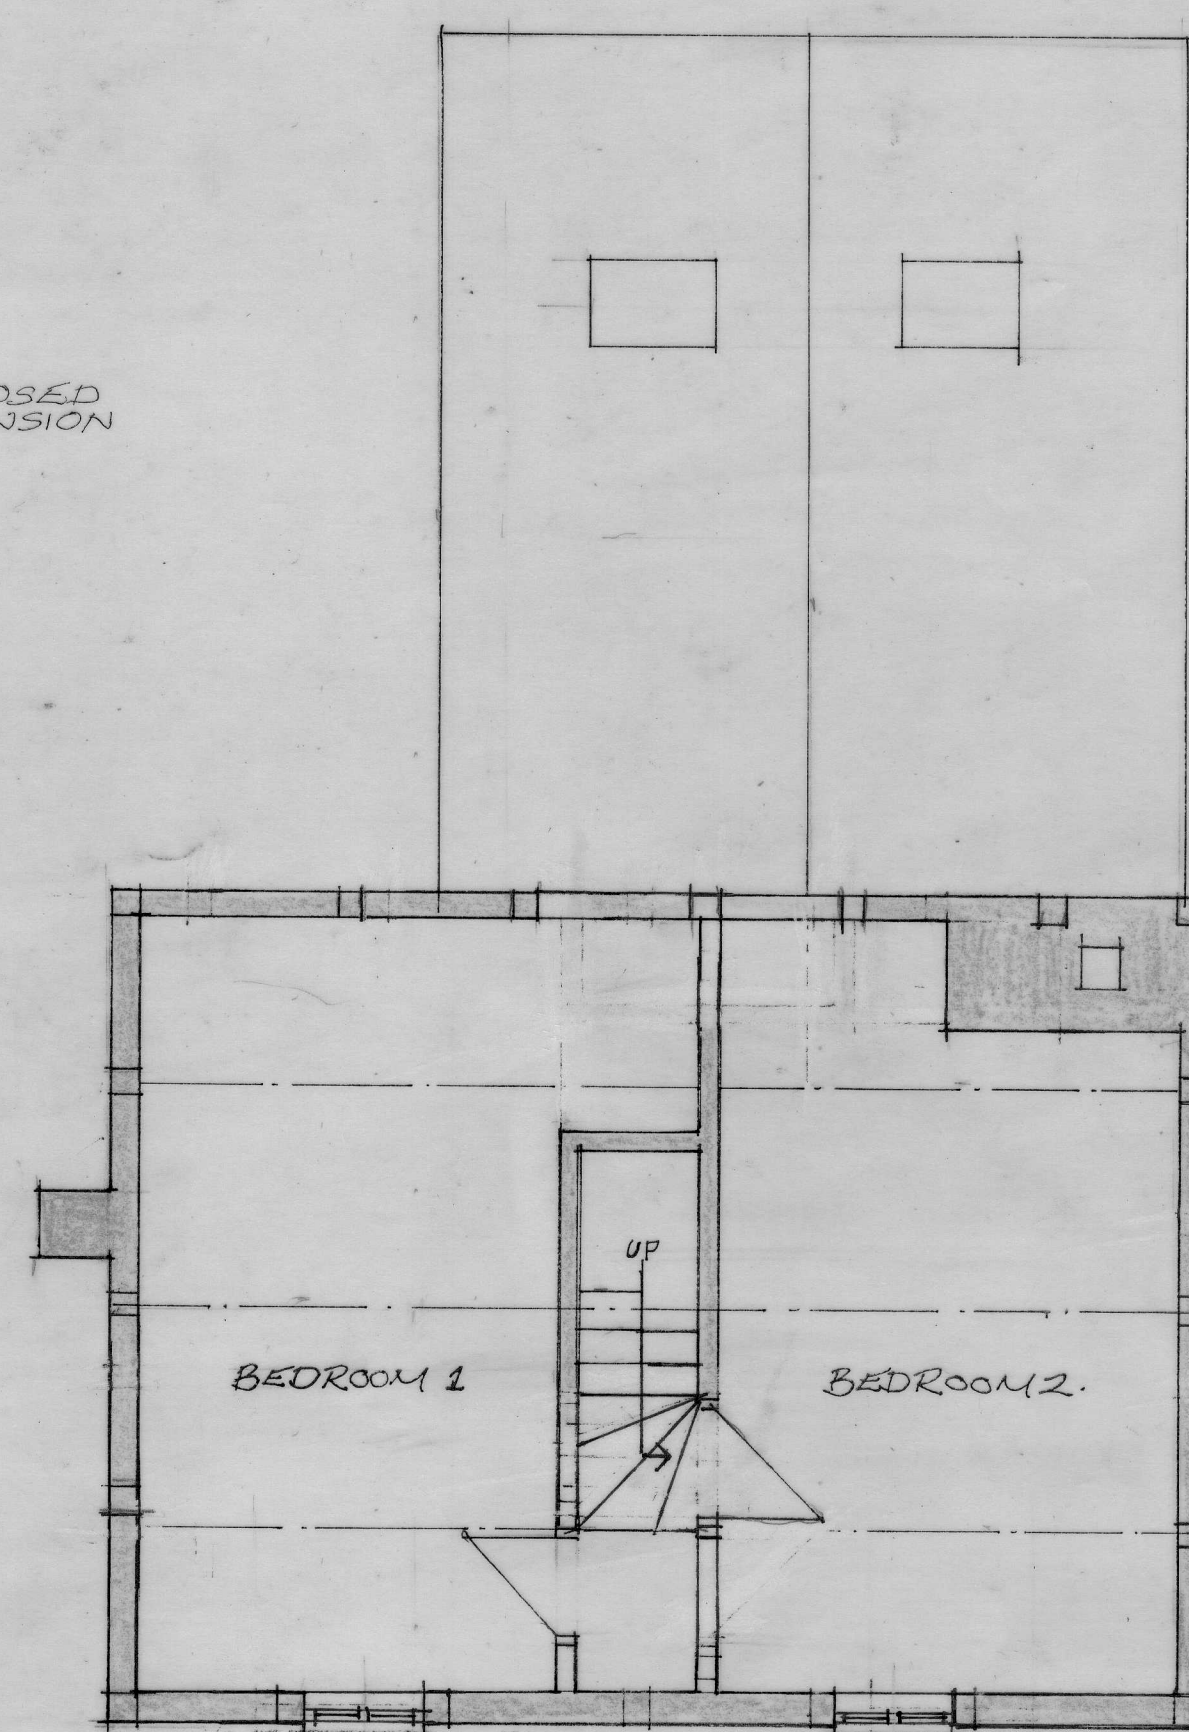

FIRST FLOOR PLAN

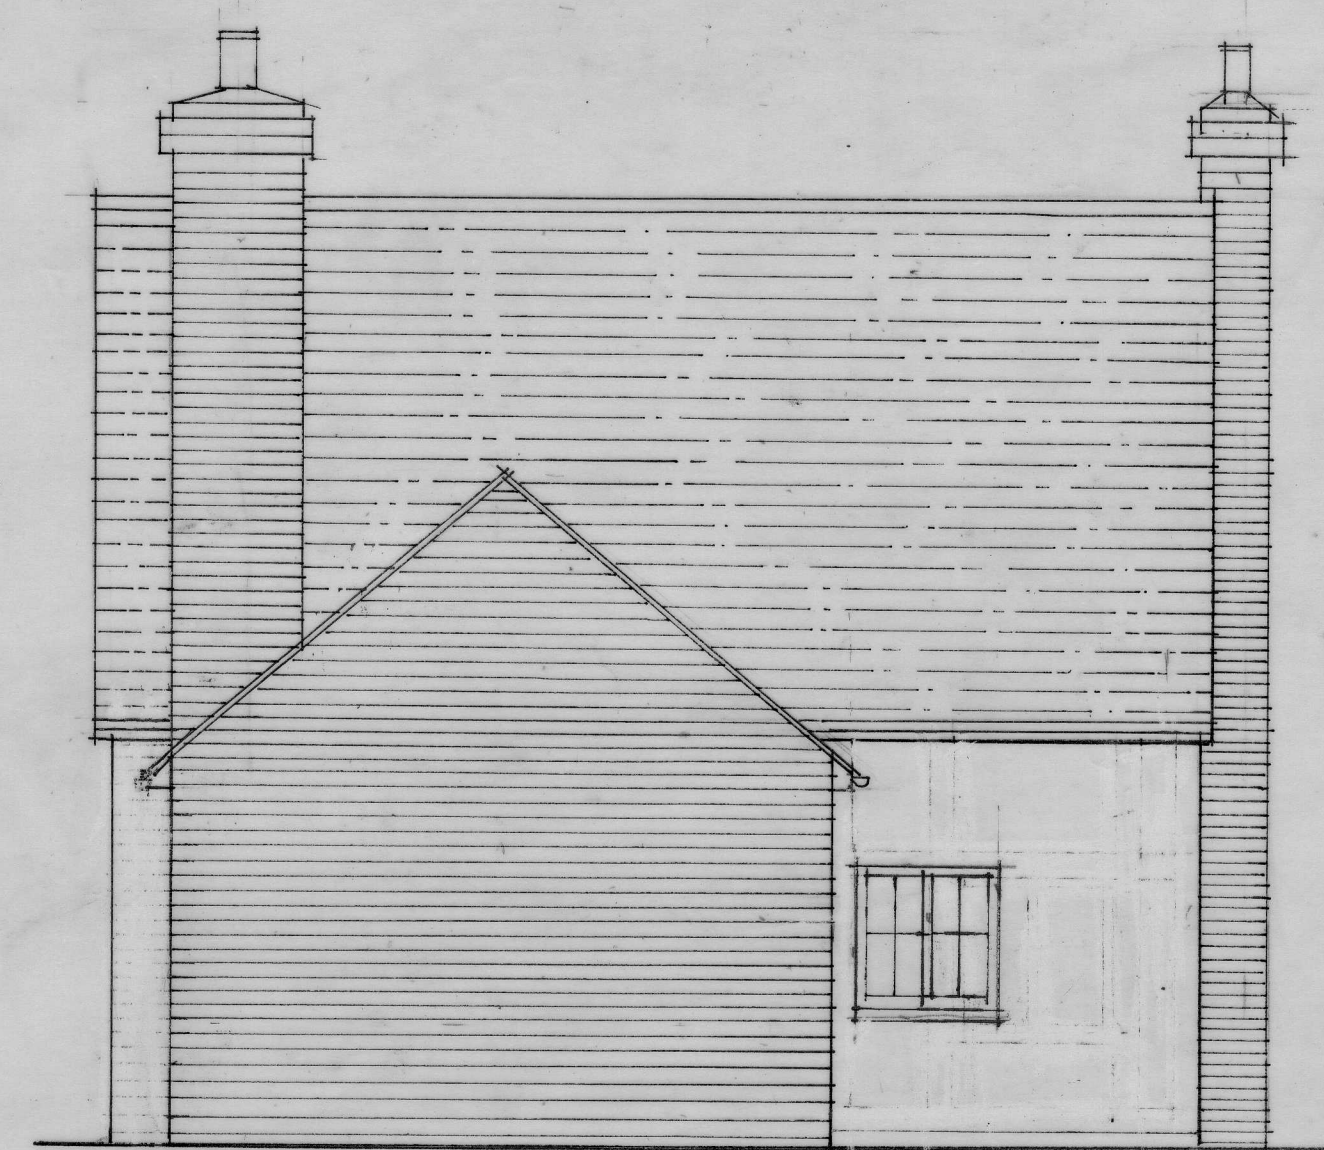

EAST ELEVATION
SCALE 1/50

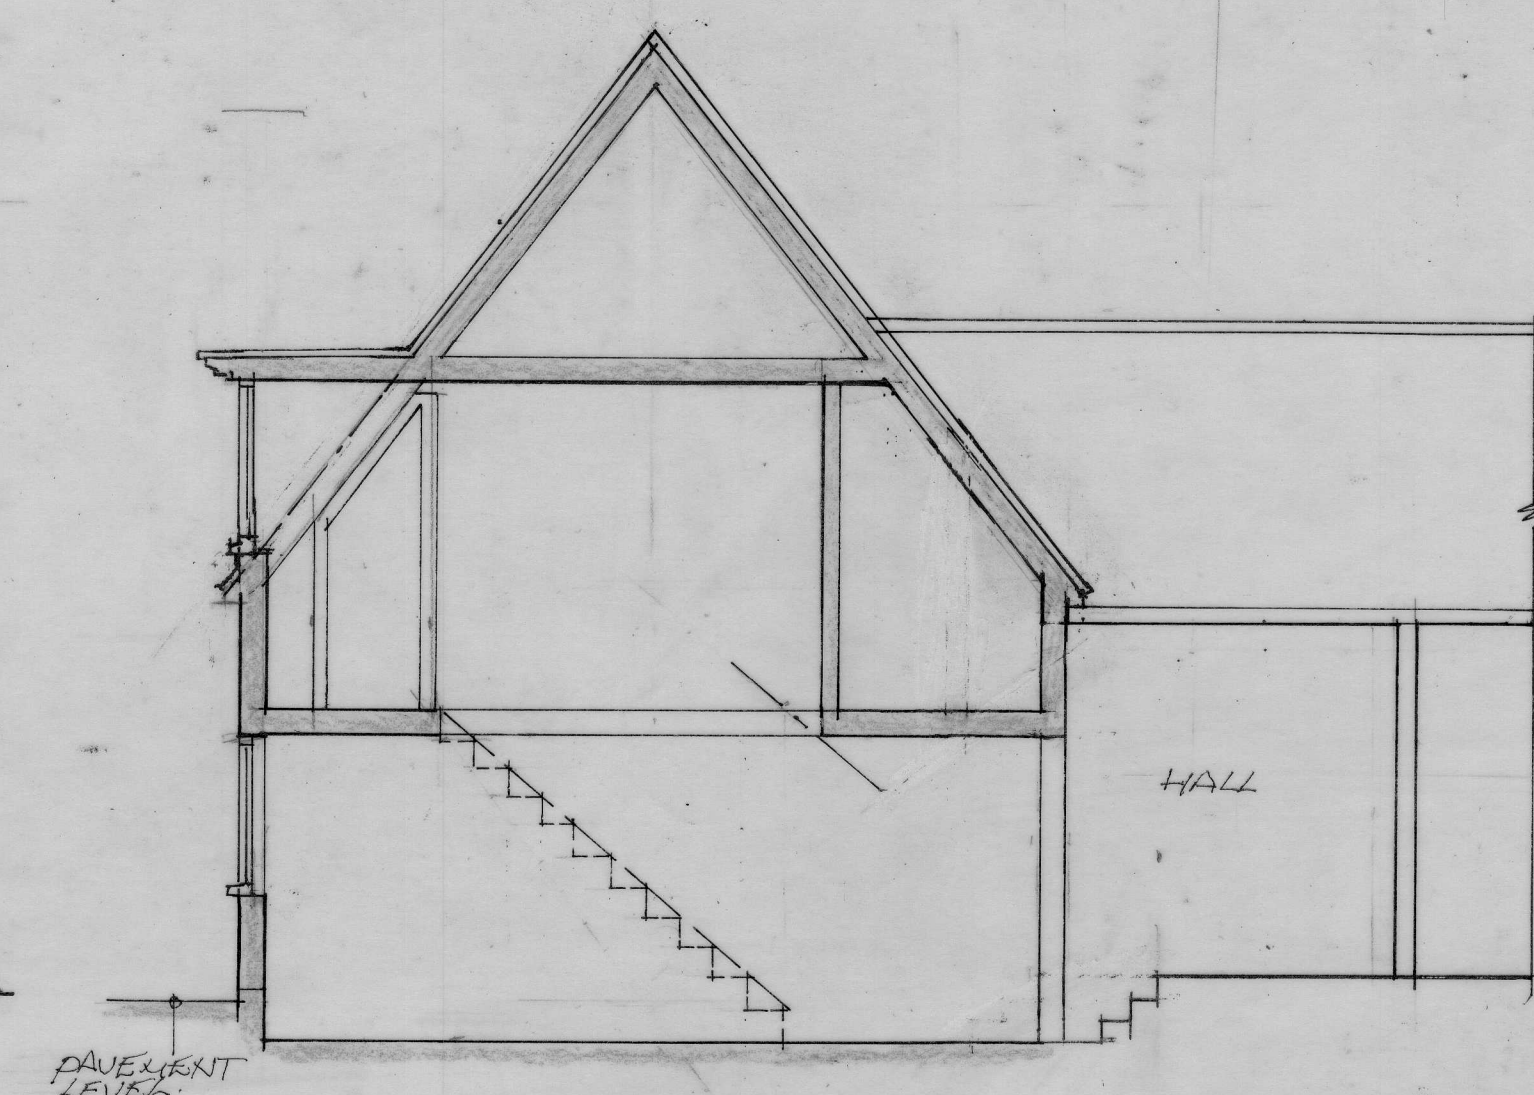

SECTION A-A

0 0.5 1 2 3 4 5 METRES
1/50 SCALE BAR

DRAWING SIZE A1
PROPOSED EXTENSION & RESTORATION
OF LISTED BUILDING 'THE MOORS'
82 STAR ROAD, CAVERSHAM, READING
DRAWING NO. SR/01B DATE 06/11/2017
SCALE 1/50
MIKE HOLLAND RIBA NGH DESIGN SERVICES LTD.