


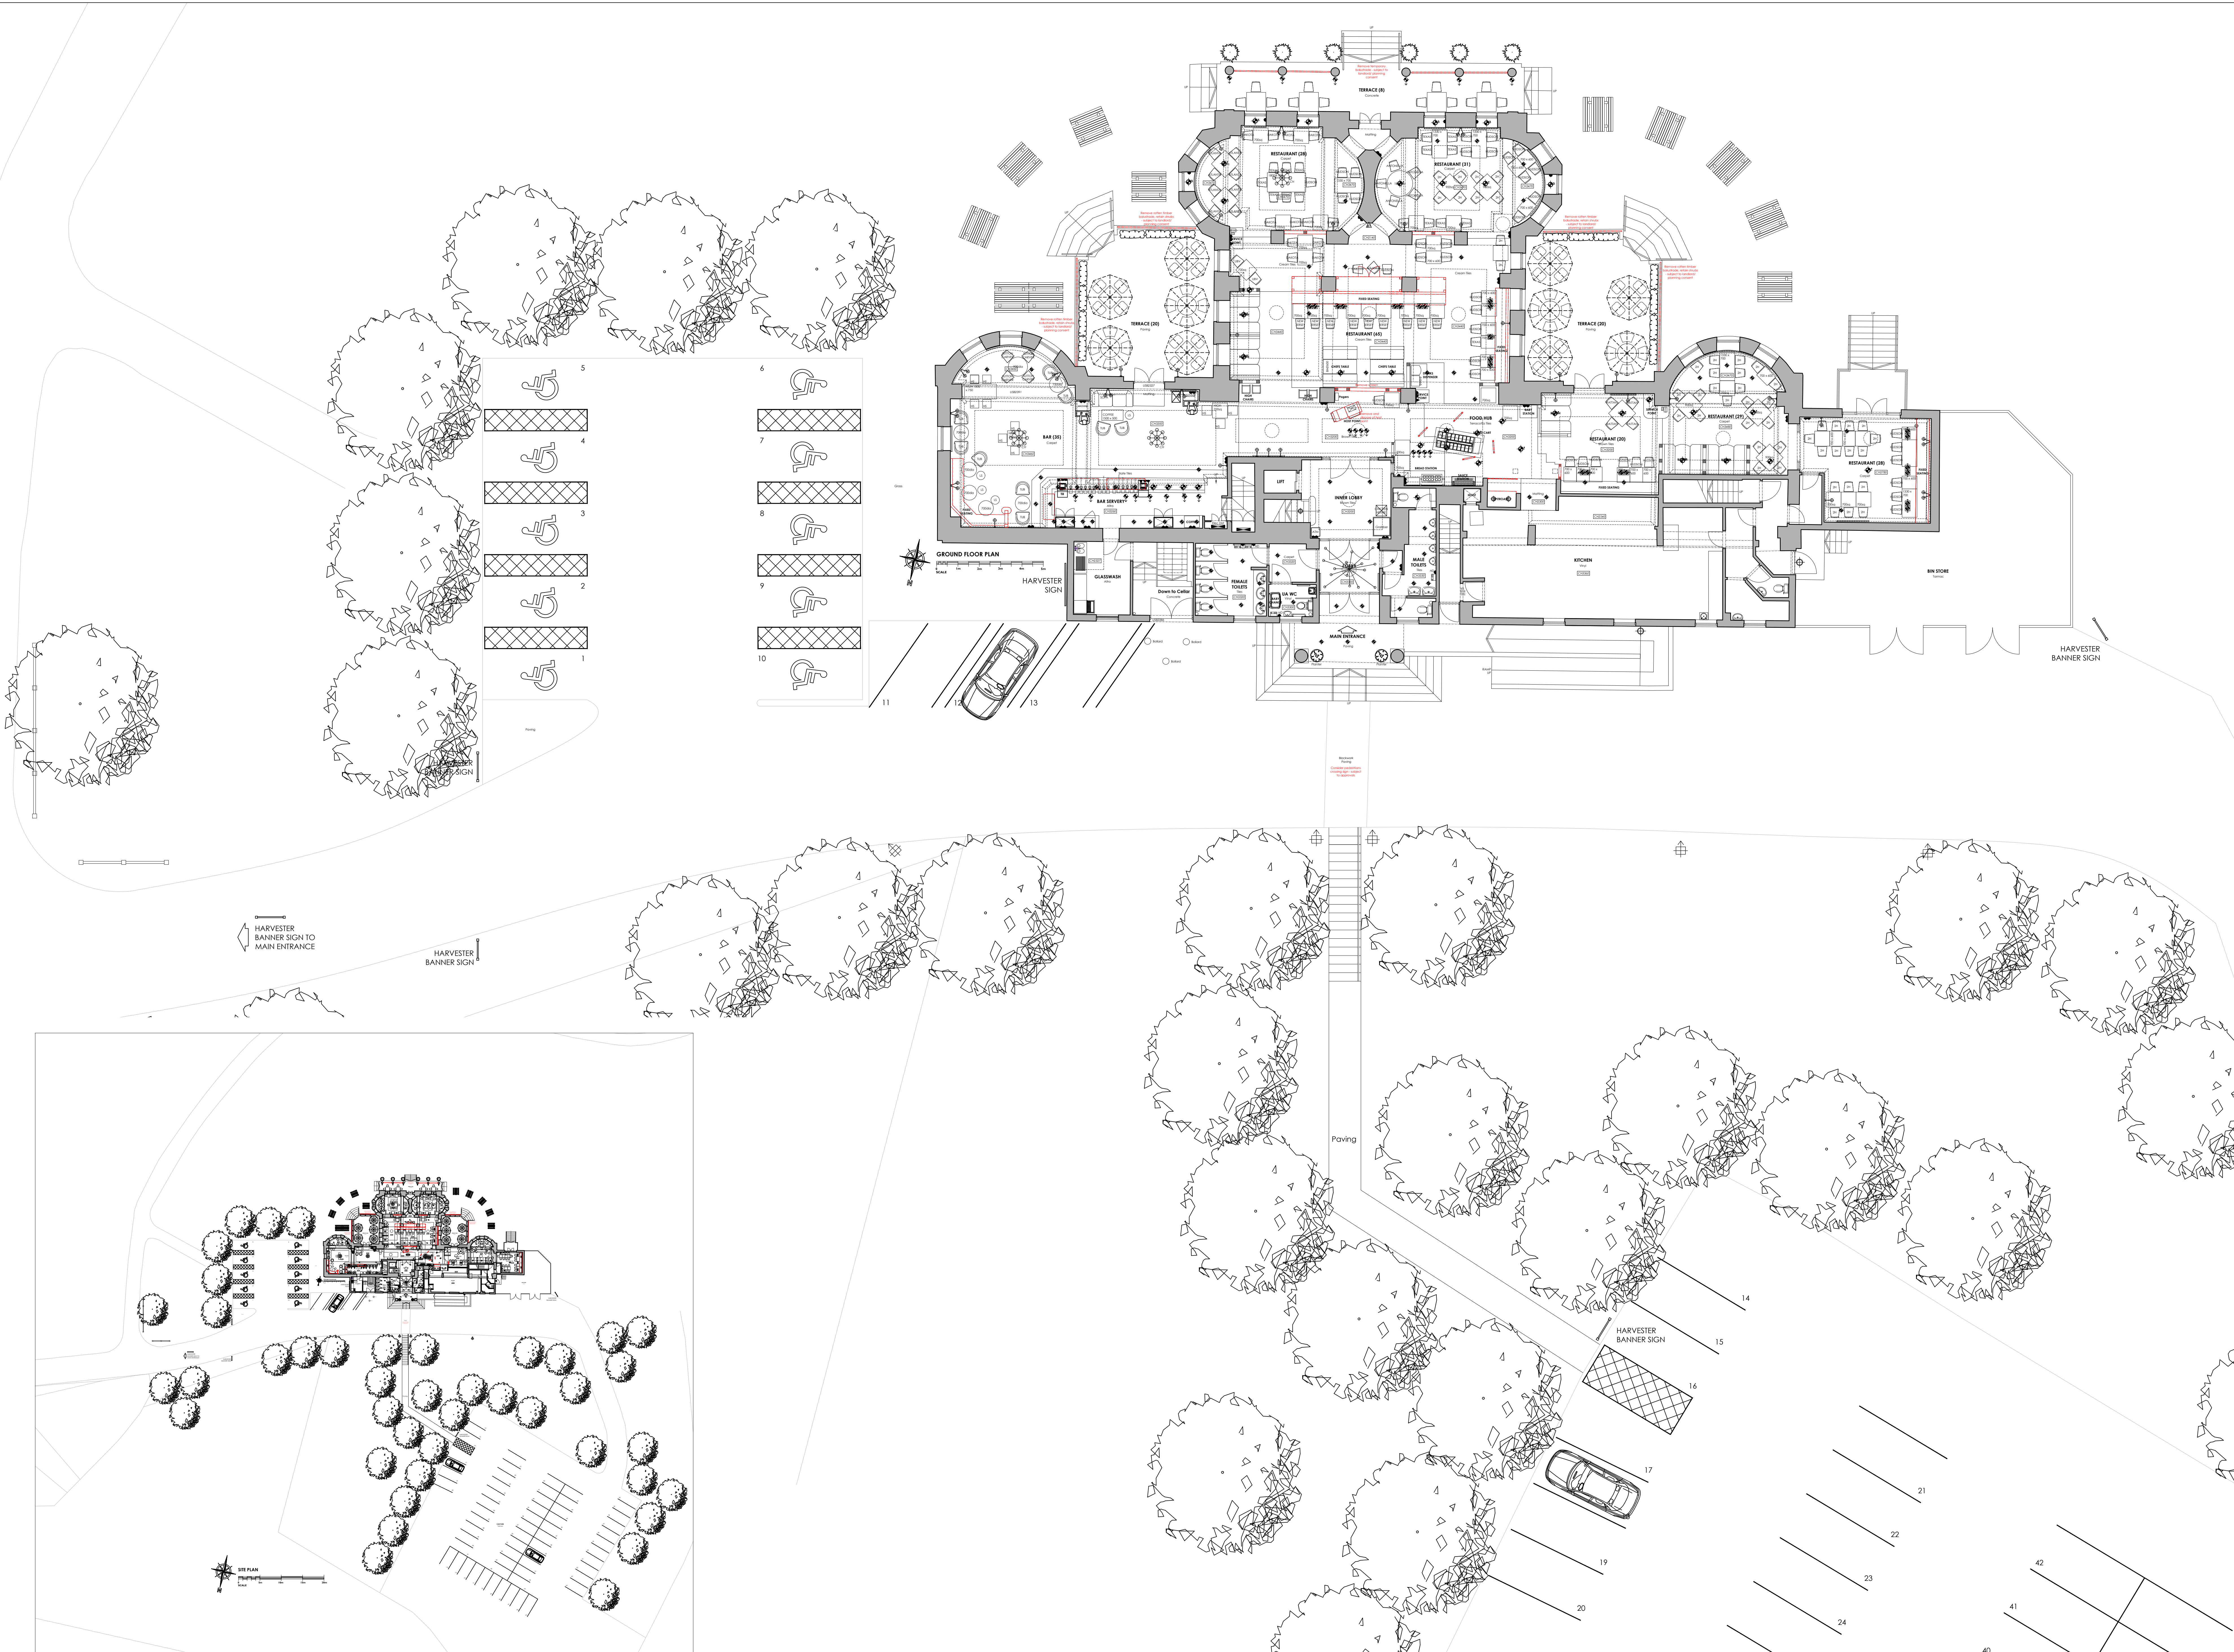

NOTE:

The Contractor is to check and verify all building and site dimensions, levels and sewer invert levels at connection points before work starts.

This drawing must be read with and checked against any structural or other specialist drawings provided.

The Contractor is to comply in all respects with the current Building Regulations whether or not specifically stated on these drawings.

This drawing is not intended to show details of foundation or ground conditions. Each area of ground relied upon to support the structure depicted must be investigated by the Contractor and suitable methods of foundation be provided.

This drawing is to be read in conjunction with all other standard Mitchells and Butlers specifications and documentation.

© This drawing remains the copyright of Mitchells and Butlers.

ida INVENTIVE DESIGN ASSOCIATES
ARCHITECTURE & INTERIOR DESIGN

Abney Hall, Manchester Road,
Cheadle, SK8 2PD
Company Reg No: 1921414

Rev.	By	Date

Mitchells & Butlers

27 Fleet Street
Birmingham
B3 1JP
Tel: 0121 498 4000
www.mbpic.com

Brand HARVESTER

BUN nr 200646

Site: **MANSION HOUSE**
Liebenrood Rd, Reading,
RG30 2ND

Title: **EXISTING SITE PLAN**

Project Manager / Checked	Drawn By: LJS	Scale: 1:100, 1:500 @A0	Date: 3.11.16
Arch / Des.	Drawing nr 1835 - 103	Rev.	