


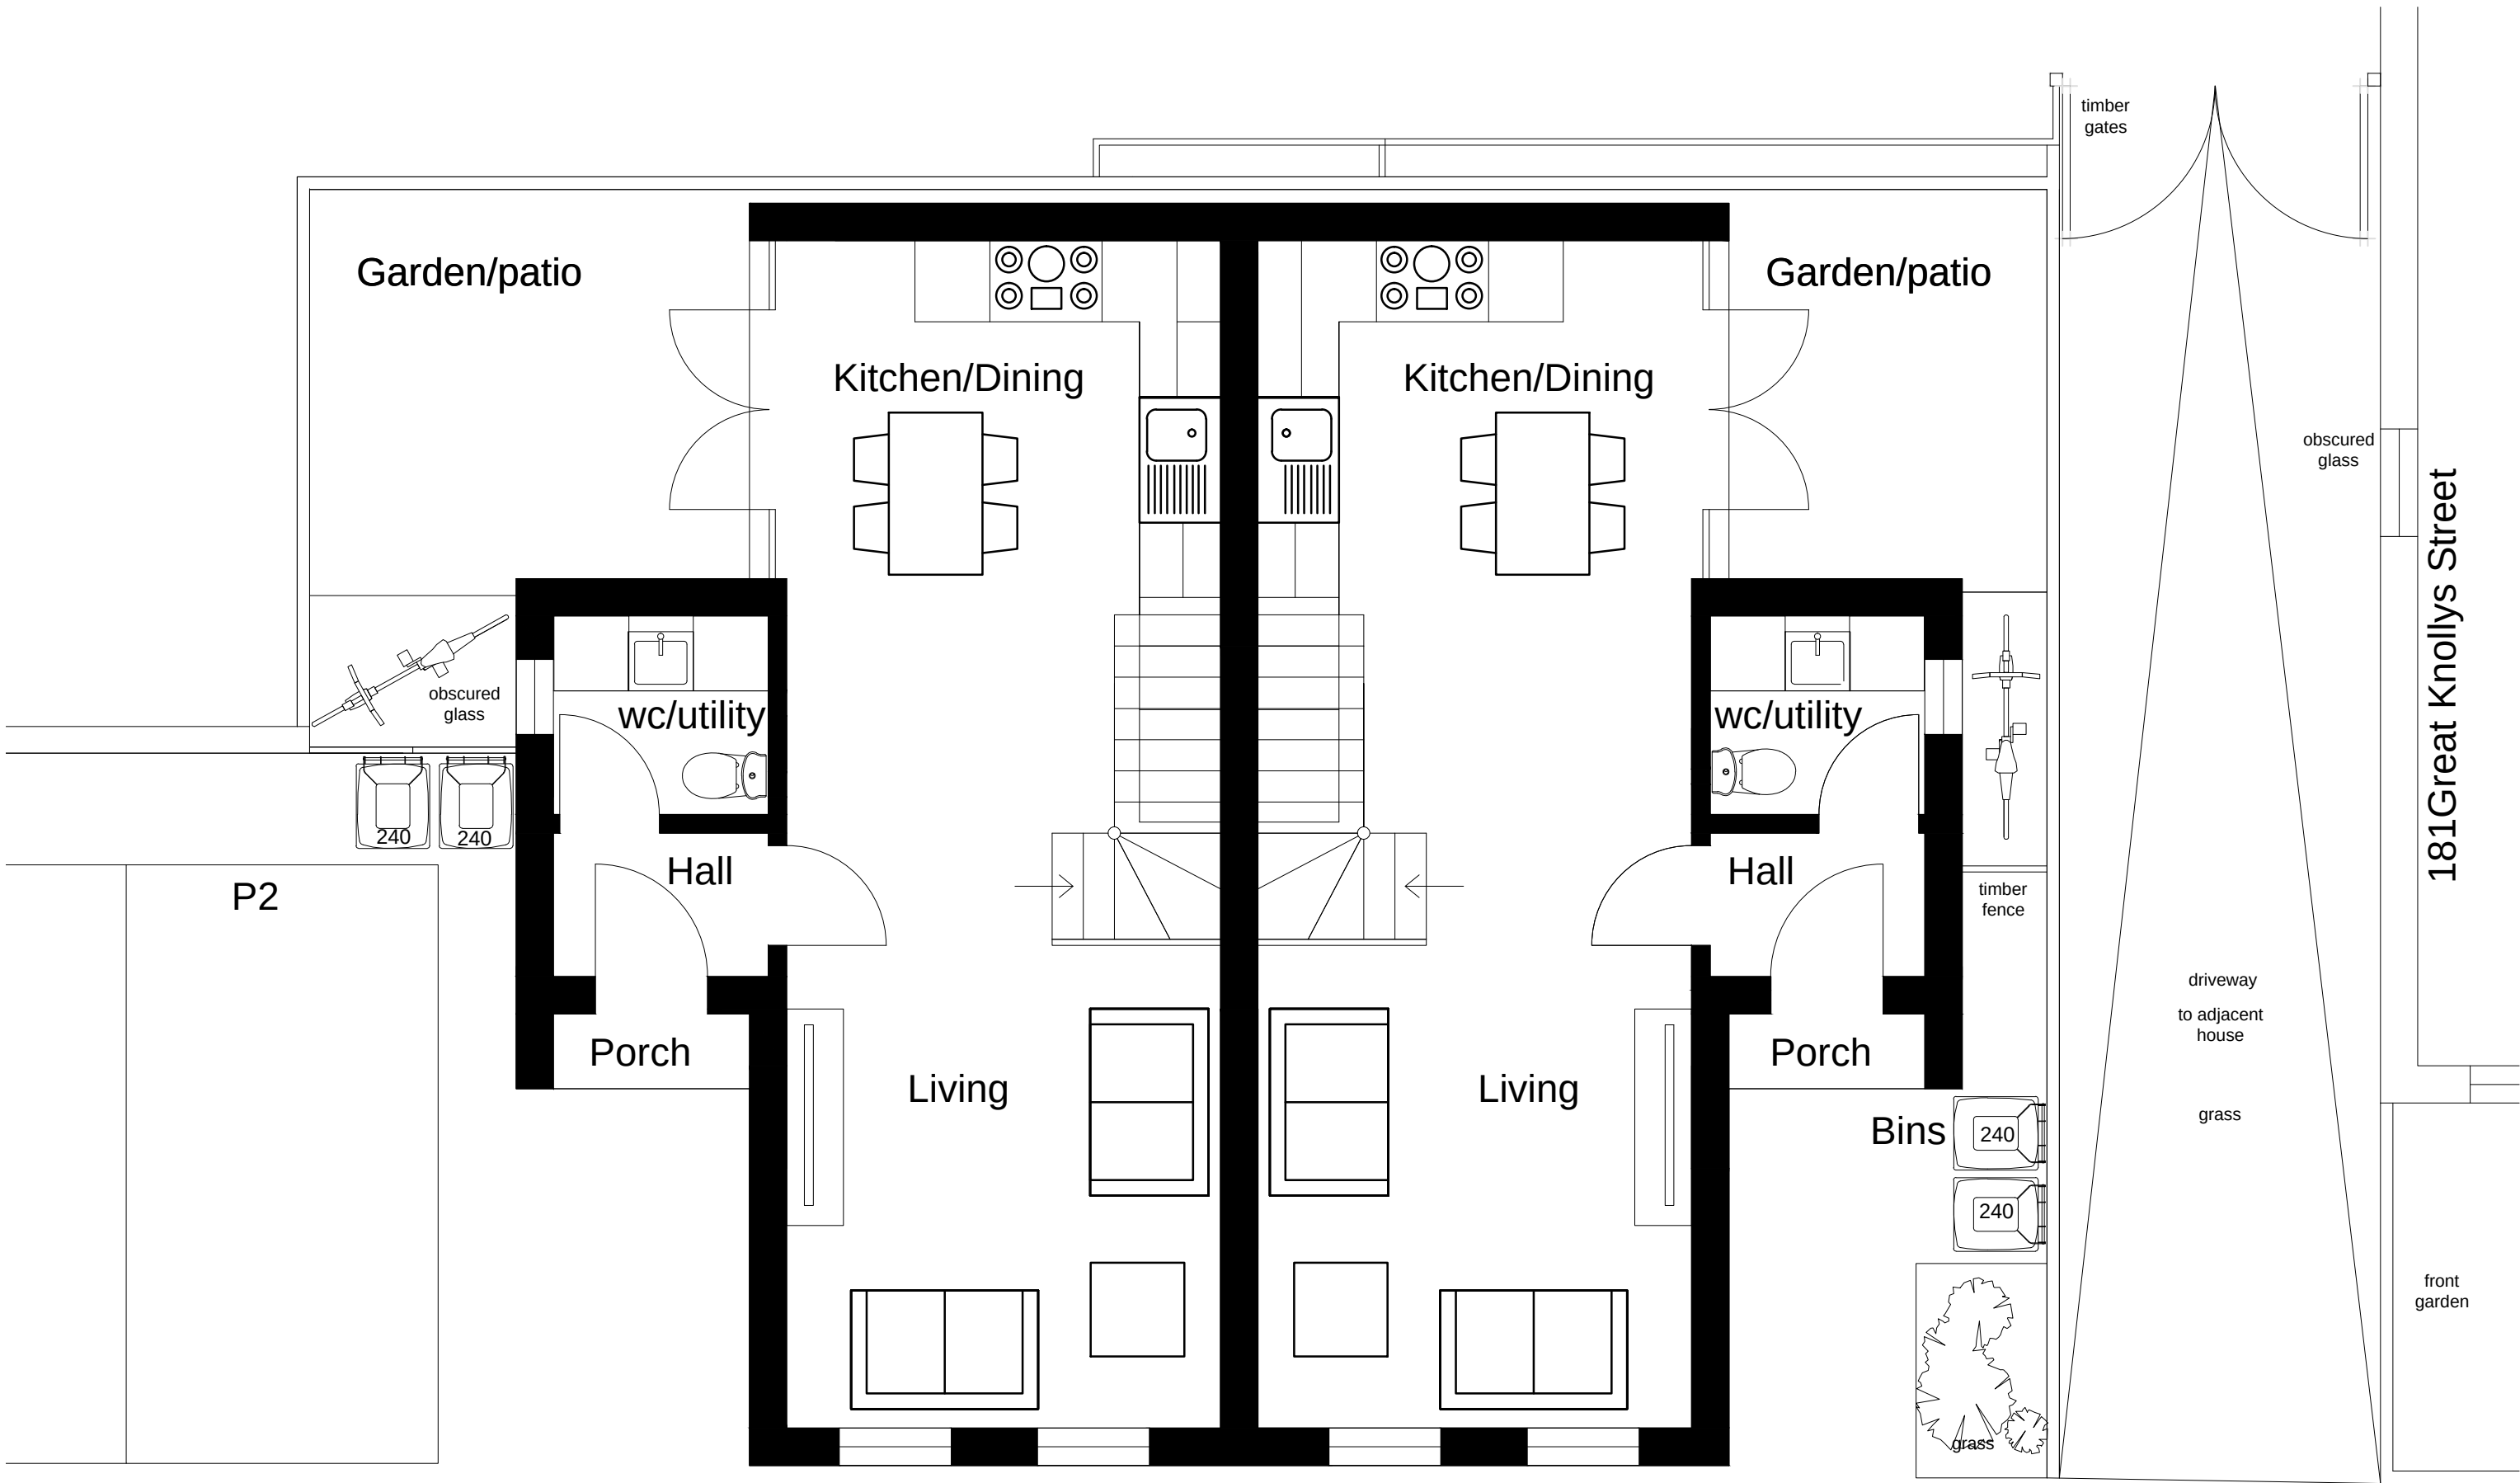

1 Approved Ground Floor plans
1:50

Scale 1:50

<table><tr><td>REV.</td><td>DATE</td><td>NOTES</td><td>BY</td><td>CHECKED</td></tr><tr><td>-</td><td>11/01/18</td><td>First Issue</td><td>KY</td><td>AB</td></tr></table>	REV.	DATE	NOTES	BY	CHECKED	-	11/01/18	First Issue	KY	AB	<table><tr><td colspan="2">PROJECT</td></tr><tr><td colspan="2">85 Bedford Rd, Reading</td></tr><tr><td>CLIENT</td><td>David Brace</td></tr><tr><td colspan="2">DWG INFORMATION</td></tr><tr><td colspan="2">X:\jobs\1643\85 Bedford Road, Reading\4.0 Drawings\Drawing Sheets\1643 003 Approved Ground Floor plan.dwg</td></tr></table>	PROJECT		85 Bedford Rd, Reading		CLIENT	David Brace	DWG INFORMATION		X:\jobs\1643\85 Bedford Road, Reading\4.0 Drawings\Drawing Sheets\1643 003 Approved Ground Floor plan.dwg		<table><tr><td colspan="3">DRAWING TITLE</td></tr><tr><td colspan="3">Approved Ground Floor plans</td></tr><tr><td>JOB NO.</td><td>DWG. NO.</td><td>STATUS</td></tr><tr><td>E 1643</td><td>003</td><td>Planning</td></tr><tr><td>SCALE</td><td>DWG. SIZE</td><td>REV.</td></tr><tr><td>1: 50</td><td>A3</td><td>-</td></tr><tr><td colspan="3">NOTES</td></tr><tr><td colspan="3">Do not scale from this drawing. All dimensions to be checked on site, before work commences. Any discrepancies should be reported to the architect / contract administrator. COPYRIGHT © This drawing is copyright and issued to you in confidence. It must not be copied, used or disclosed, in whole or in part, to third parties. It remains the property of eco design consultants.</td></tr></table>	DRAWING TITLE			Approved Ground Floor plans			JOB NO.	DWG. NO.	STATUS	E 1643	003	Planning	SCALE	DWG. SIZE	REV.	1: 50	A3	-	NOTES			Do not scale from this drawing. All dimensions to be checked on site, before work commences. Any discrepancies should be reported to the architect / contract administrator. COPYRIGHT © This drawing is copyright and issued to you in confidence. It must not be copied, used or disclosed, in whole or in part, to third parties. It remains the property of eco design consultants.			Architects & Environmental Consultants The Mansion, Bletchley Park, Milton Keynes, MK3 6EB T: 01908 363490 E: studio@ecodesignconsultants.co.uk W: www.ecodesignconsultants.co.uk
REV.	DATE	NOTES	BY	CHECKED	
-	11/01/18	First Issue	KY	AB	
PROJECT	
85 Bedford Rd, Reading	
CLIENT	David Brace	
DWG INFORMATION	
X:\jobs\1643\85 Bedford Road, Reading\4.0 Drawings\Drawing Sheets\1643 003 Approved Ground Floor plan.dwg	
DRAWING TITLE	
Approved Ground Floor plans	
JOB NO.	DWG. NO.	STATUS	
E 1643	003	Planning	
SCALE	DWG. SIZE	REV.	
1: 50	A3	-	
NOTES	
Do not scale from this drawing. All dimensions to be checked on site, before work commences. Any discrepancies should be reported to the architect / contract administrator. COPYRIGHT © This drawing is copyright and issued to you in confidence. It must not be copied, used or disclosed, in whole or in part, to third parties. It remains the property of eco design consultants.	