


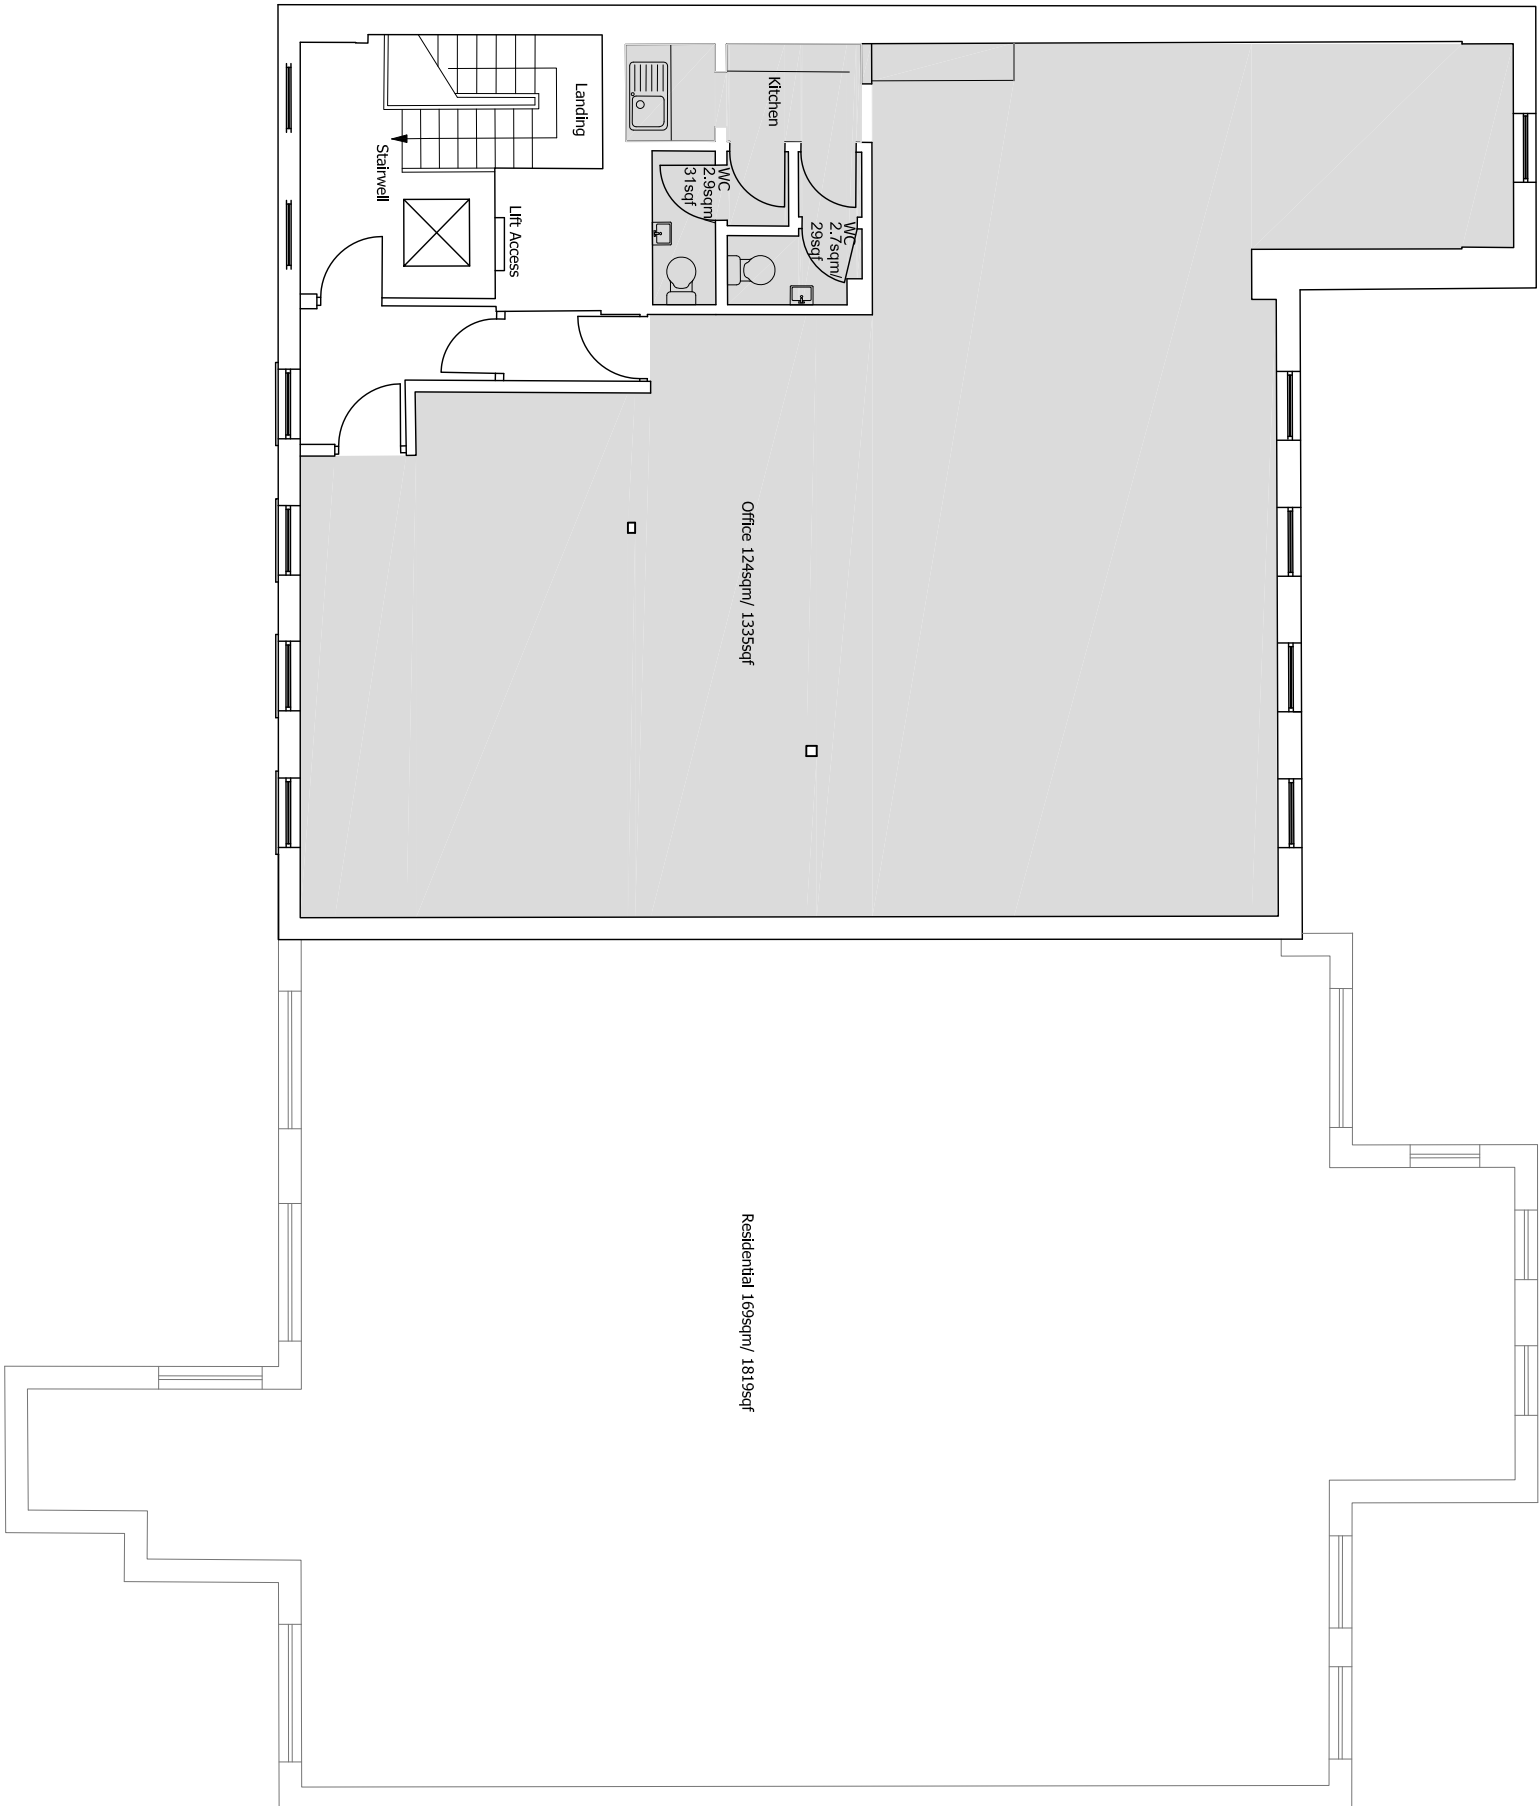


PLANNING

Project
St. Martin's Centre
Caversham

Drawing Title
Archway House -
Existing Third Floor Plan

Date	Scale	Drawn by	Check by
Feb 17	1:100@A2	JD	PN
Project No	Drawing No	Revision	
18511	AH-P06	P	

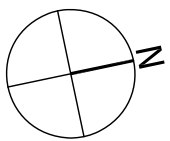

Drawing based on OS Map and Survey information by others.
Note office first floor offices existing
areas not surveyed and the areas
shown are approximate.