


Key

denotes

Archway House Application Boundary

denotes

St Martin's Centre

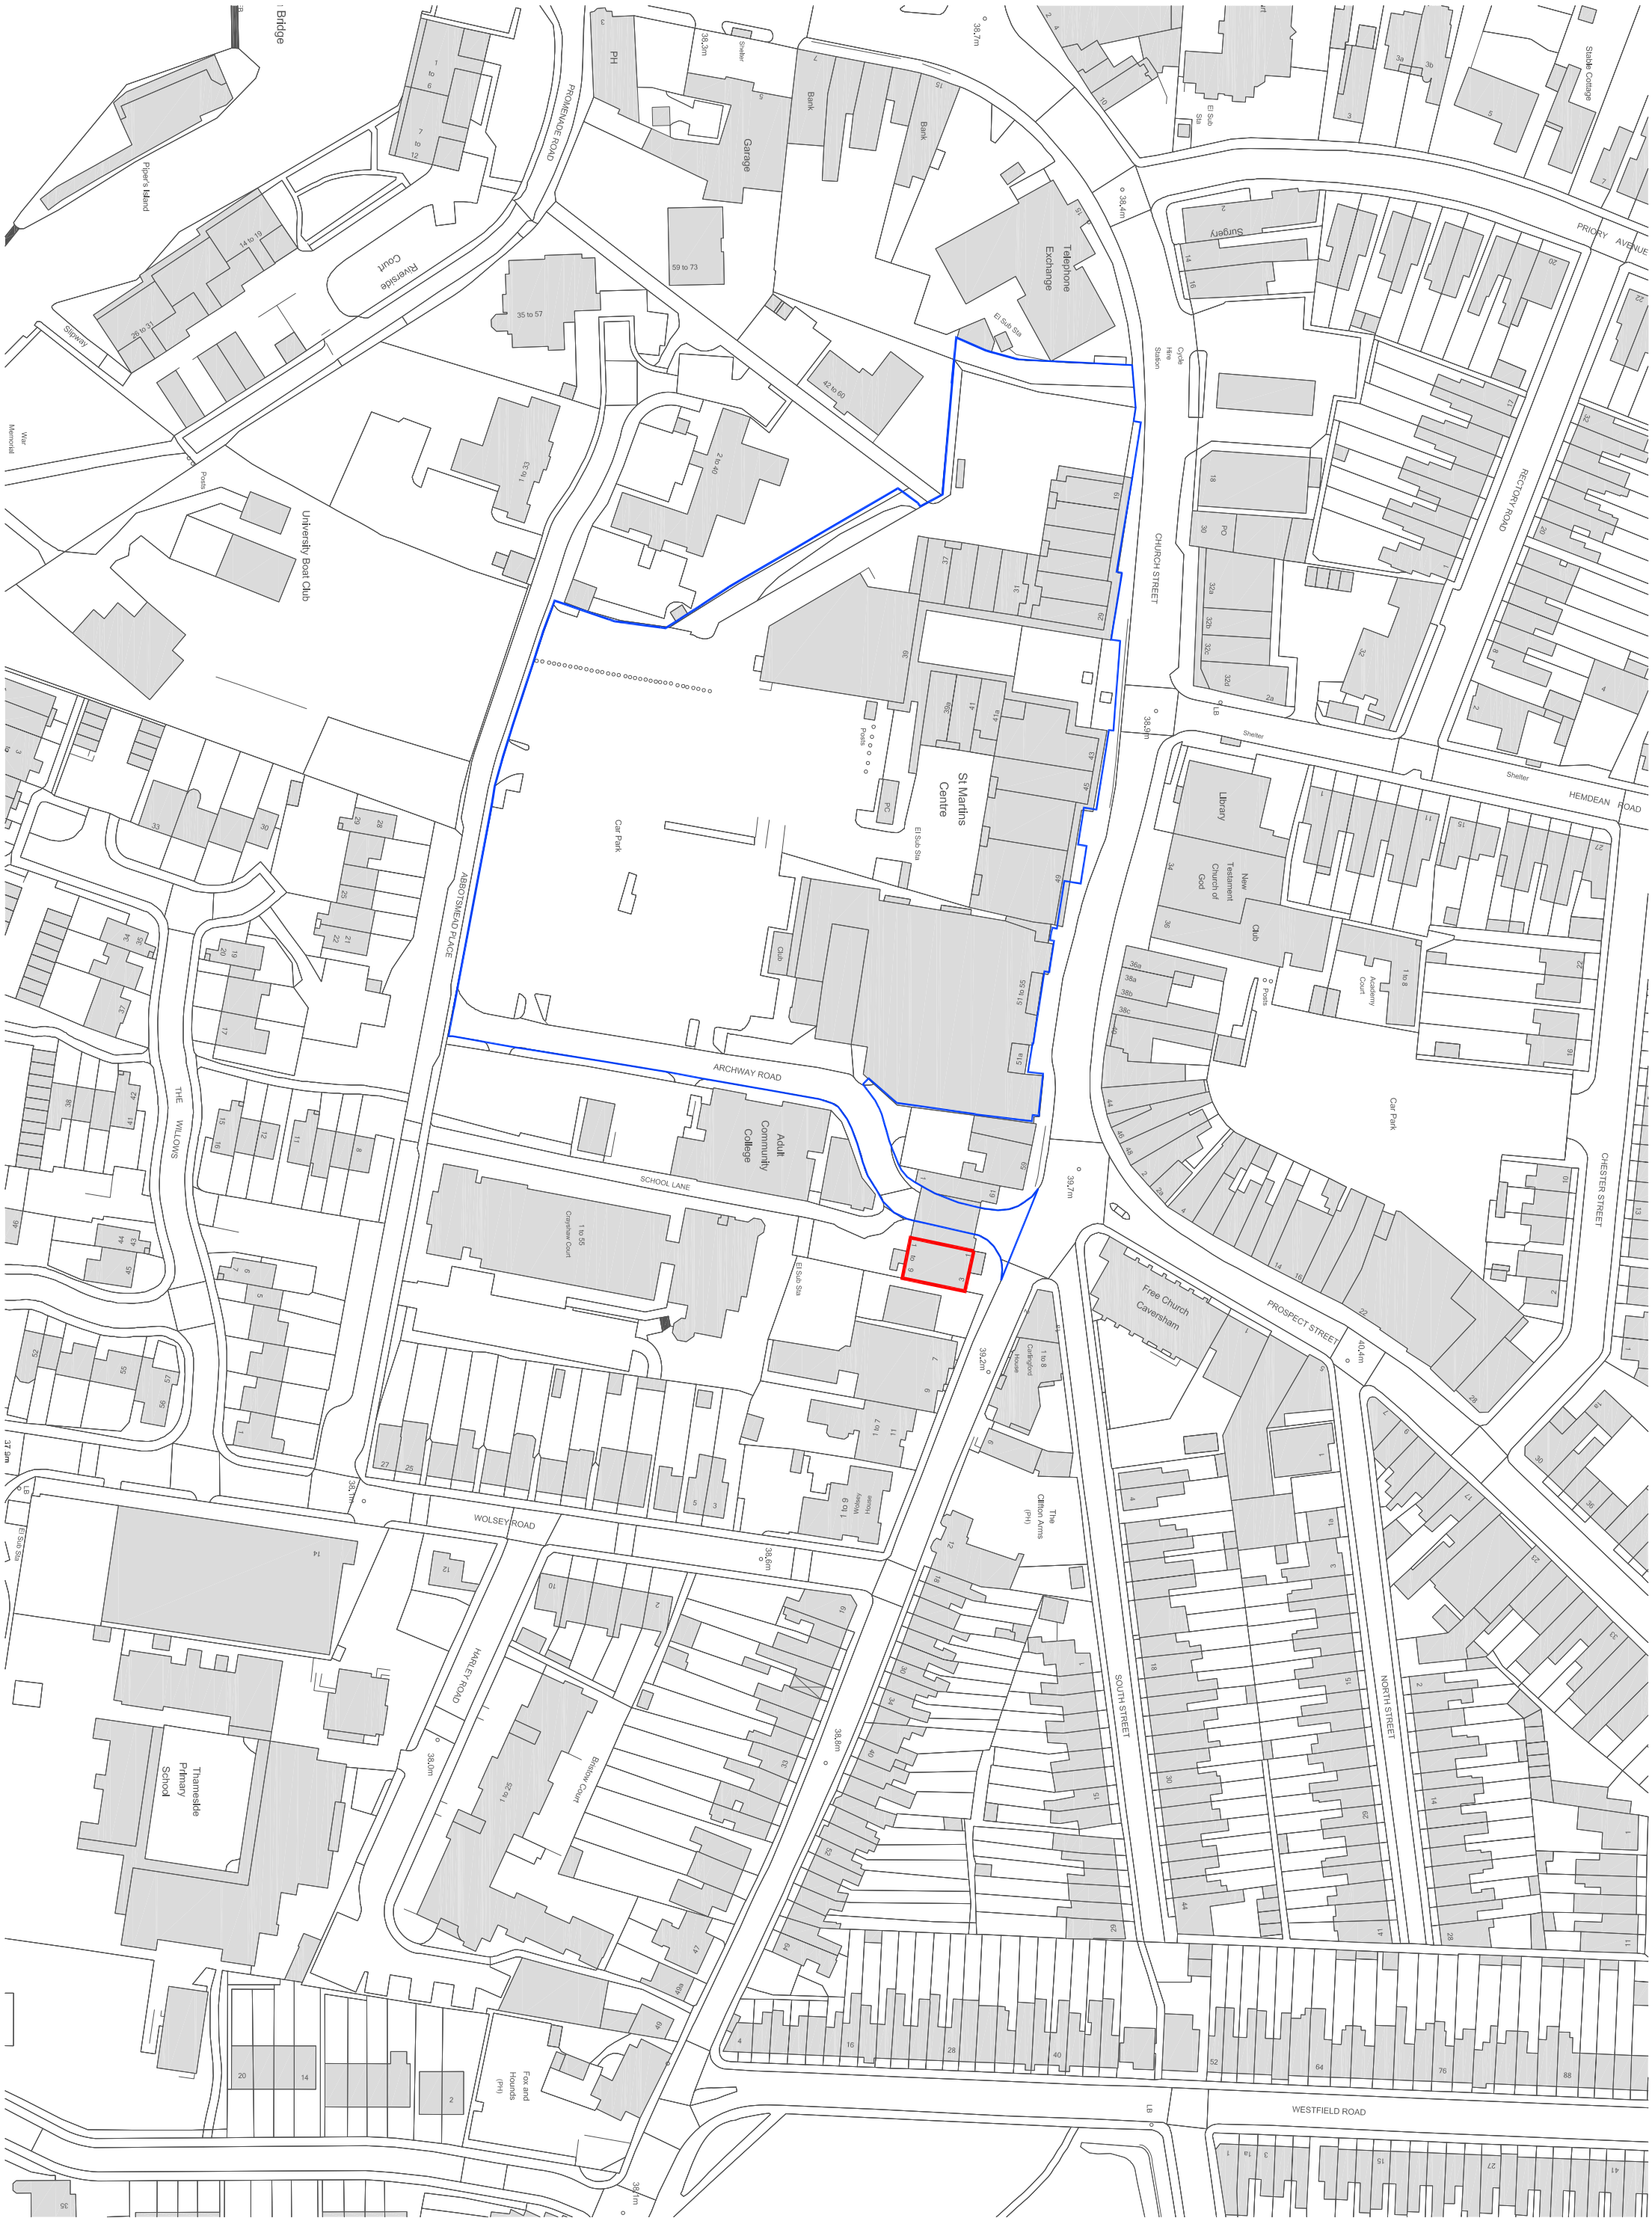


1

Site Location Plan - Unit 61B

St Martin's Centre, Caversham - Archway House

SCALE 1:1250

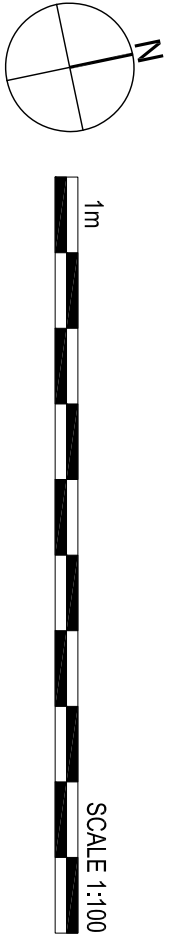

PLANNING

Project
St. Martin's Centre
Caversham

Drawing Title
Archway House - Unit 61B
Change of Use - Site Plan

Date
June 17

Project No
26985

Scale
1:100@A2

Drawing No
AH61B-P_01

Drawn by
JD

Check by
PN

Revision
P