


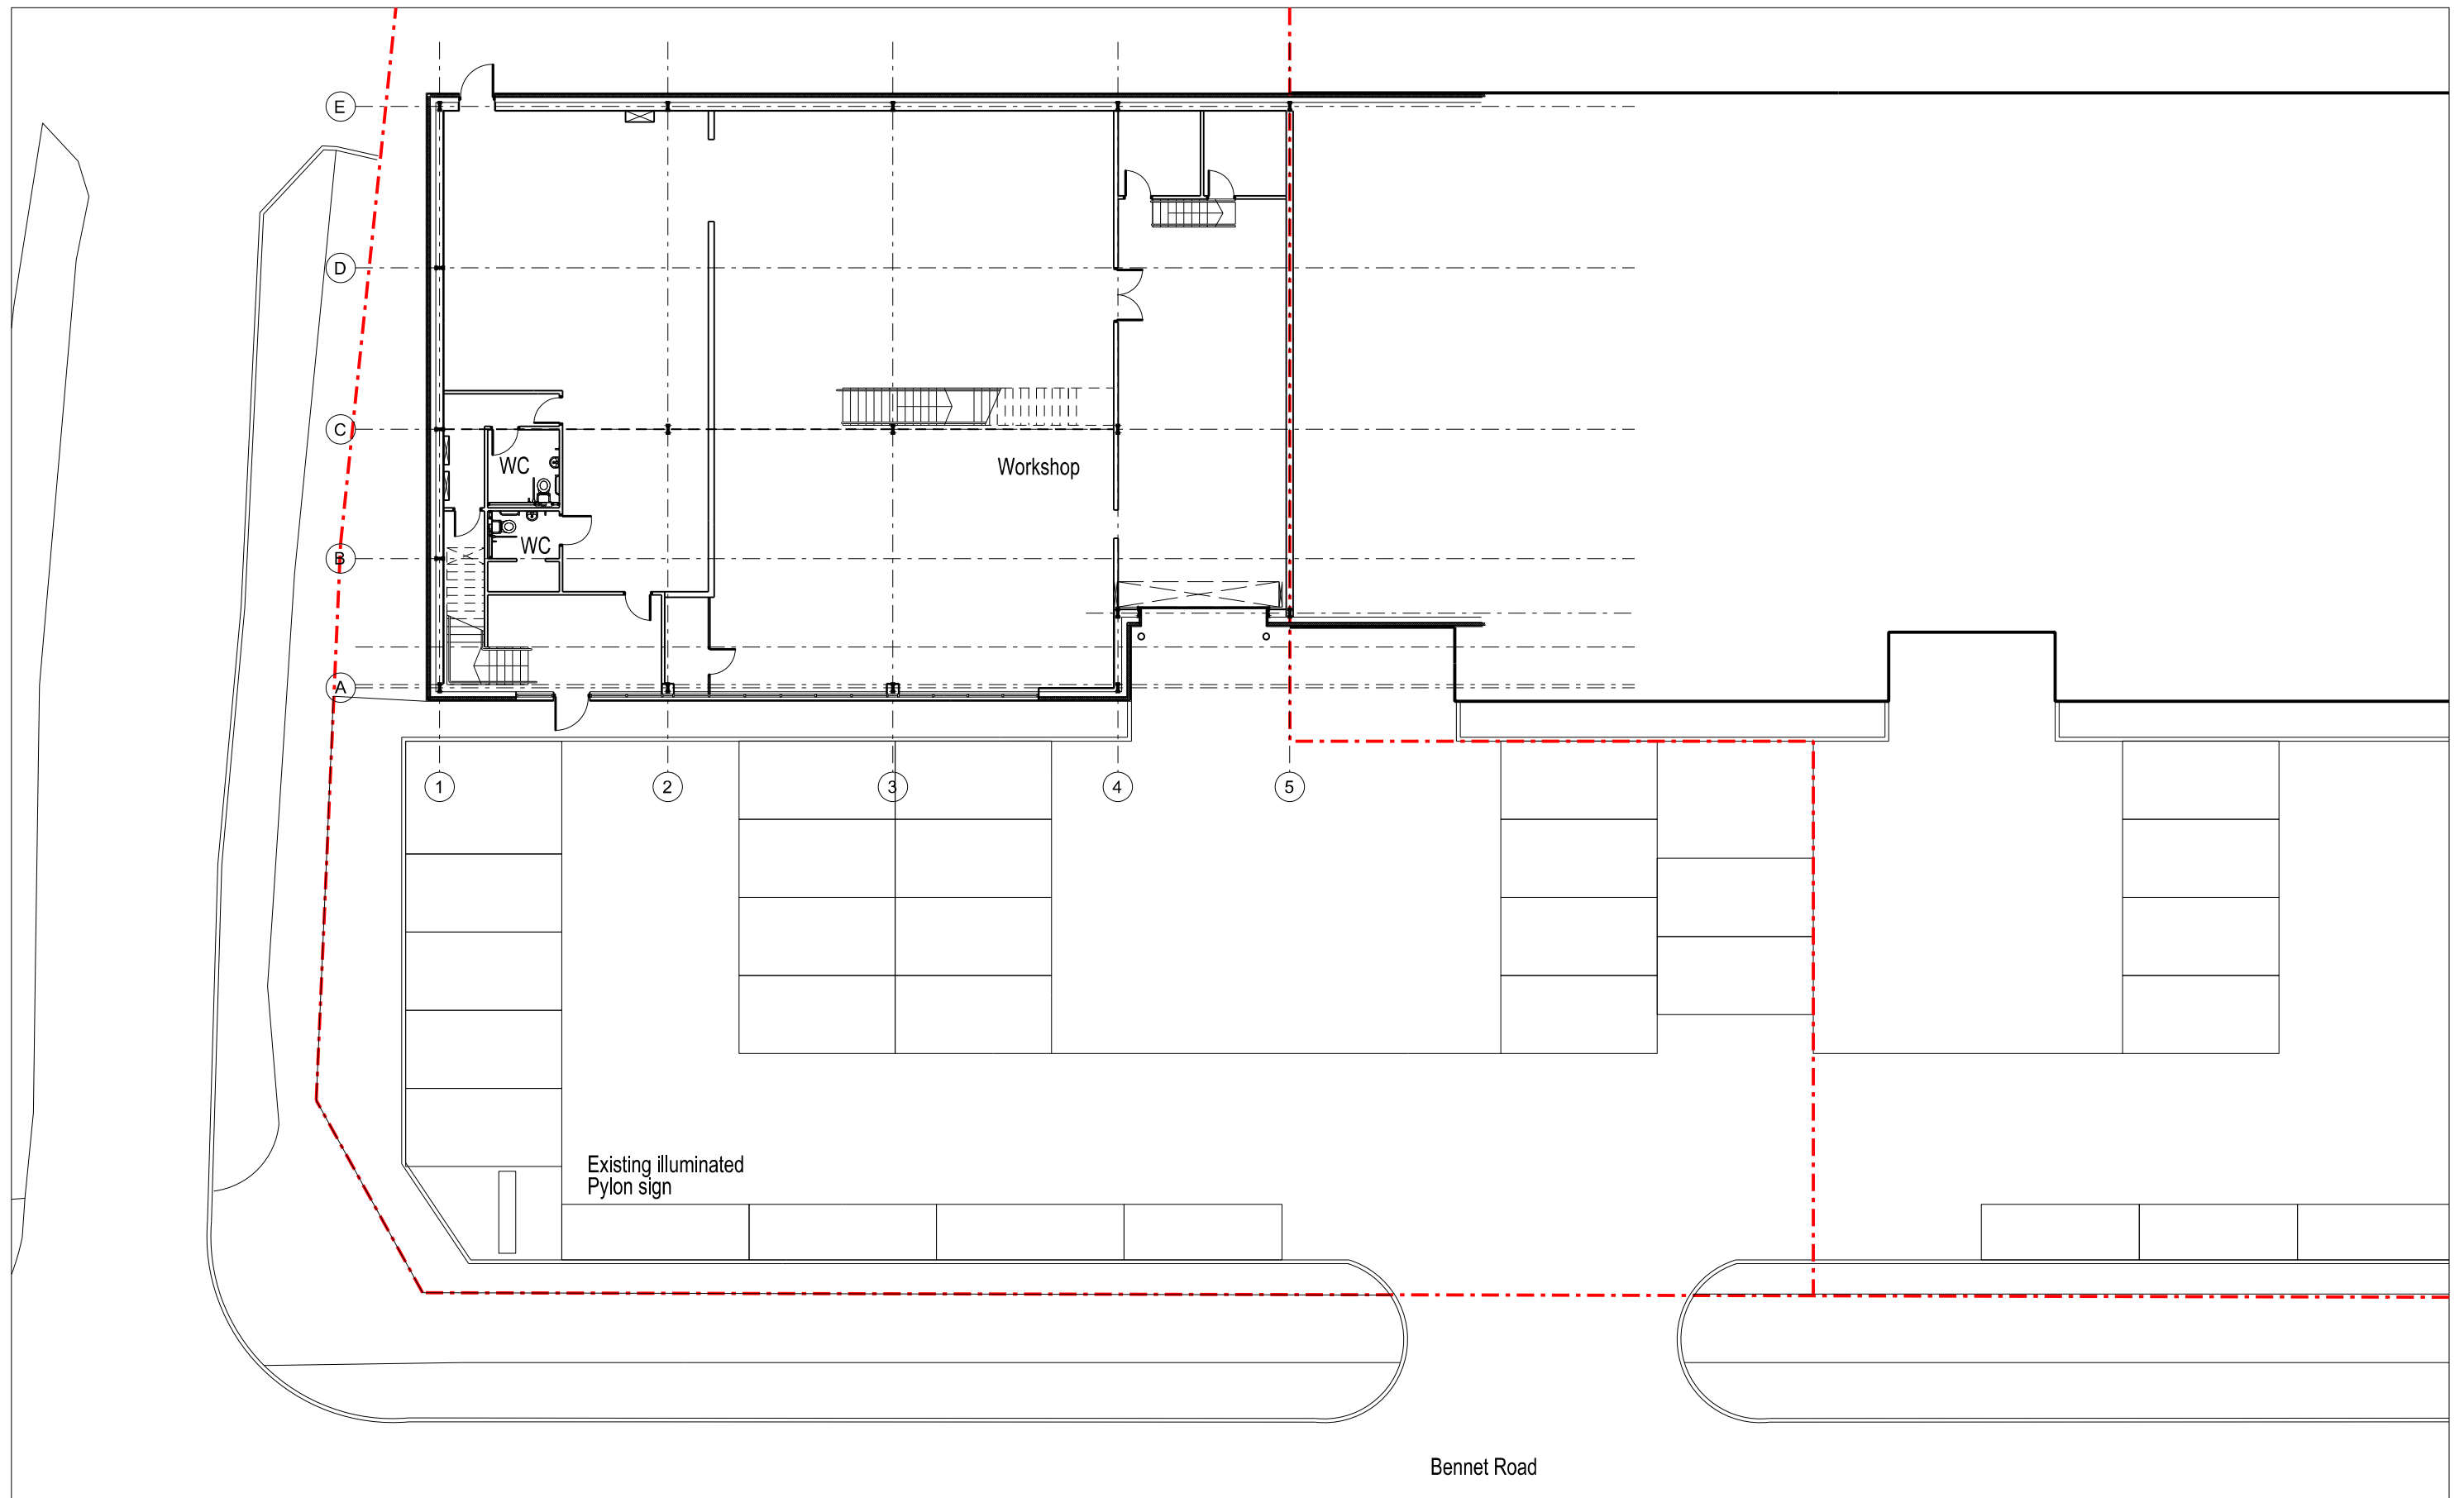

Existing Site Plan

Waylands Volvo
Reading

5777 SK 101 Rev 3
Scale: 1:200&1:100@ A3

TAYLORDESIGN
architects ltd

w www.taylor-design.co.uk

30 Manchester Road, Wilmslow, Cheshire SK9 1BG
t 01625 528181 e office@taylor-design.co.uk

© Taylor Design 2015