

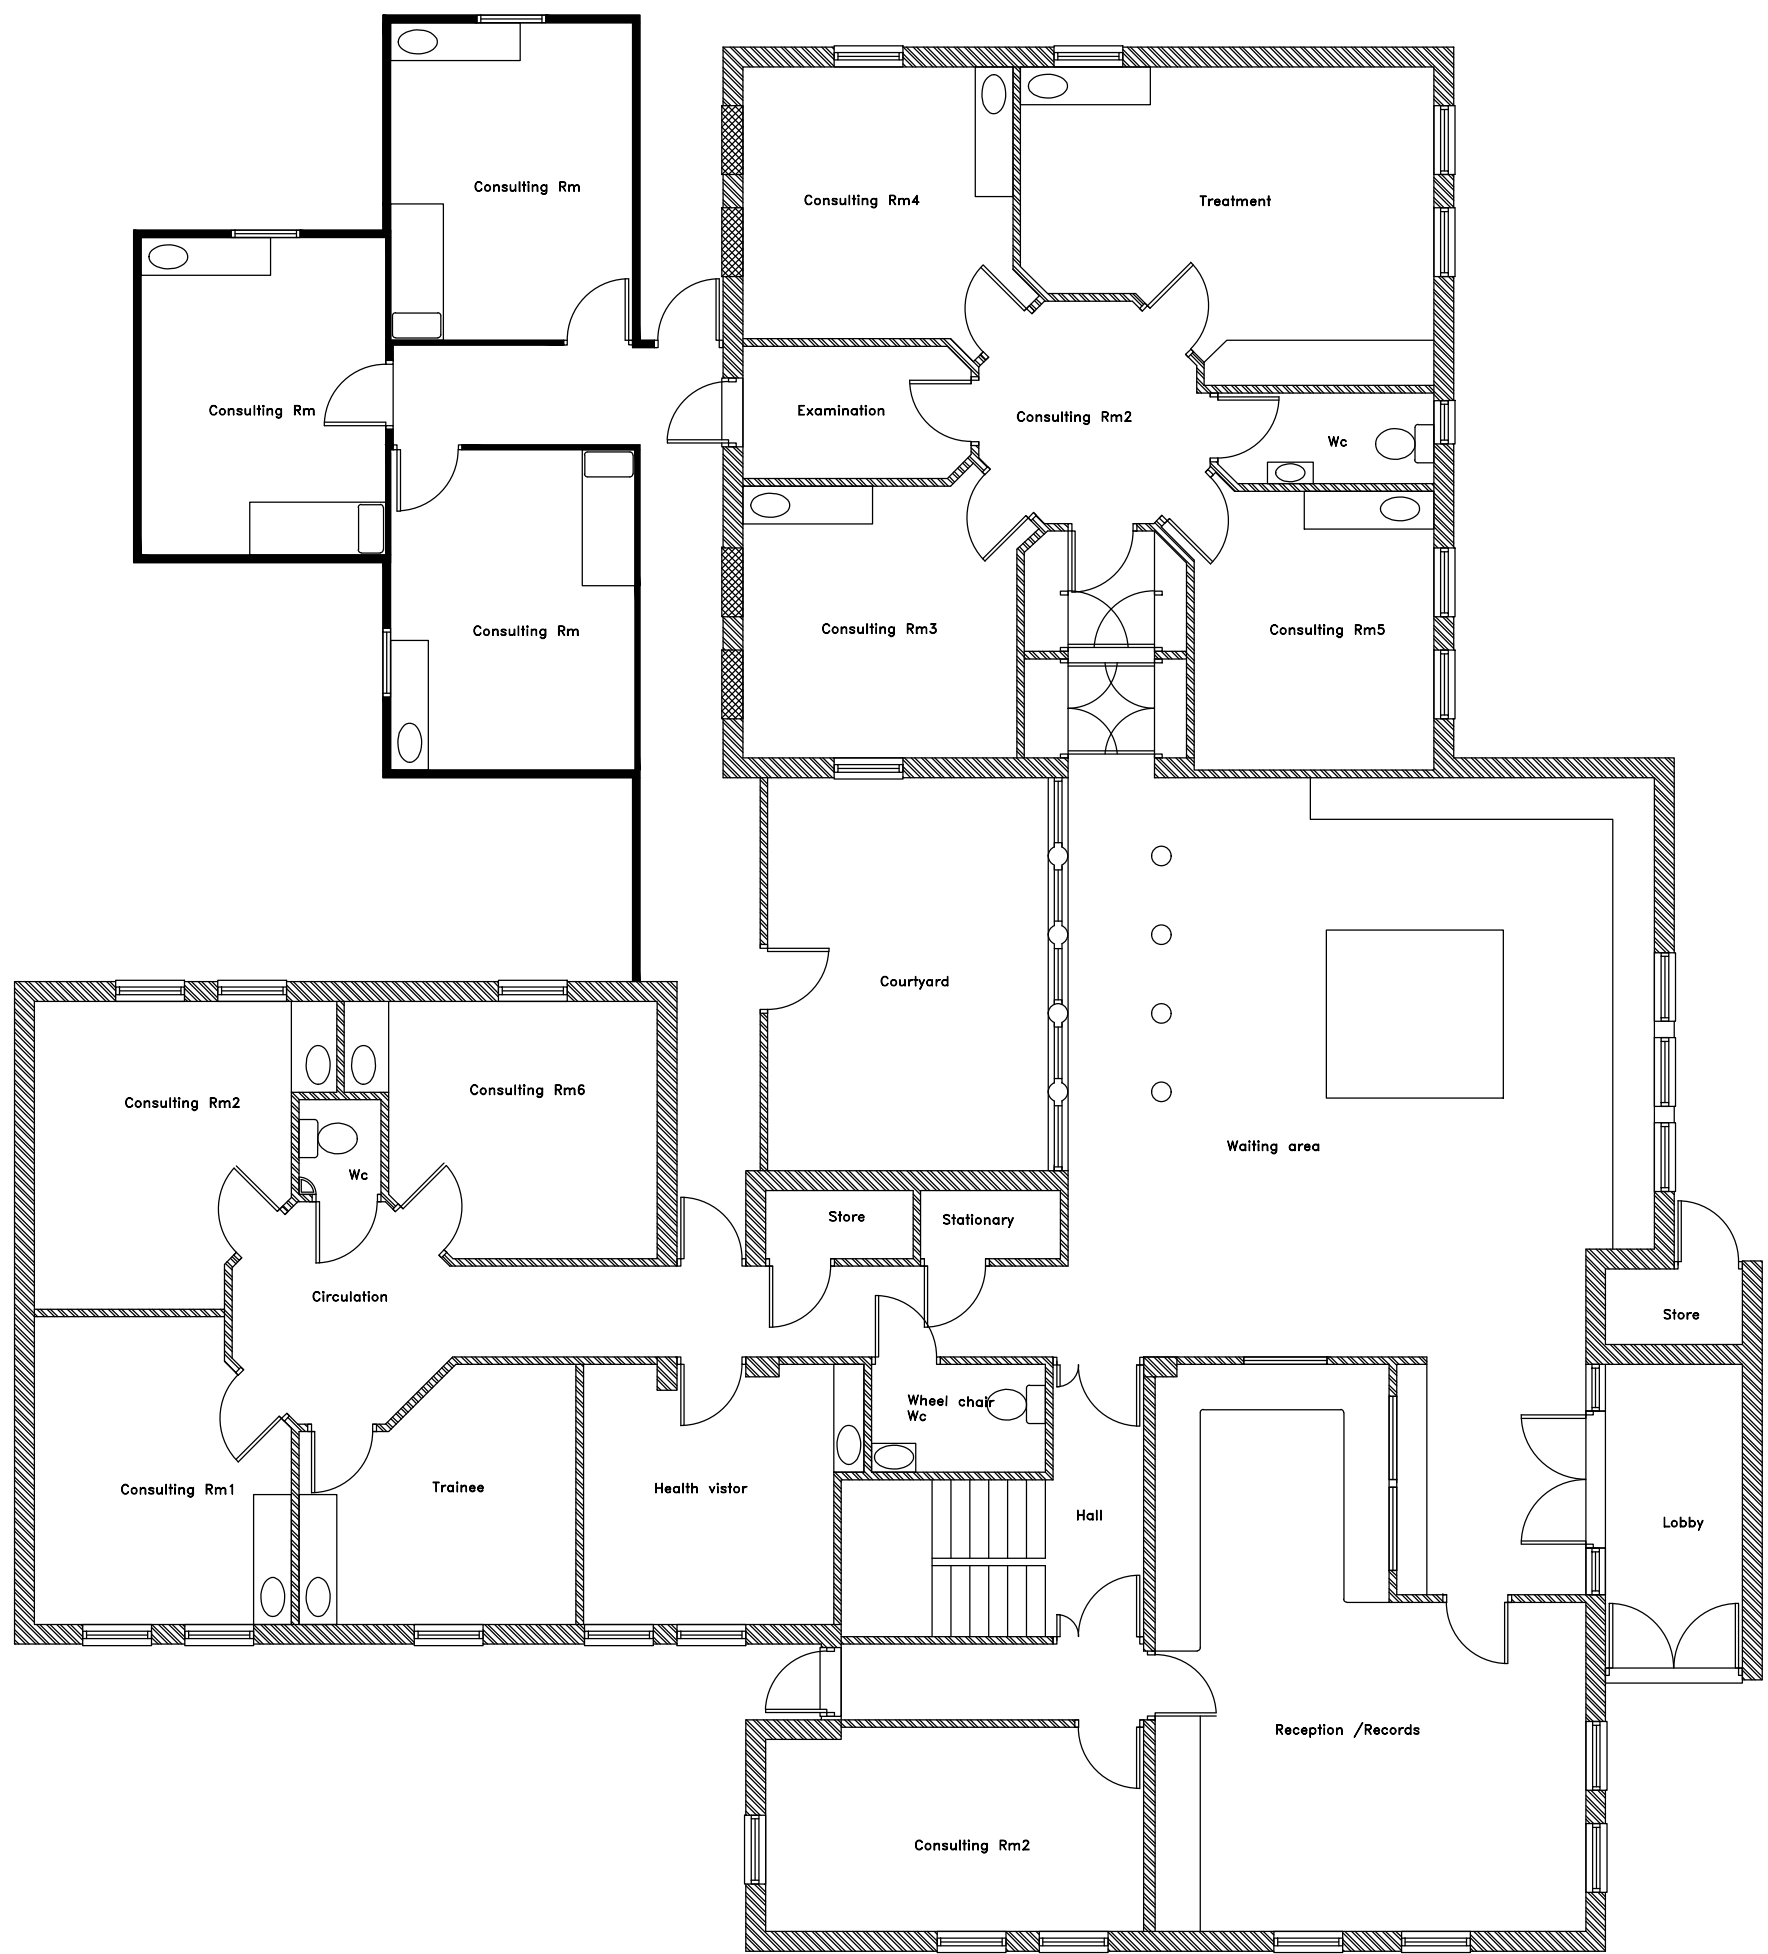
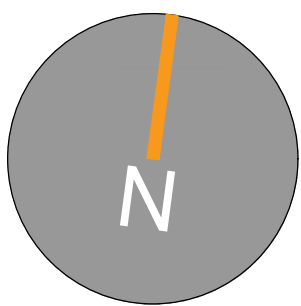


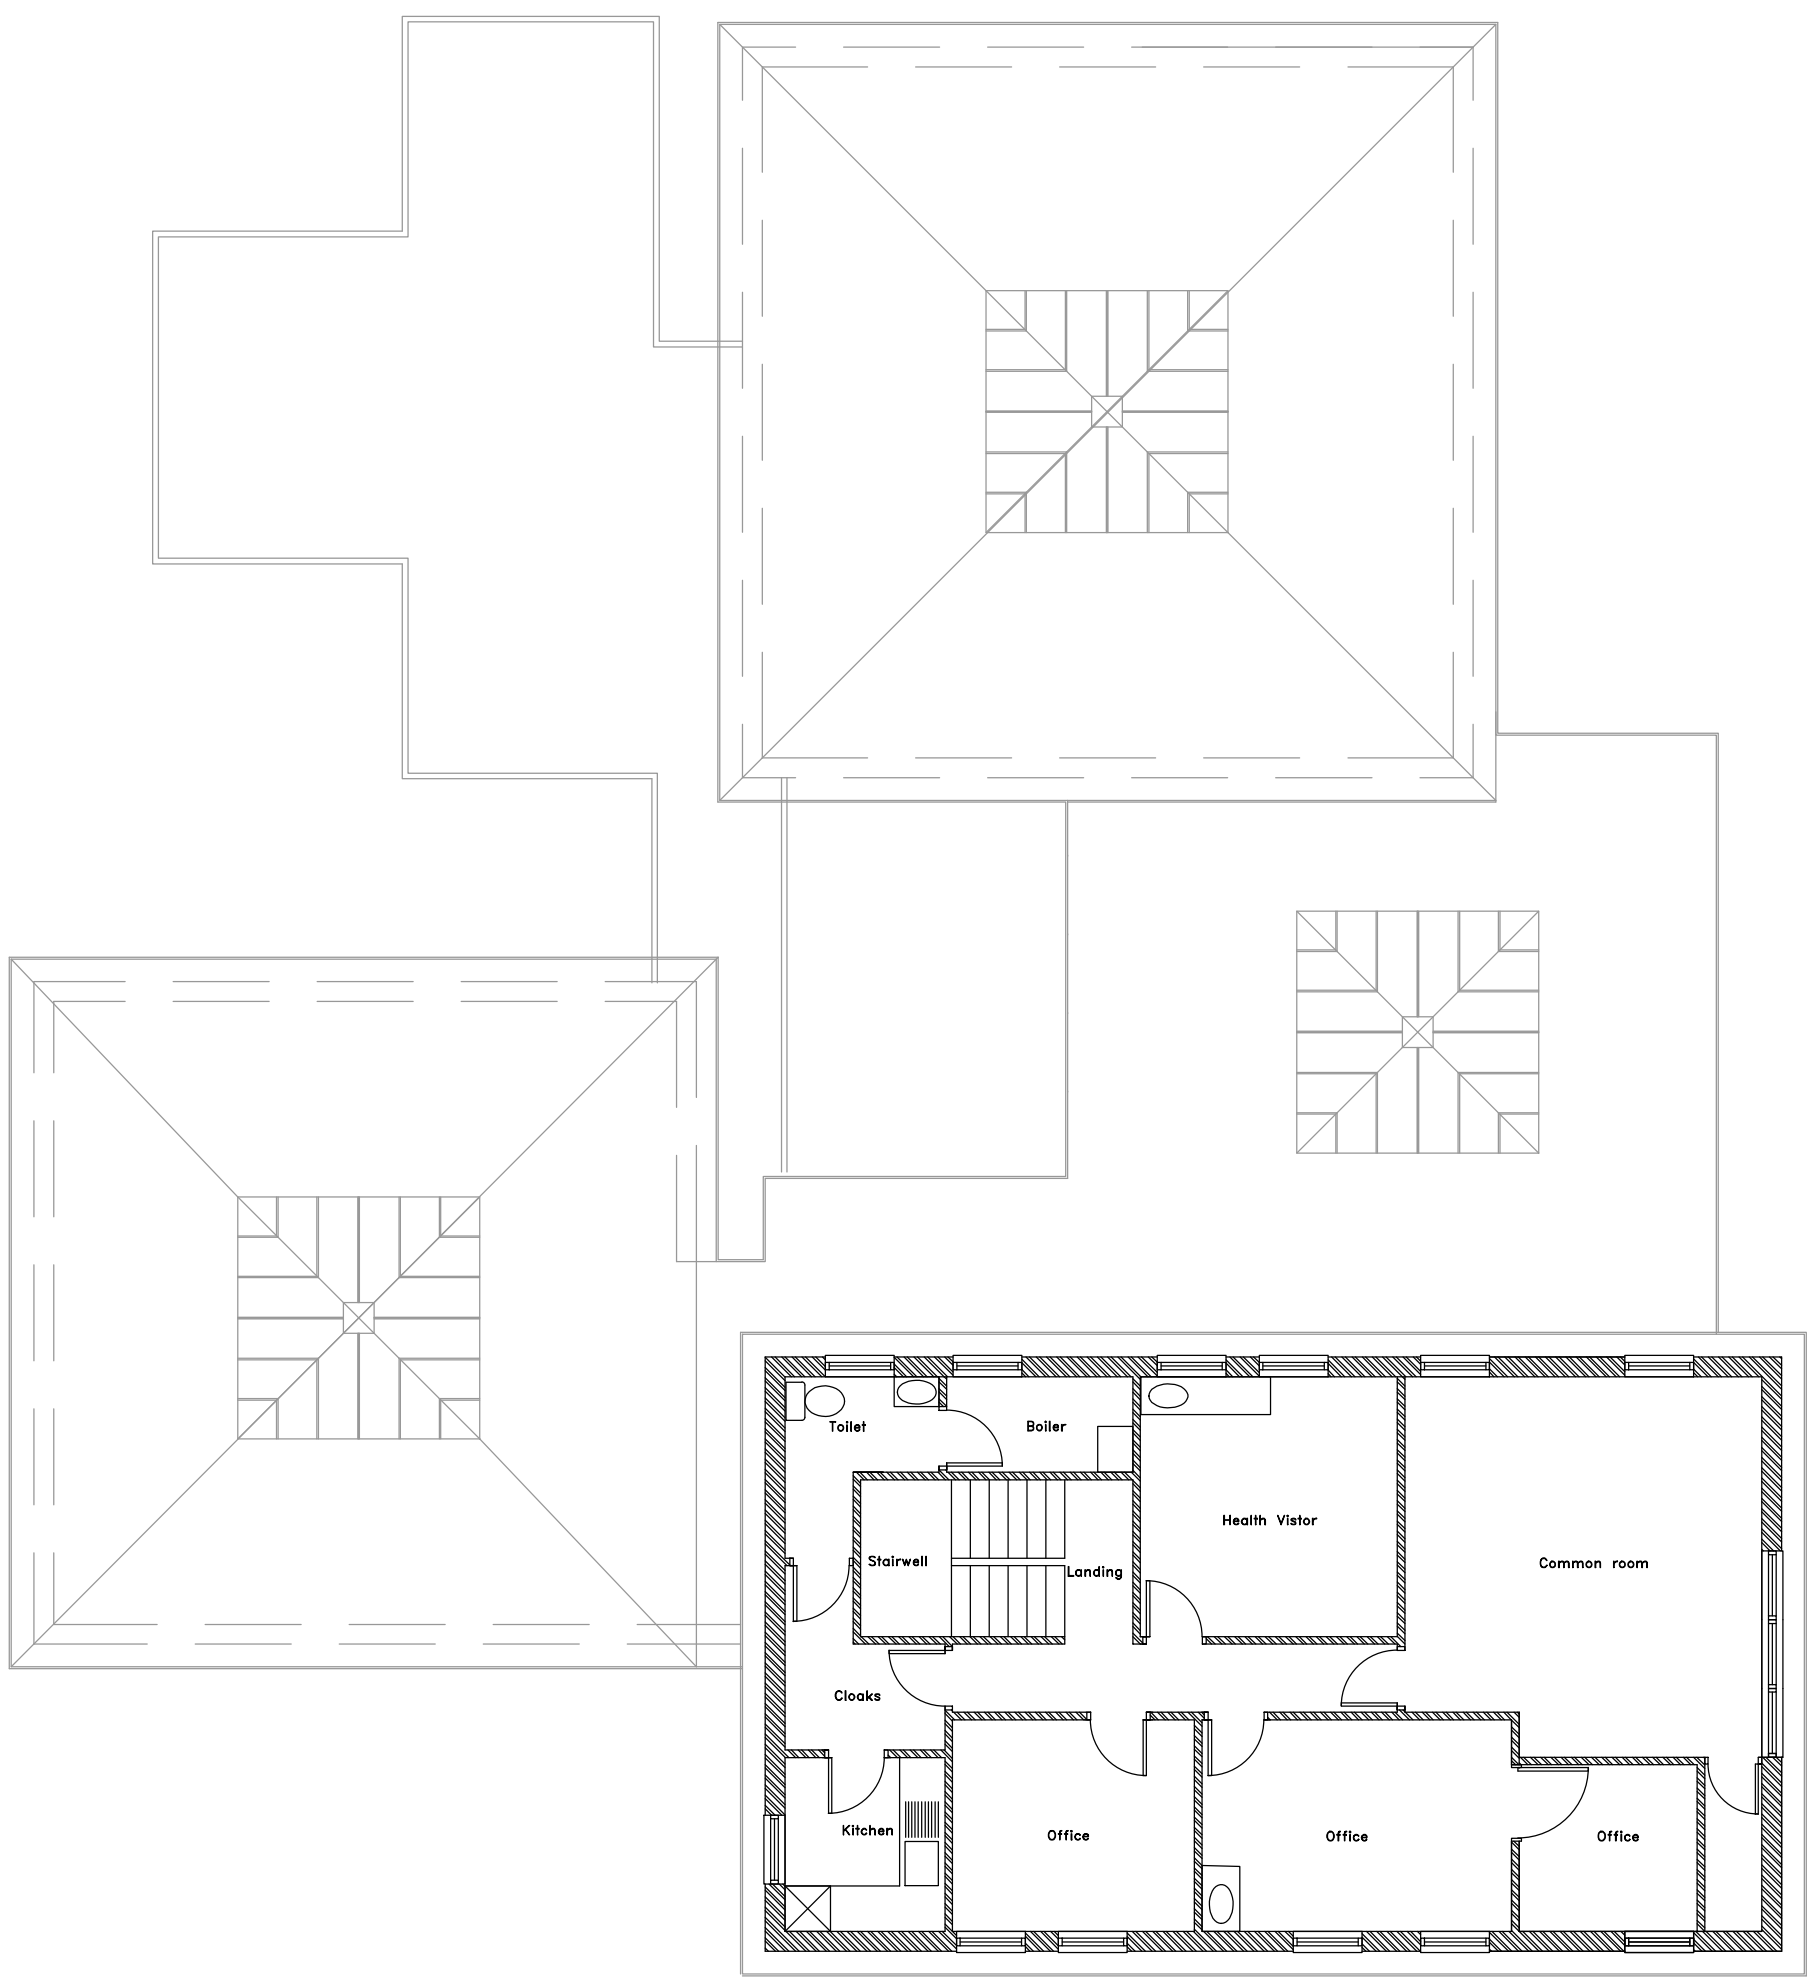

GROUND FLOOR PLAN

SCALE 1 : 100

 

FIRST FLOOR PLAN

SCALE 1 : 100

Rev	Date	Note
Status: PLANNING		
whp West Hart Partnership Ltd. Chartered Architects 5 Aldergate, Tamworth, Staffs. B79 7DU 01827 67123 post@westhart.com www.westhart.com		
Client: TILEHURST SURGERY		
Project: EXTENSIONS AND ALTERATIONS		
Drawing title: EXISTING PLANS		
Drawing number: 1527-199	Date of first issue: 06-11-17	Scale / Paper size: 100 @ / A1
Revision: -	Drawn by / checked by: SJW / JEK	