



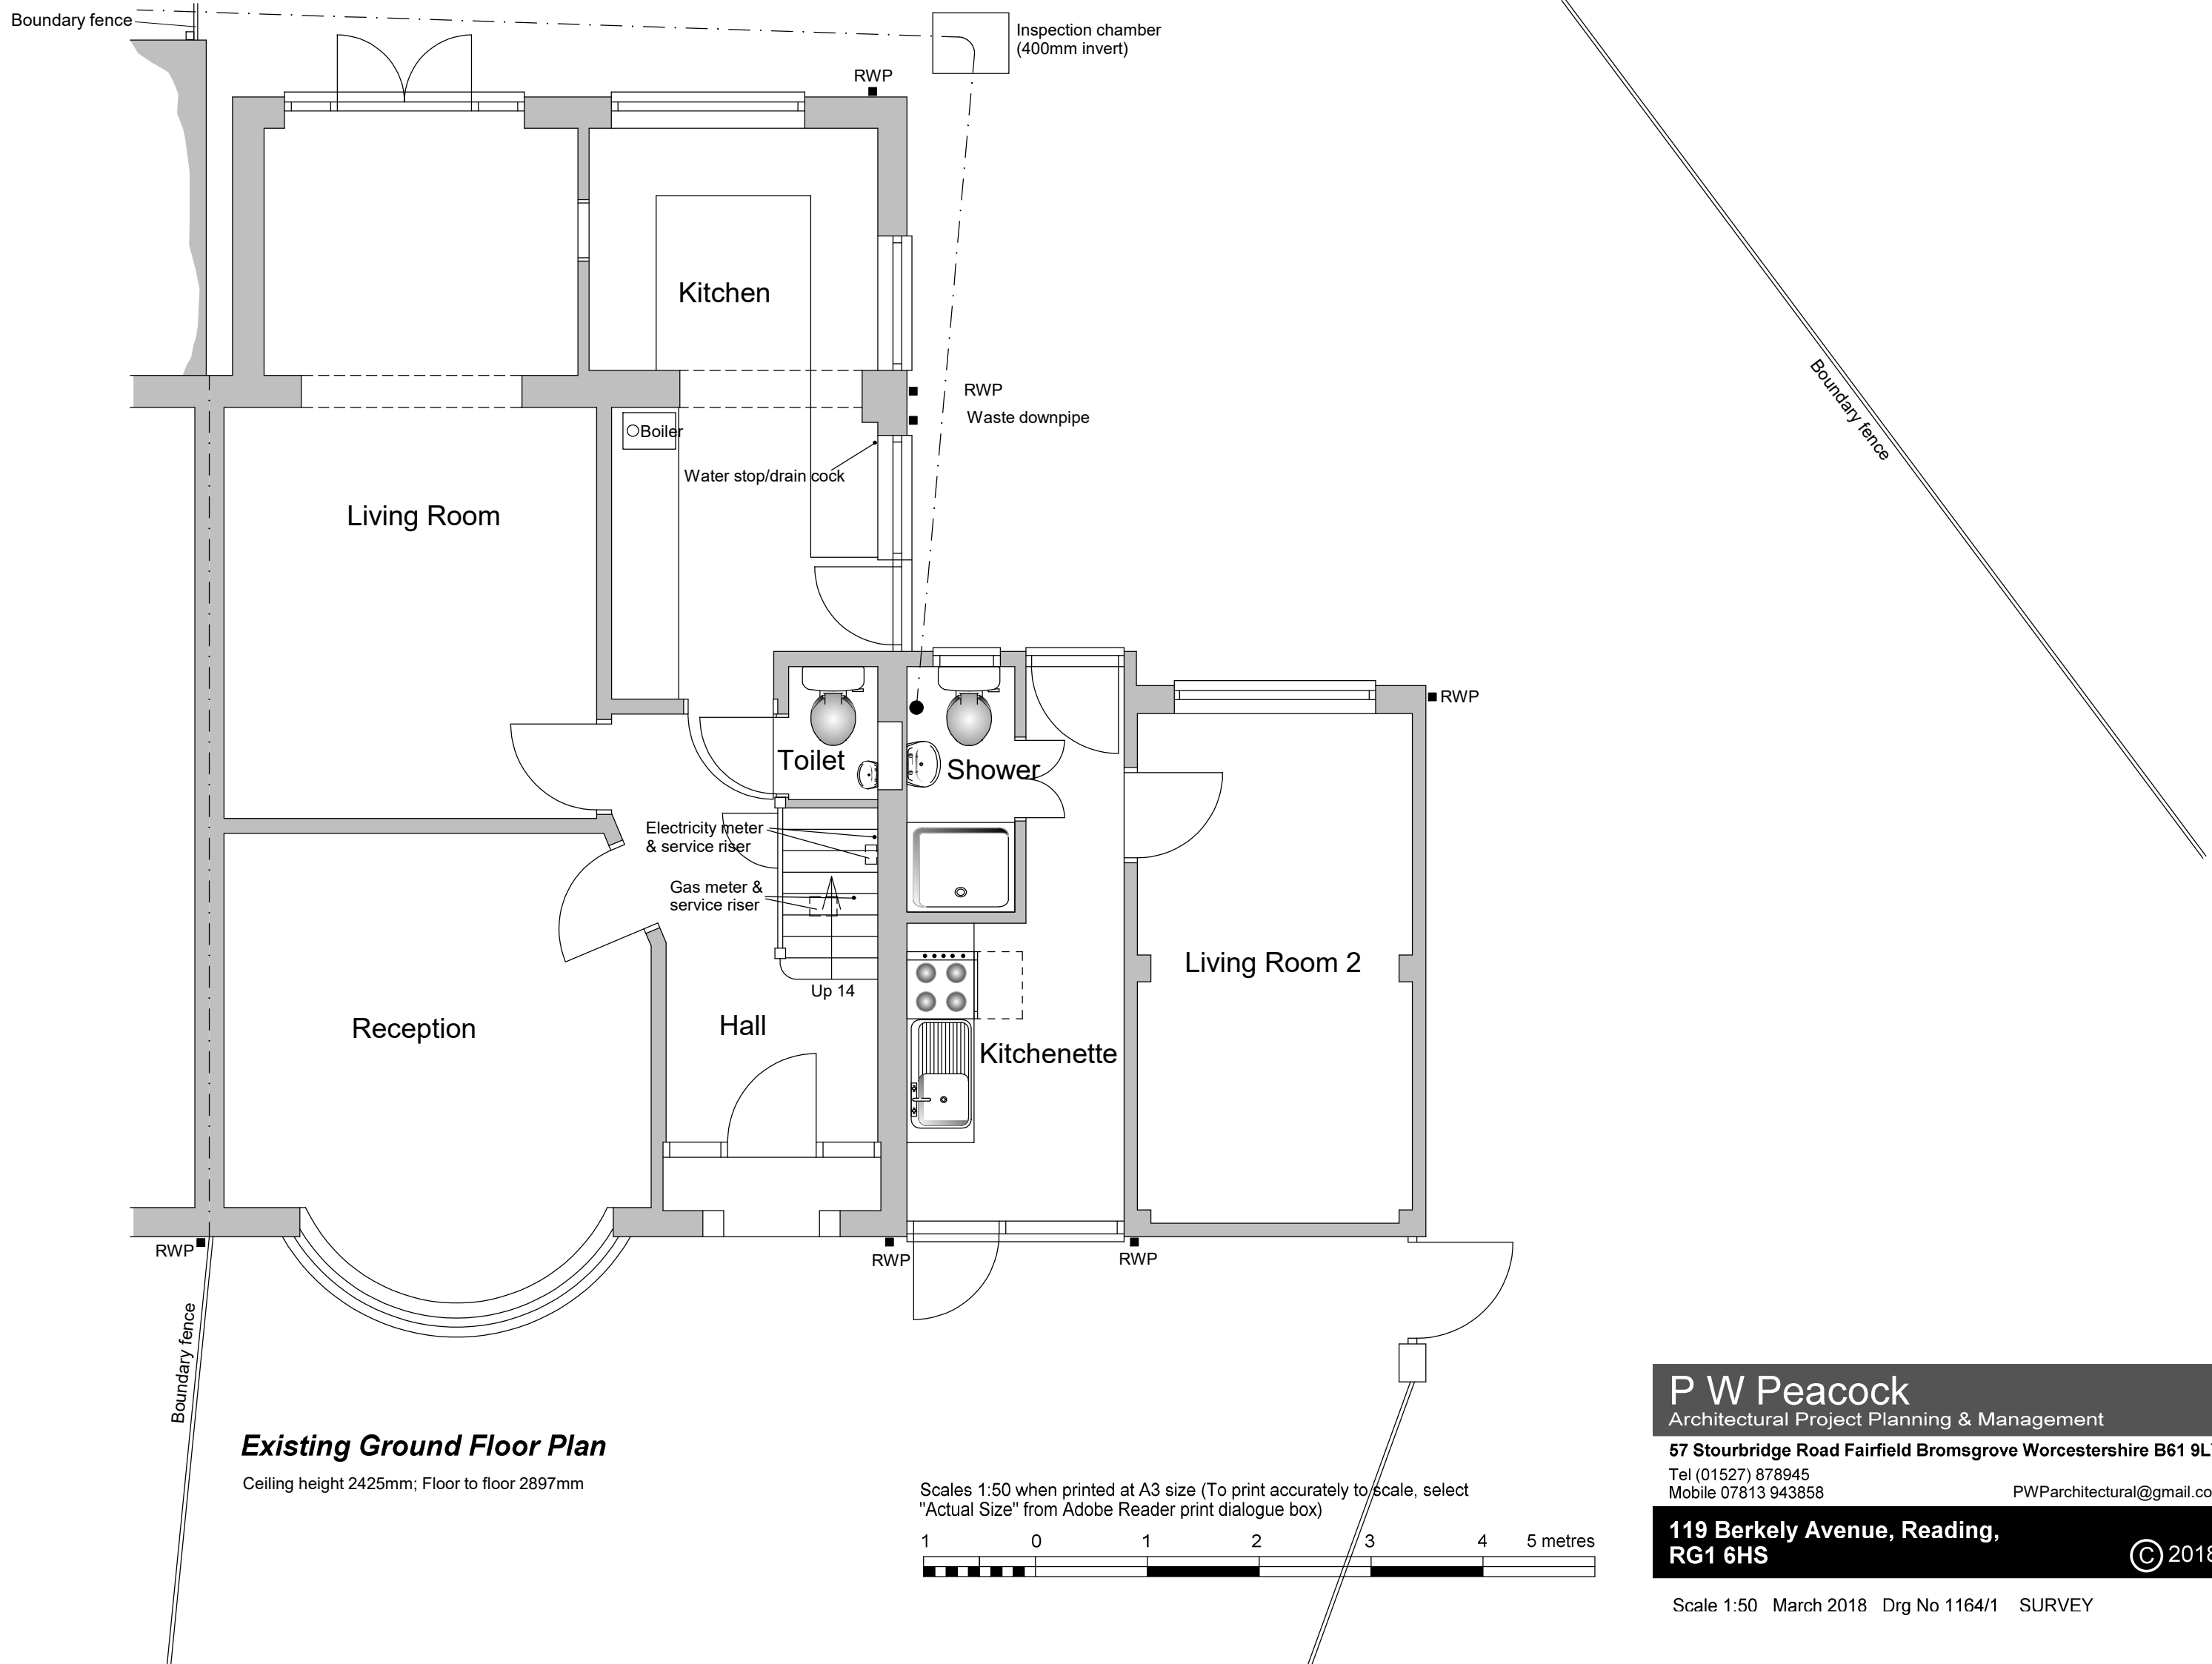

Existing Ground Floor Plan

Ceiling height 2425mm; Floor to floor 2897mm

Scales 1:50 when printed at A3 size (To print accurately to scale, select "Actual Size" from Adobe Reader print dialogue box)

 


P W Peacock
Architectural Project Planning & Management

57 Stourbridge Road Fairfield Bromsgrove Worcestershire B61 9LY
Tel (01527) 878945
Mobile 07813 943858
PWParchitectural@gmail.com

**119 Berkely Avenue, Reading,
RG1 6HS**

© 2018

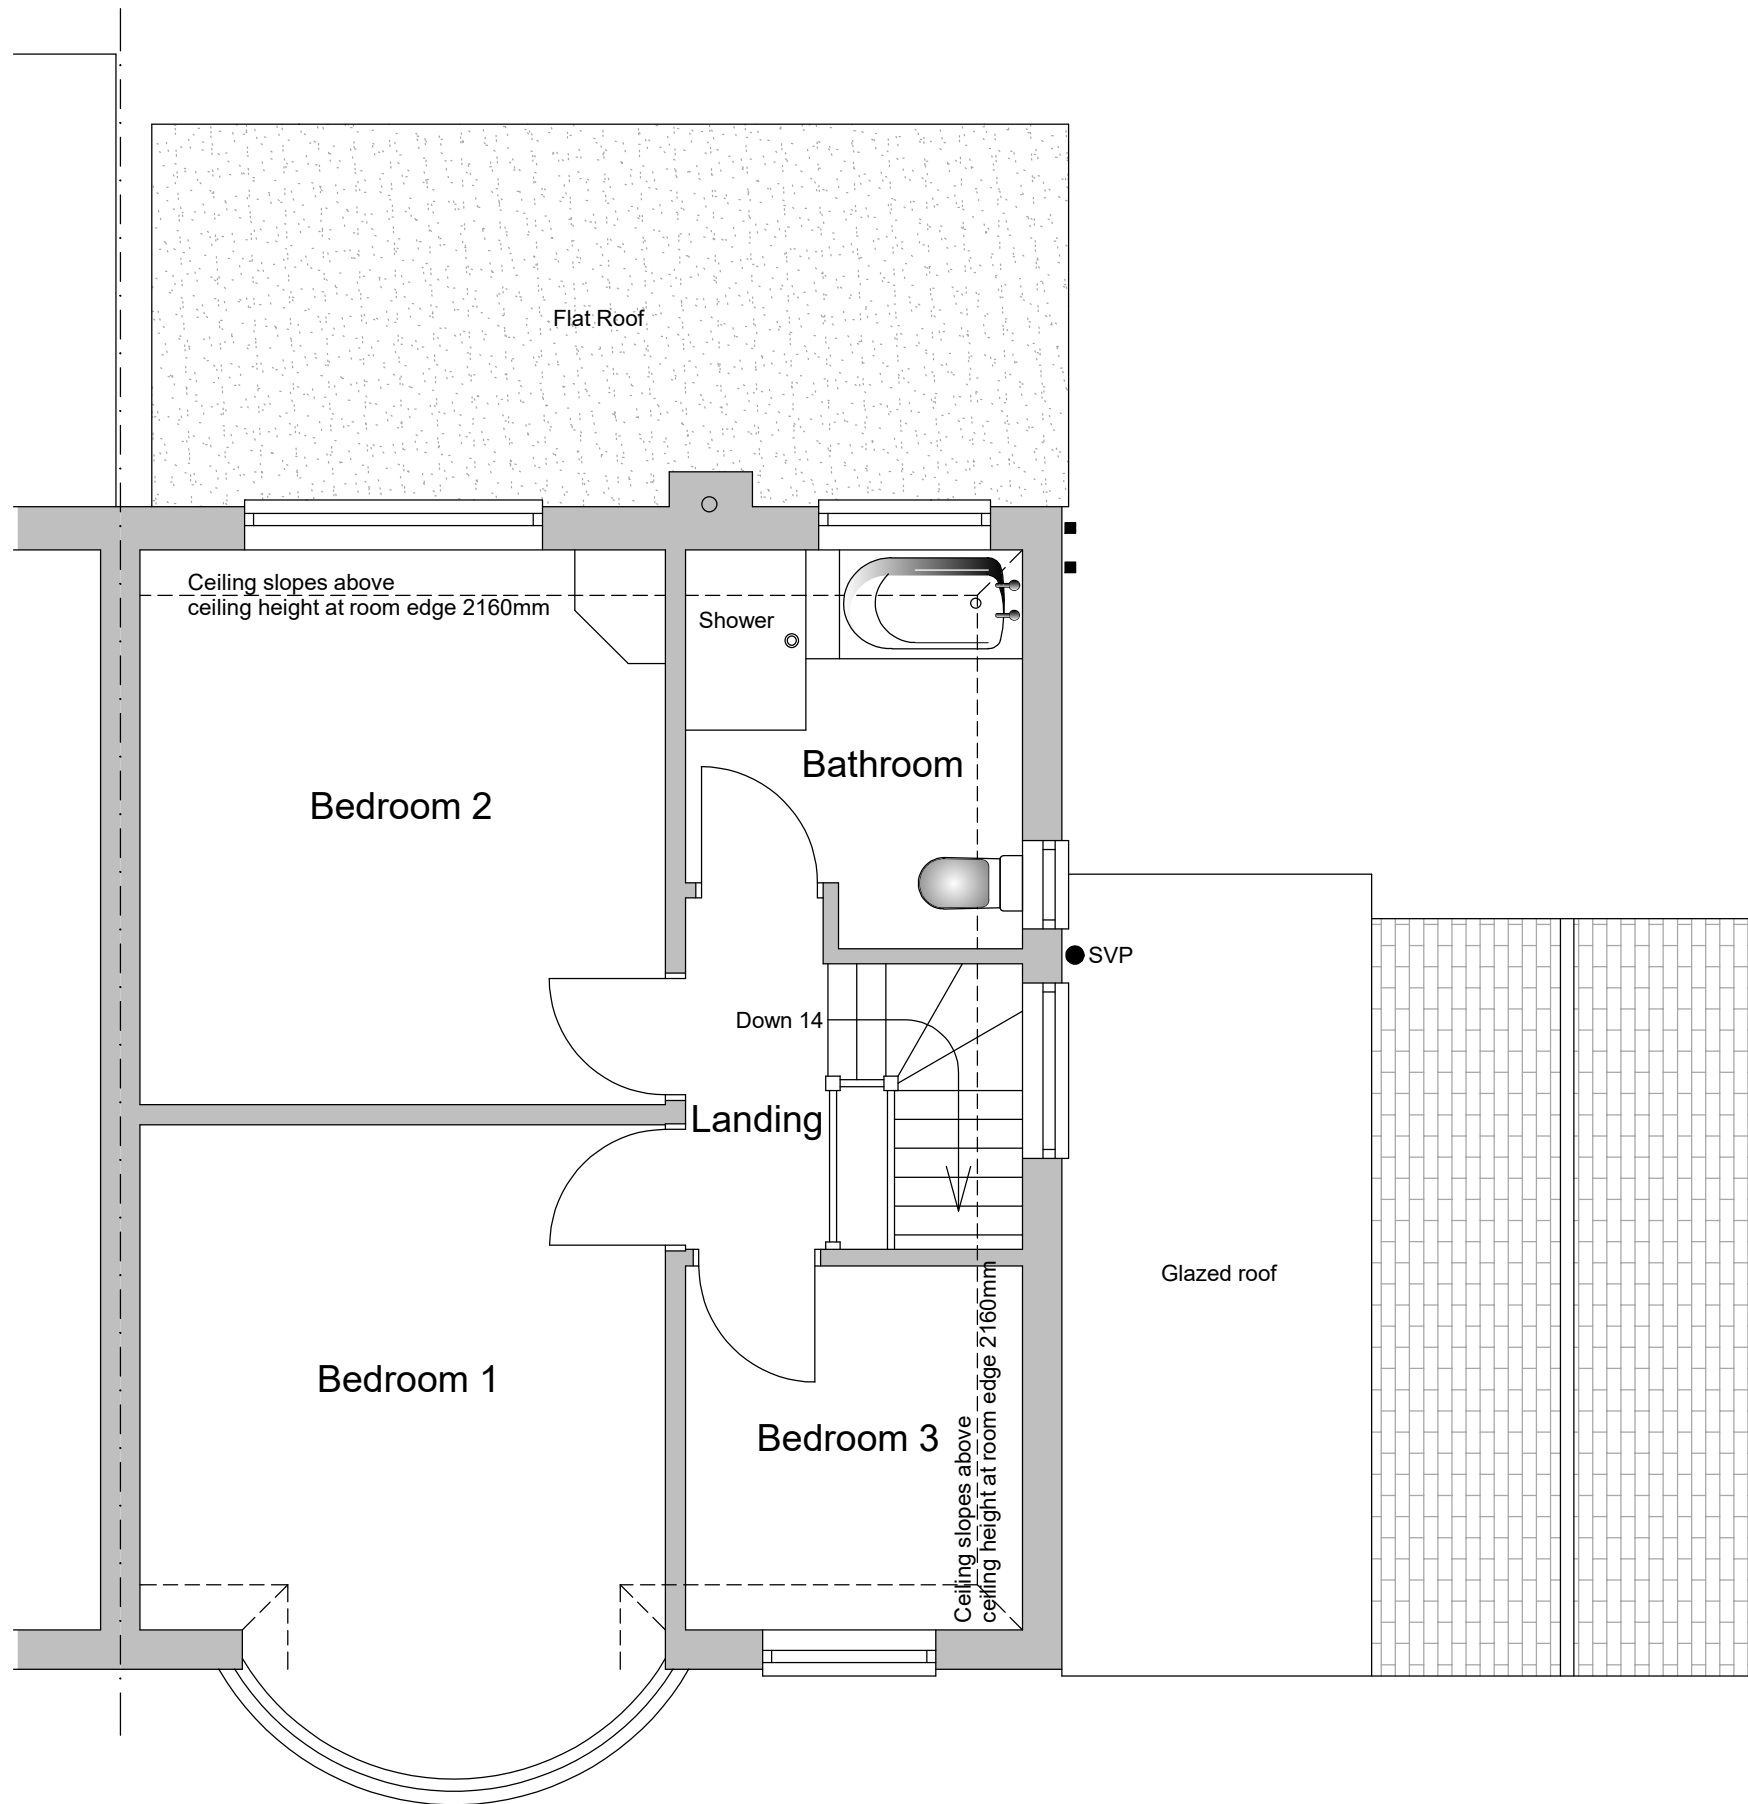

Existing First Floor Plan

Ceiling height 2484mm except where shown

Scales 1:50 when printed at A3 size (To print accurately to scale, select "Actual Size" from Adobe Reader print dialogue box)



P W Peacock

Architectural Project Planning & Management

57 Stourbridge Road Fairfield Bromsgrove Worcestershire B61 9LY

Tel (01527) 878945
Mobile 07813 943858

PWParchitectural@gmail.com

**119 Berkely Avenue, Reading,
RG1 6HS**


© 2018

Scale 1:50 March 2018 Drg No 1164/2 SURVEY



Existing Front Elevation

Scales 1:50 when printed at A3 size (To print accurately to scale, select "Actual Size" from Adobe Reader print dialogue box)

 

P W Peacock

Architectural Project Planning & Management

57 Stourbridge Road Fairfield Bromsgrove Worcestershire B61 9LY

Tel (01527) 878945

Mobile 07813 943858

PWParchitectural@gmail.com

**119 Berkely Avenue, Reading,
RG1 6HS**


© 2018

Scale 1:50 April 2018 Drg No 1164/3 SURVEY



Existing Side Elevation

Scales 1:50 when printed at A3 size (To print accurately to scale, select "Actual Size" from Adobe Reader print dialogue box)

 

P W Peacock

Architectural Project Planning & Management

57 Stourbridge Road Fairfield Bromsgrove Worcestershire B61 9LY

Tel (01527) 878945

Mobile 07813 943858

PWParchitectural@gmail.com

**119 Berkely Avenue, Reading,
RG1 6HS**

© 2018

Scale 1:50 April 2018 Drg No 1164/4 SURVEY



Existing Rear Elevation