

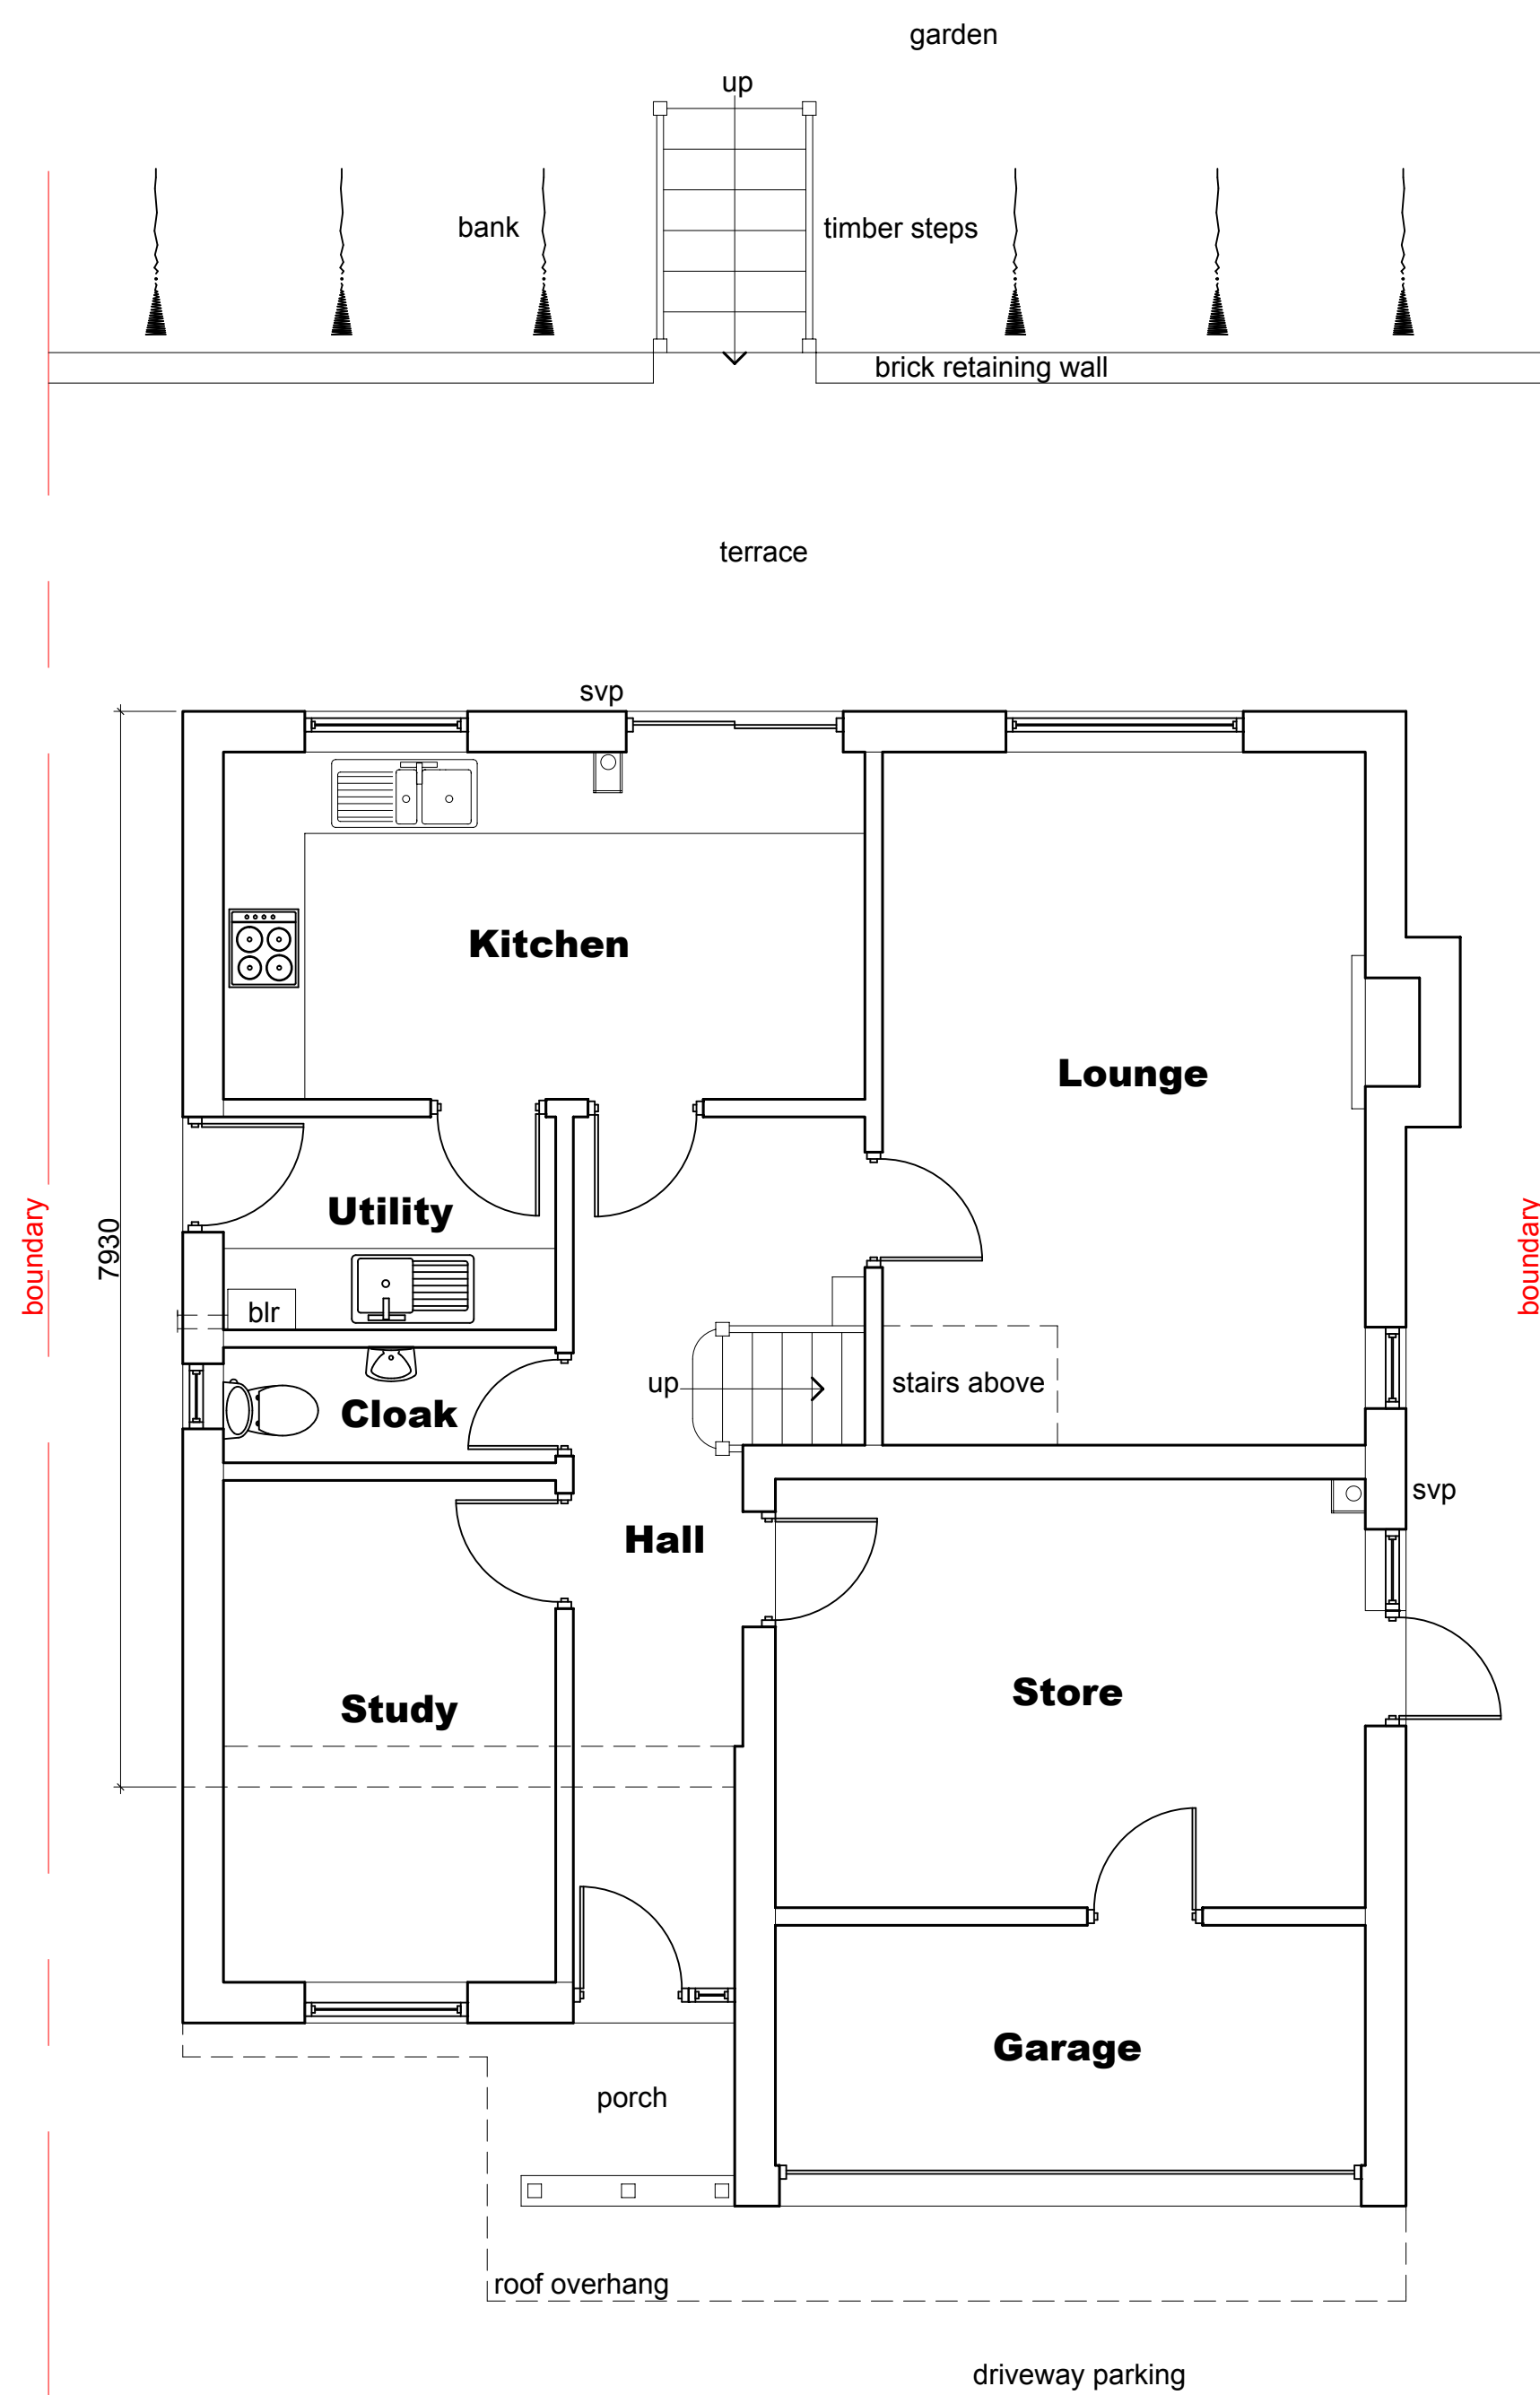


-EXISTING ELEVATIONS-

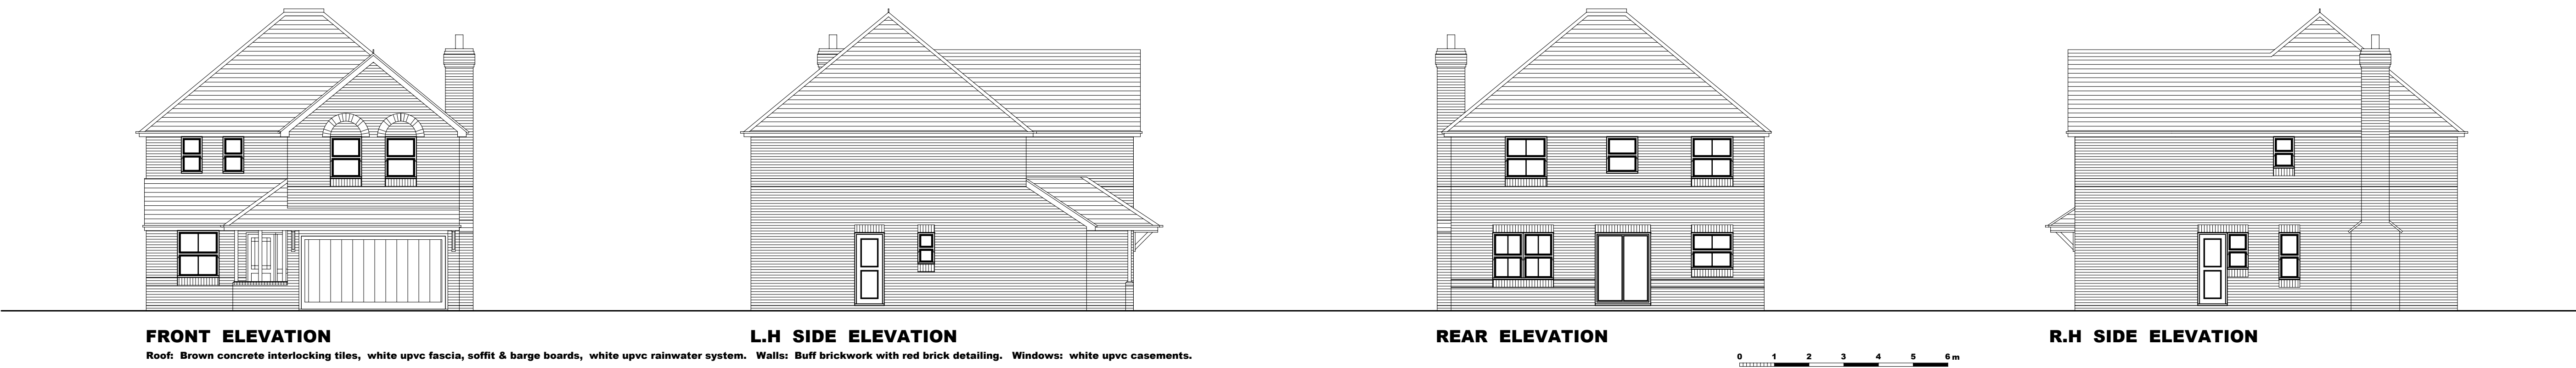

**EXISTING
GROUND FLOOR PLAN**

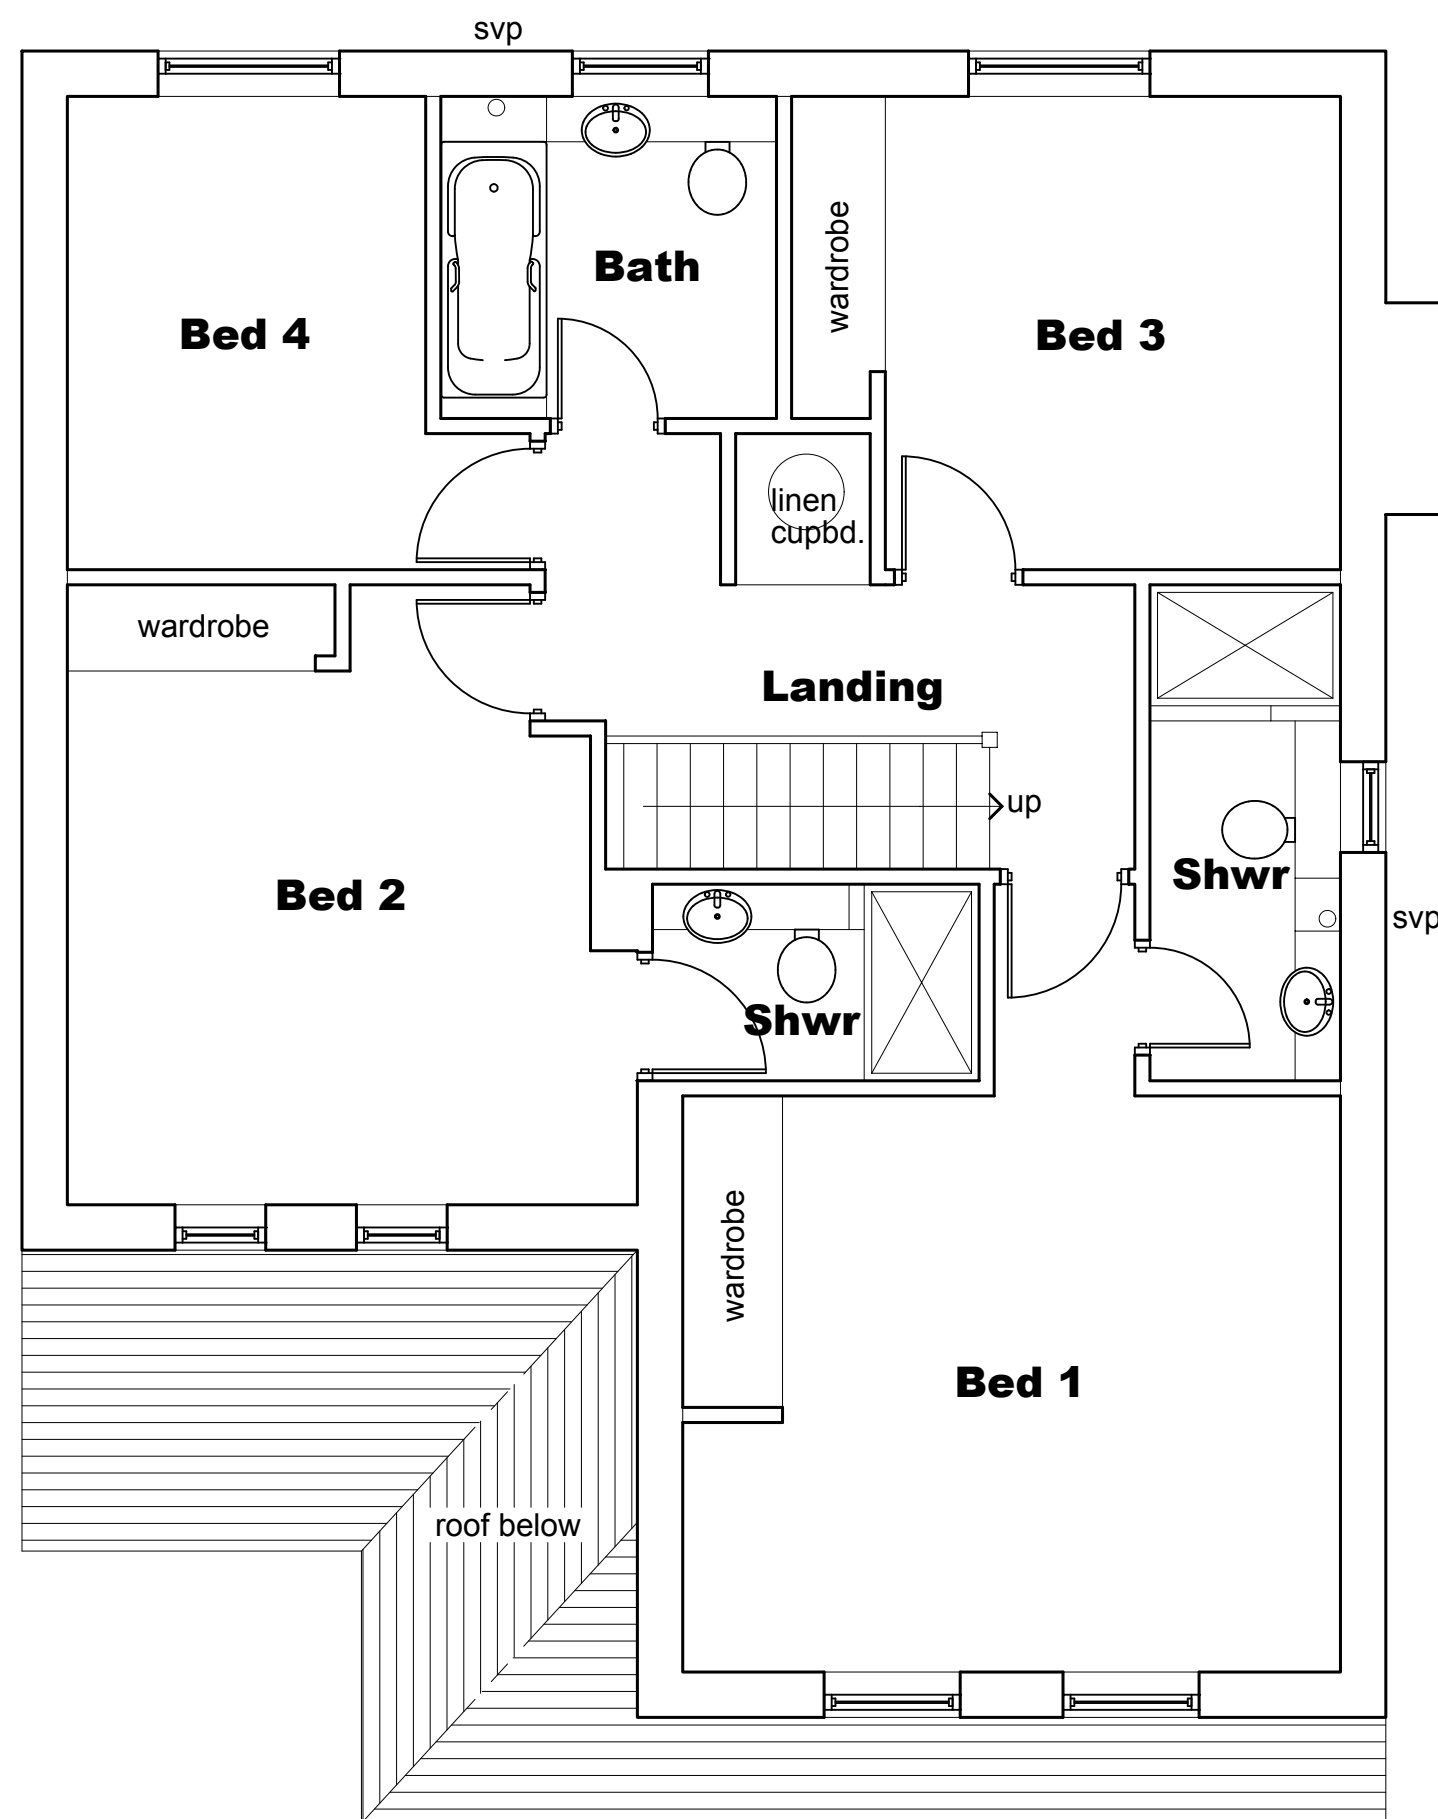

**EXISTING
FIRST FLOOR PLAN**

SURVEY DRAWING 11 RHIGOS EMMER GREEN READING RG4 8LF	
For Mr & Mrs Drapkina	
Scale: 1:100 & 1:50 on A1	
Revisions	
M J BRAIN Architectural Consultant	
Kamala House, North Lane, Weston on the Green, Oxfordshire OX25 3RG e: malcolmbrian@googlemail.com	
Tel: 01869-350771 Fax: 01869-351445	
Malcolm J. Brain	
Date:	November 2014
Drawing No:	14-EG-1