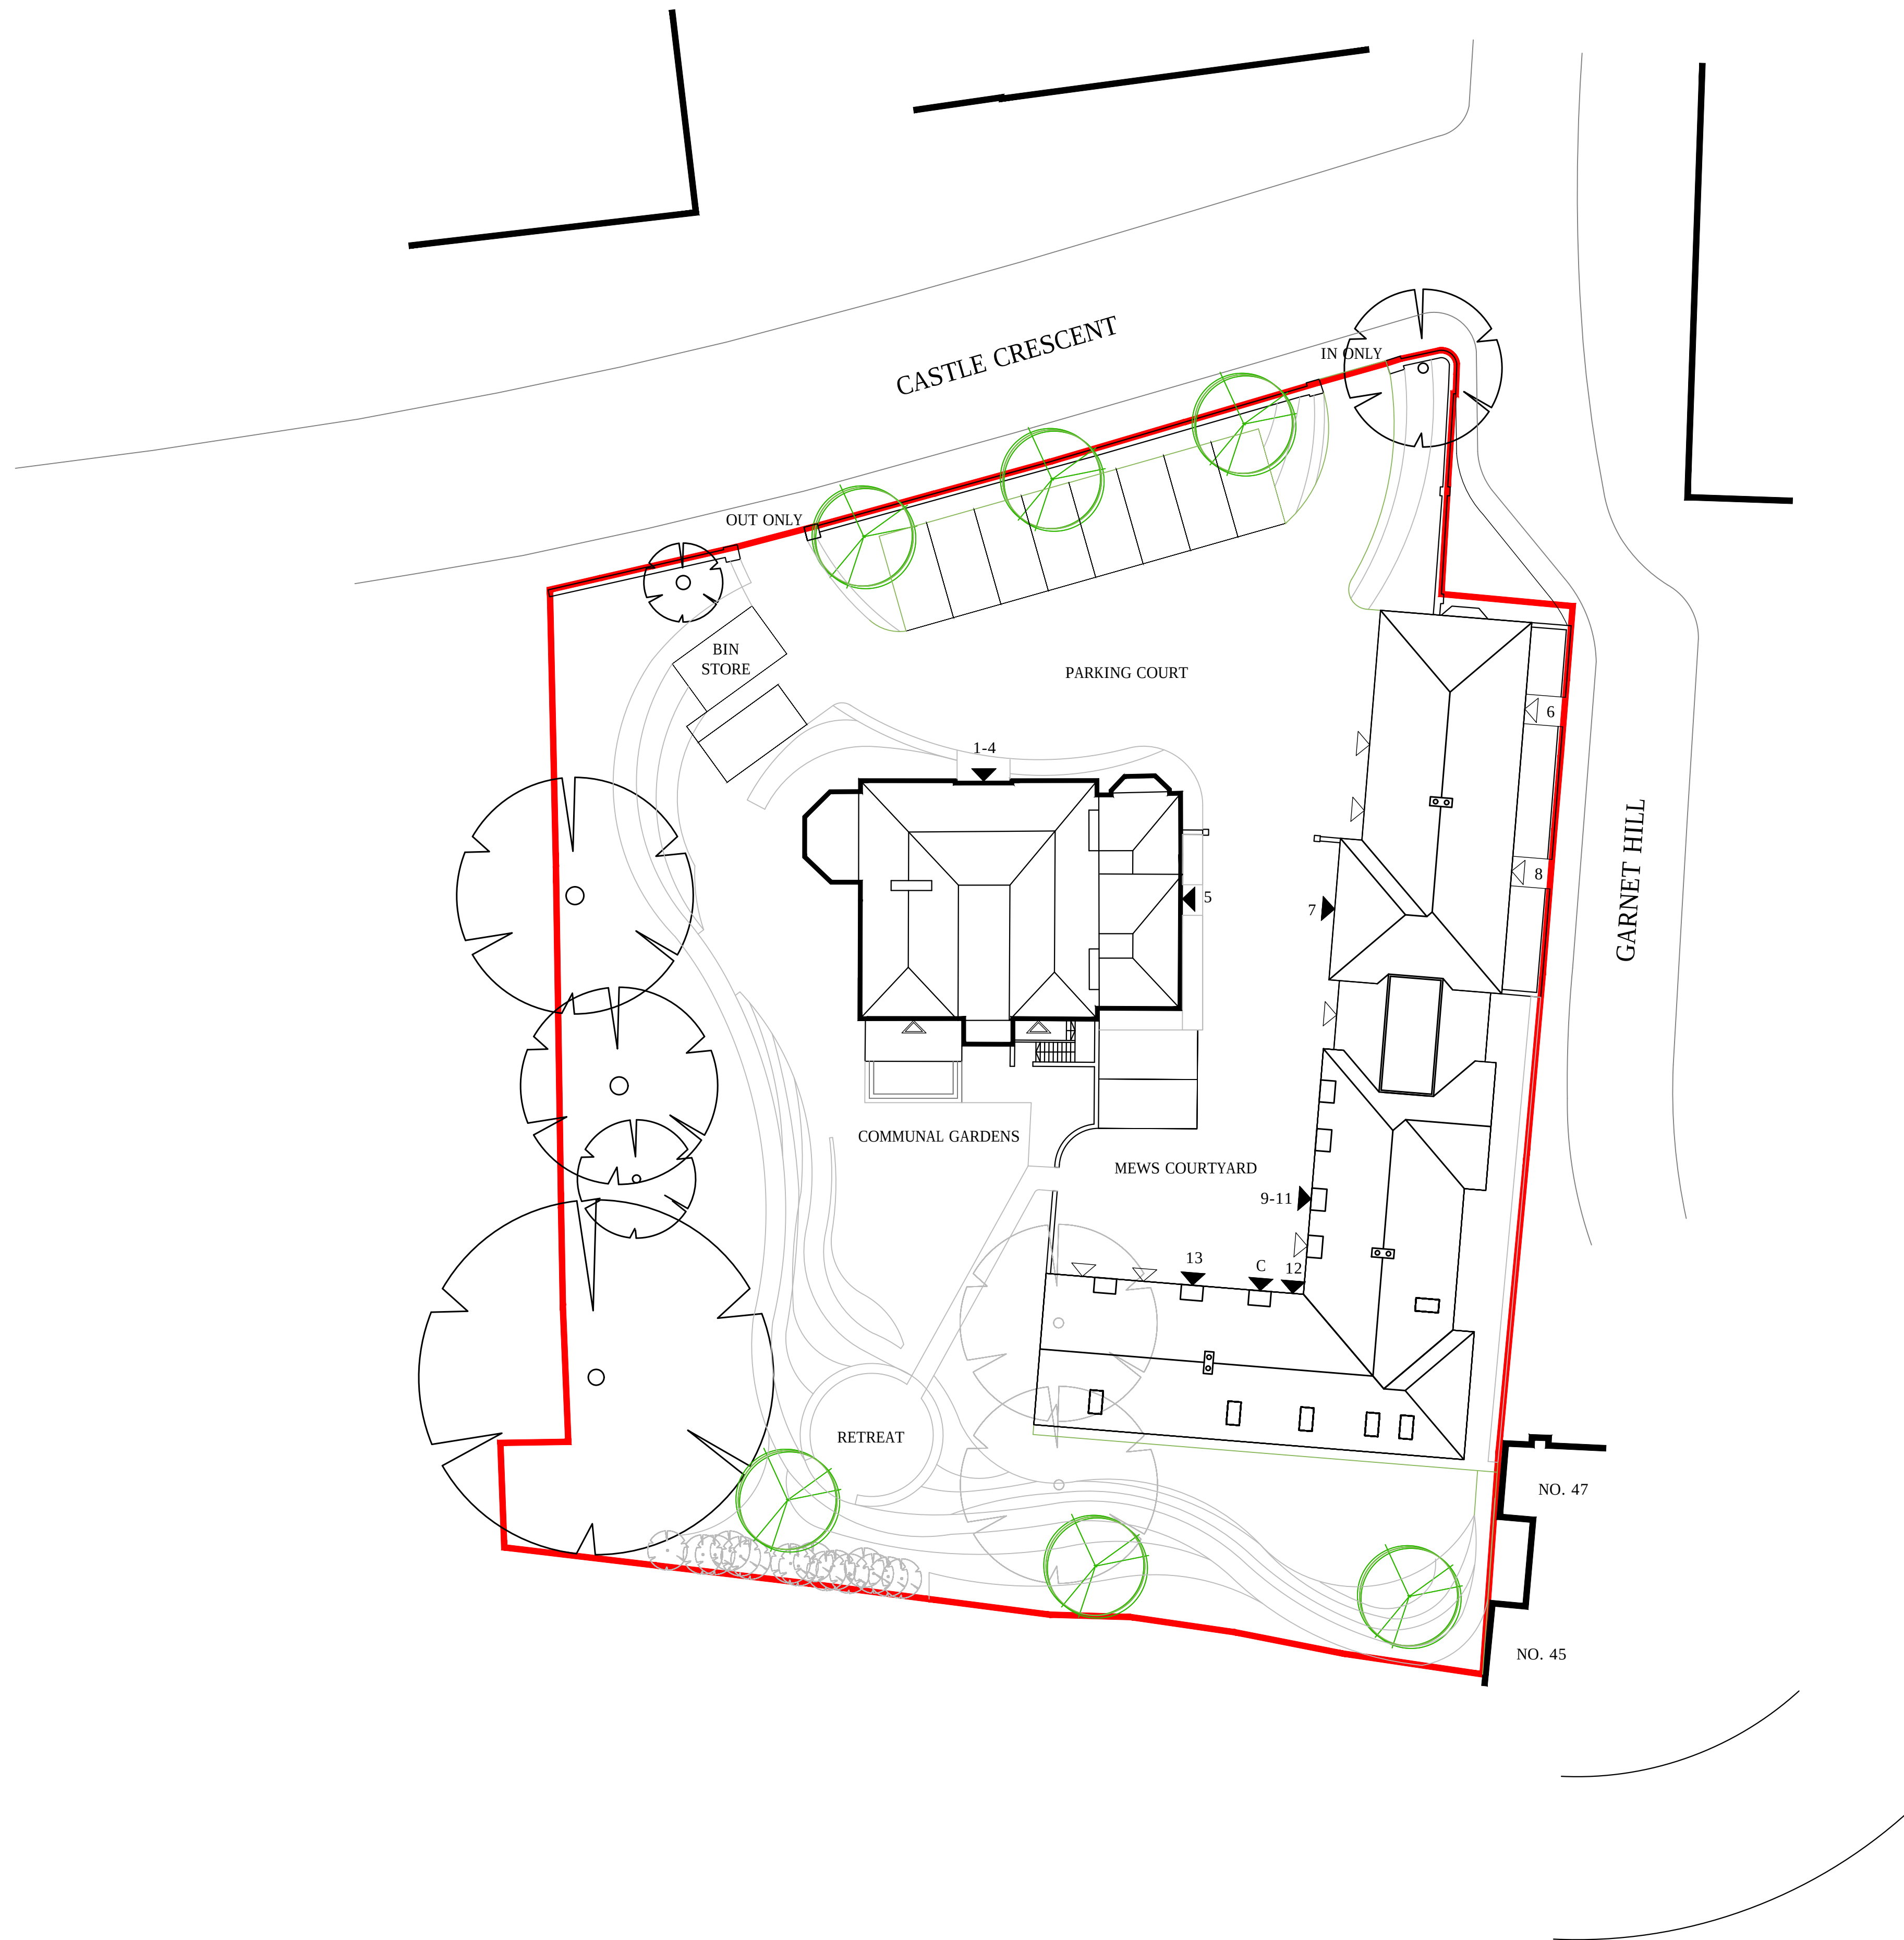


REV	DATE	DETAILS	BY

Do not scale from this drawing, except for planning purposes.
All dimensions to be checked by the Contractor prior to
commencement of works on site. Any discrepancy or suggested
modification to be reported to Lucas Design immediately.

JOB: CASTLE CRESCENT,
READING

TITLE: PROPOSED SITE PLAN

JOB NO: 17/056

DWG. NO: PL002

REVISION:

SCALE: 1:200@A1

DATE: NOV'17

DRAWN BY: EJ

CHECKED BY:

DWG. STATUS PLANNING



11A WEST STREET, REIGATE
SURREY, RH2 9BL

Tel: 01737 243 340 Fax: 01737 244 836

Email: info@lucas-design.co.uk

www.lucas-design.co.uk