



This drawing may be scaled with reference to the scale bar for planning application purposes only. Do not scale for any other purpose, use only annotated dimensions. All dimensions are to be checked by parties using the drawing, and any errors or omissions are to be reported to Weston & Co Architects Ltd.


Rev.	Date	Note	Author	Checked

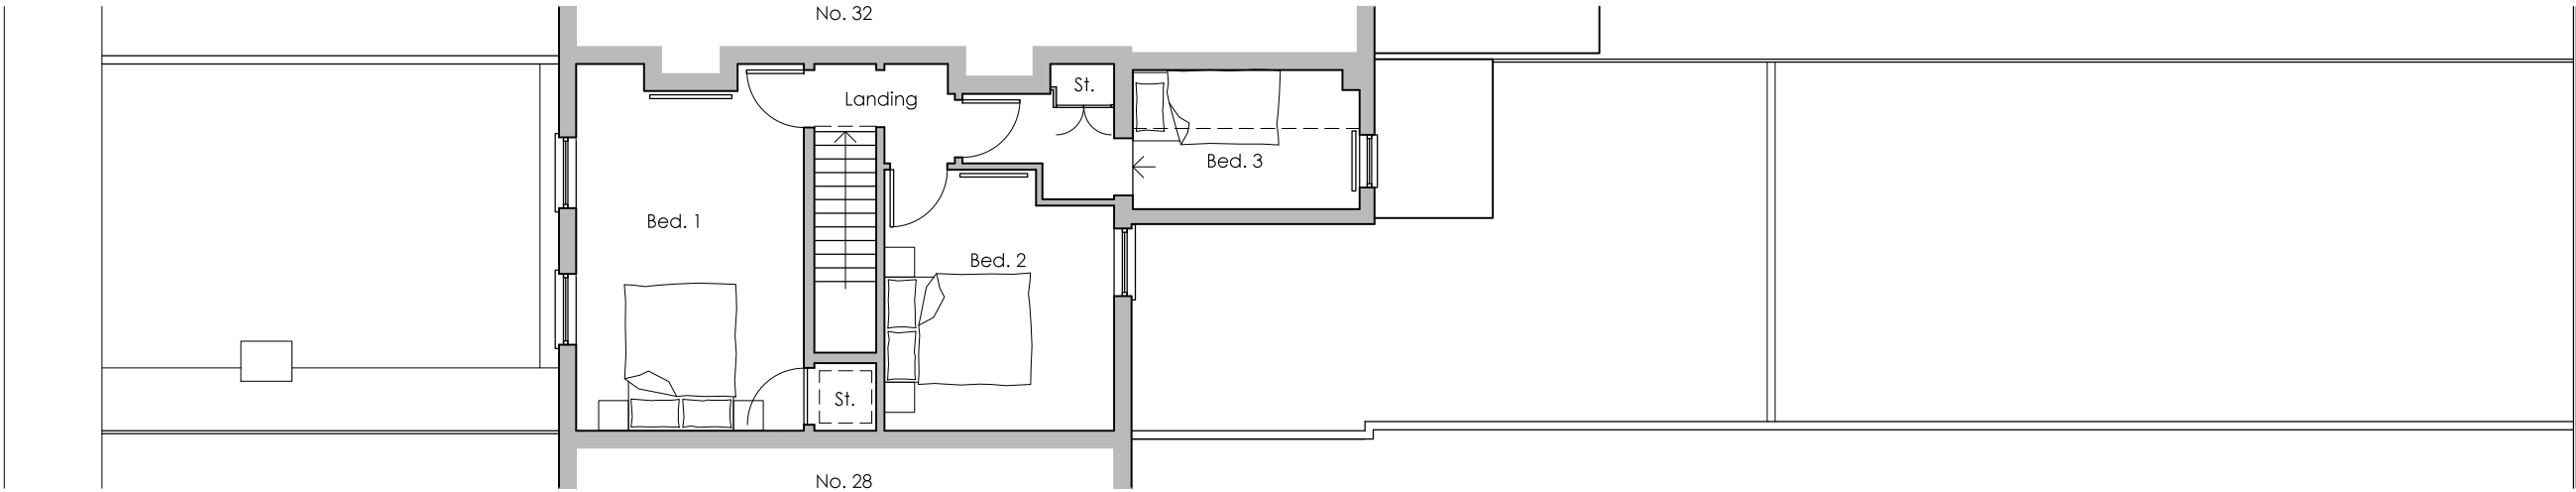


EXISTING FIRST FLOOR PLAN

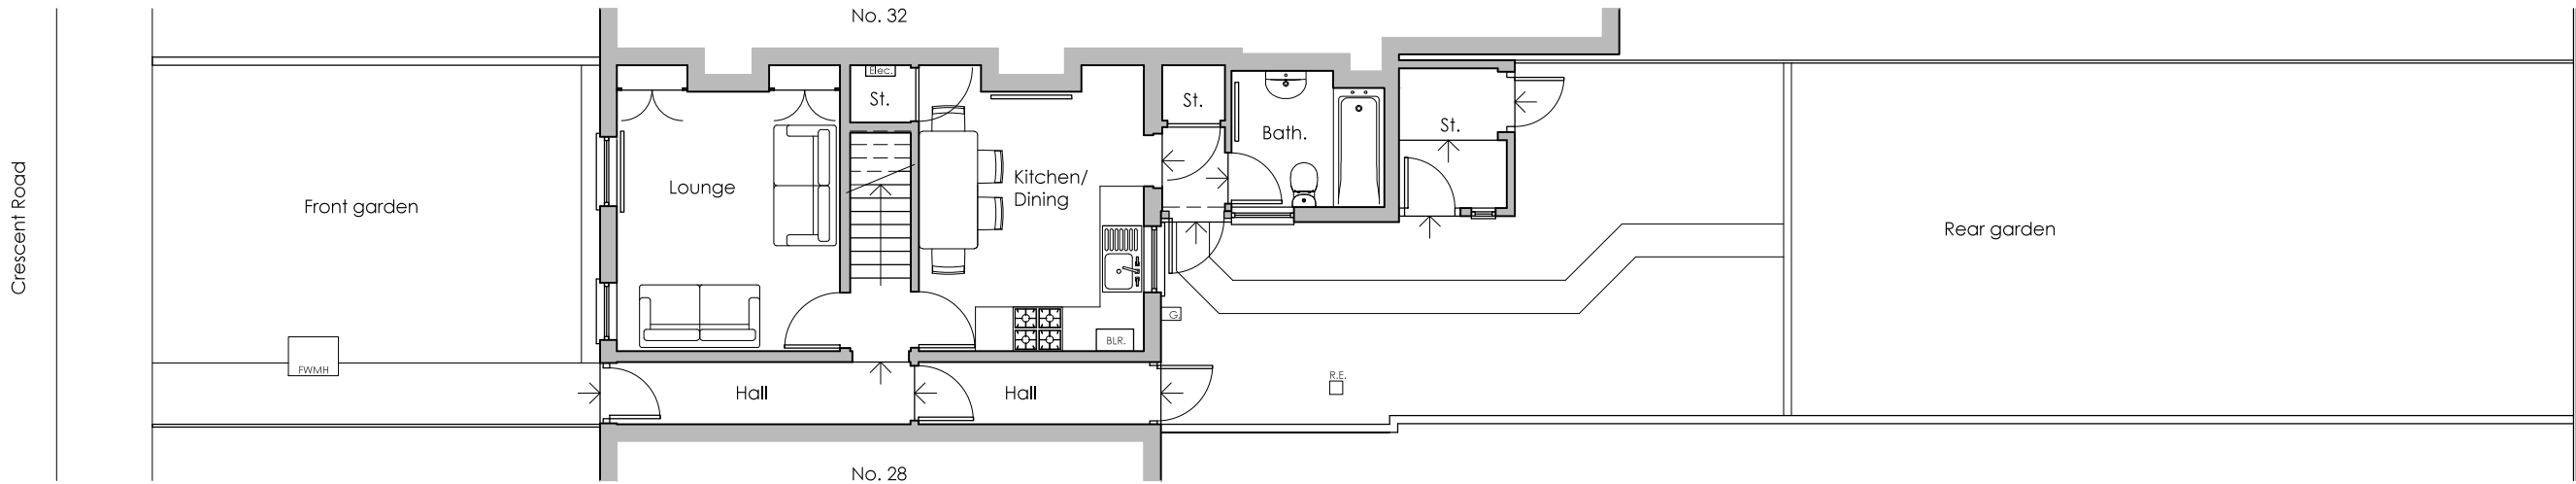

EXISTING GROUND FLOOR PLAN

 

© Weston & Co Architects Ltd.

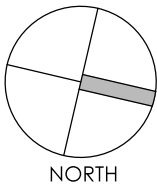

Project	House Alterations and Extension 30 Crescent Road Reading RG1 5SP					Drawing	Existing Ground & First Floor Plans			
						Job-Dwg Number	16014-PL-02		Rev.	-
Client	Mr & Mrs Copping					WESTON + CO ARCHITECTS Watlington House 44 Watlington Street Reading, RG1 4RJ T. 0118 375 0252 www.weston-co.com				
Status	Planning									
Scale	1/100		Sheet Size A3							
Author	MW	Checked	CTW	Date	20/06/2017					