


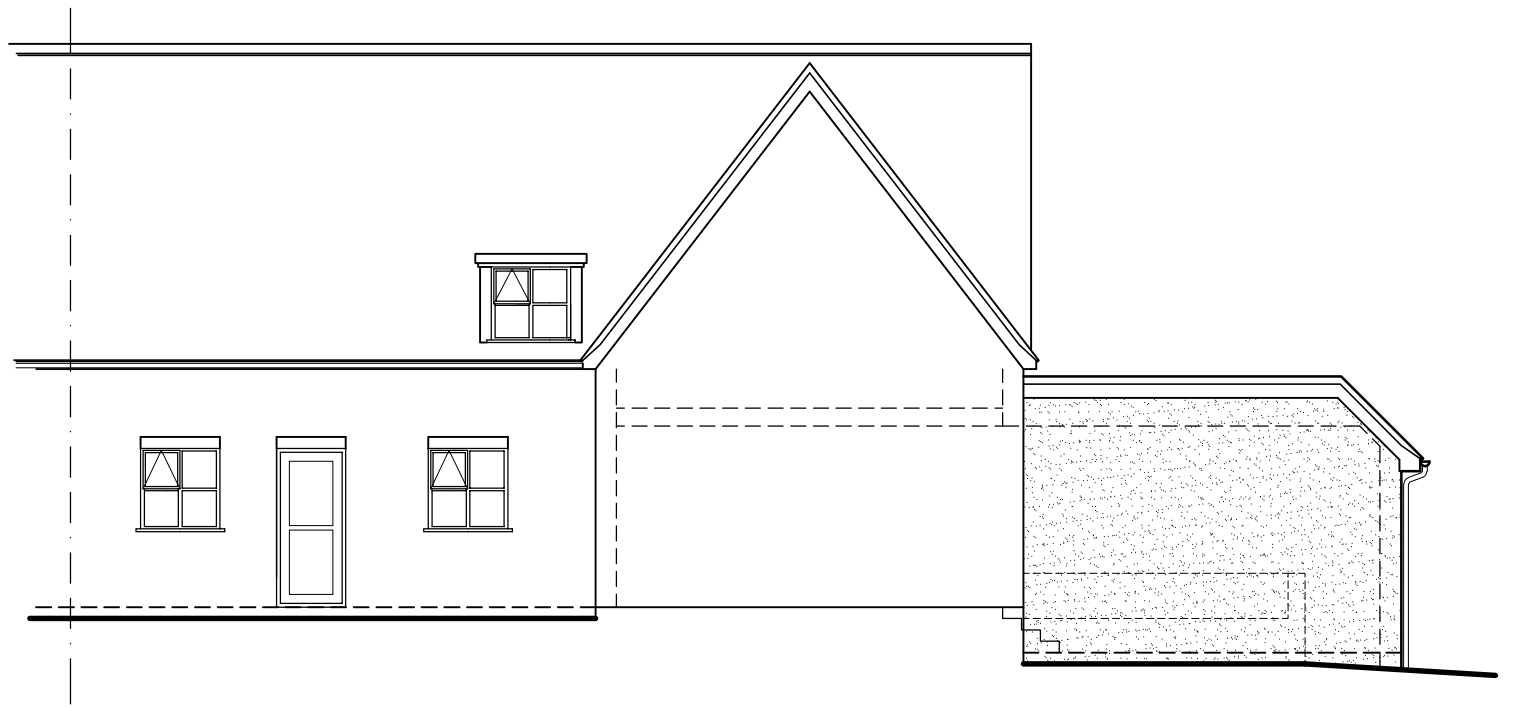

PROPOSED WEST ELEVATION


0 1 2 3 Metres



PROPOSED SOUTH ELEVATION



PROPOSED EAST ELEVATION

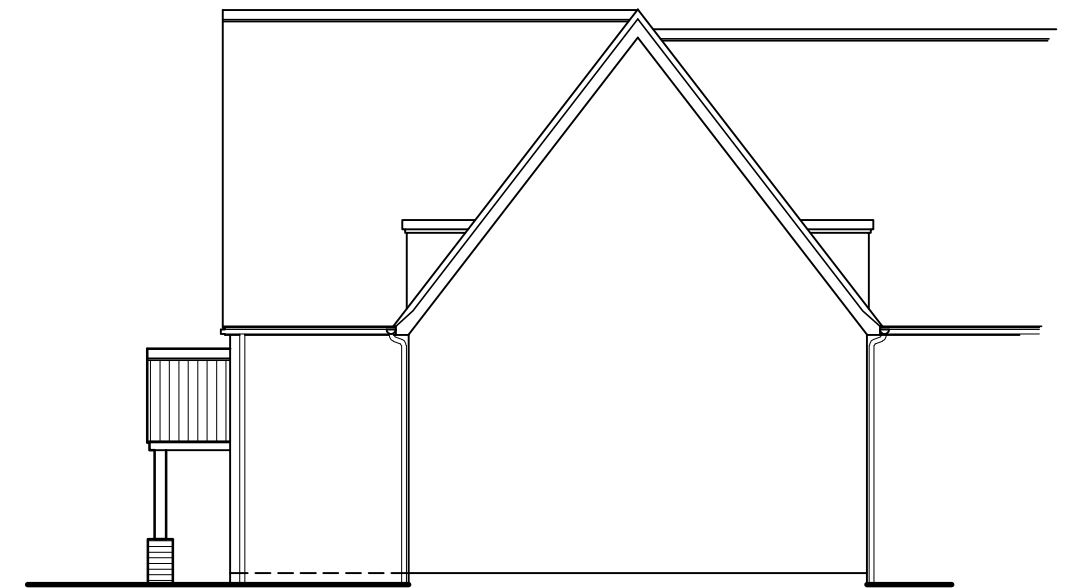

PROPOSED NORTH ELEVATION

DATE	MODIFICATION	ISSUE	TITLE:-	SCALE:-
			PROPOSED PLANS & ELEVATIONS	1:100 v03 @ A3
			AT 28 COCKNEY HILL TILEHURST.	DRAWN BY:-
			READING, BERKS. RG30 4EU	CVS Designs Ltd
			FOR MR R LONGMATE	DATE:-
				AUG 2017
				DRAWING No:-
				03
				REV:-