




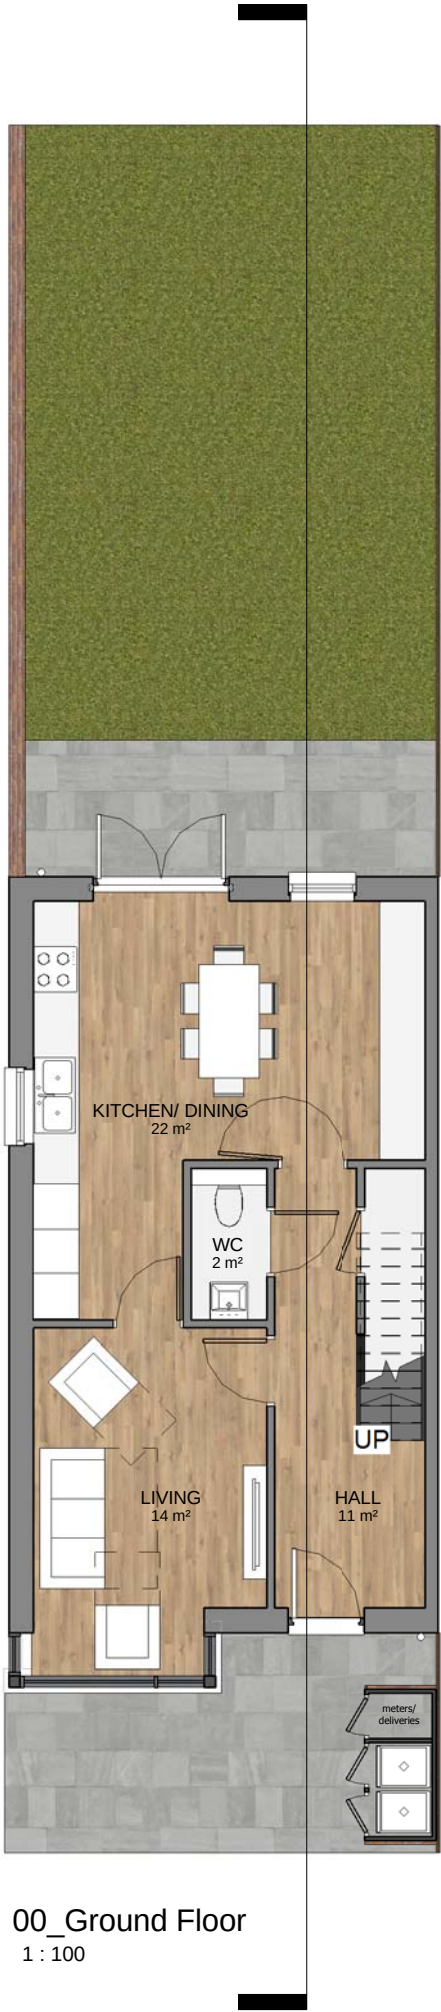


00_Ground Floor
1 : 100

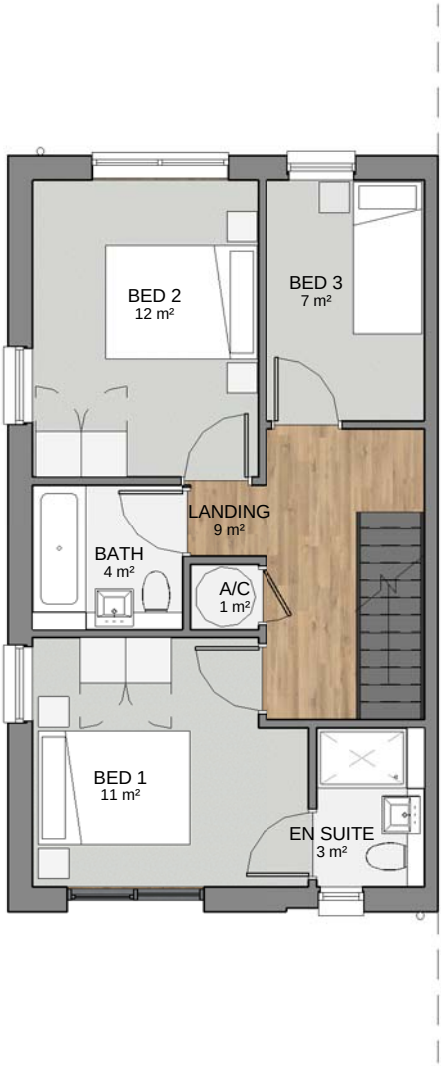


01_First Floor
1 : 100

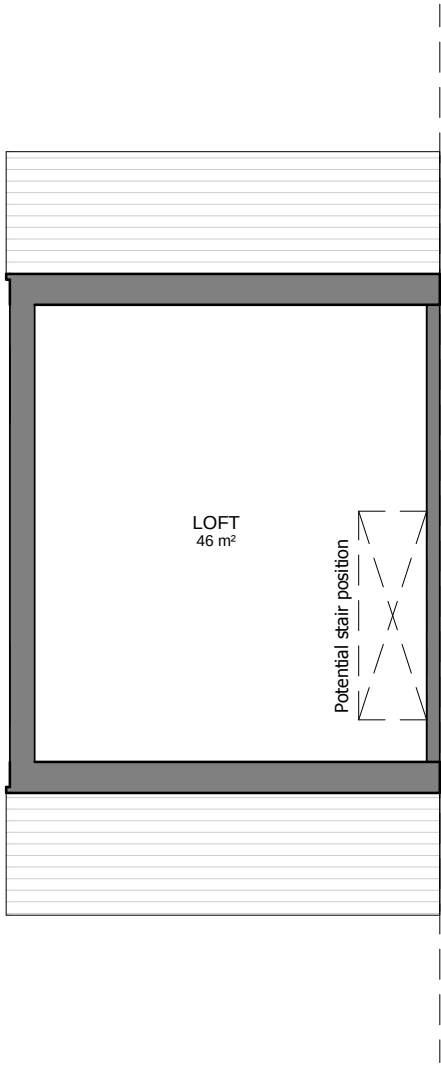

02_Eaves
1 : 100

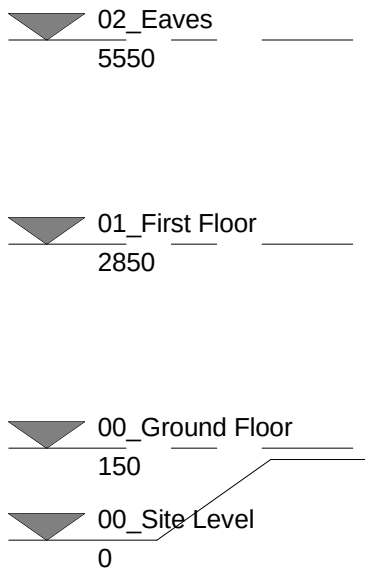

Section AA
1 : 100

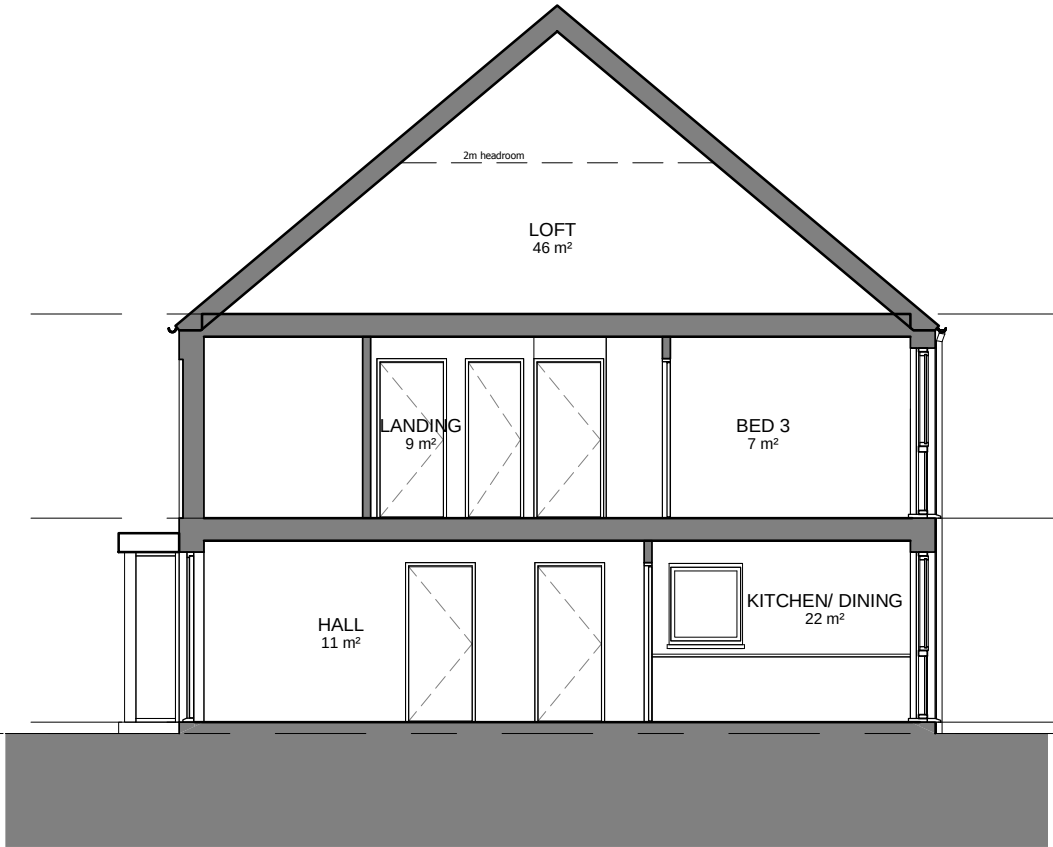


Side Elevation
1 : 100



Front Elevation
1 : 100




Rear Elevation
1 : 100

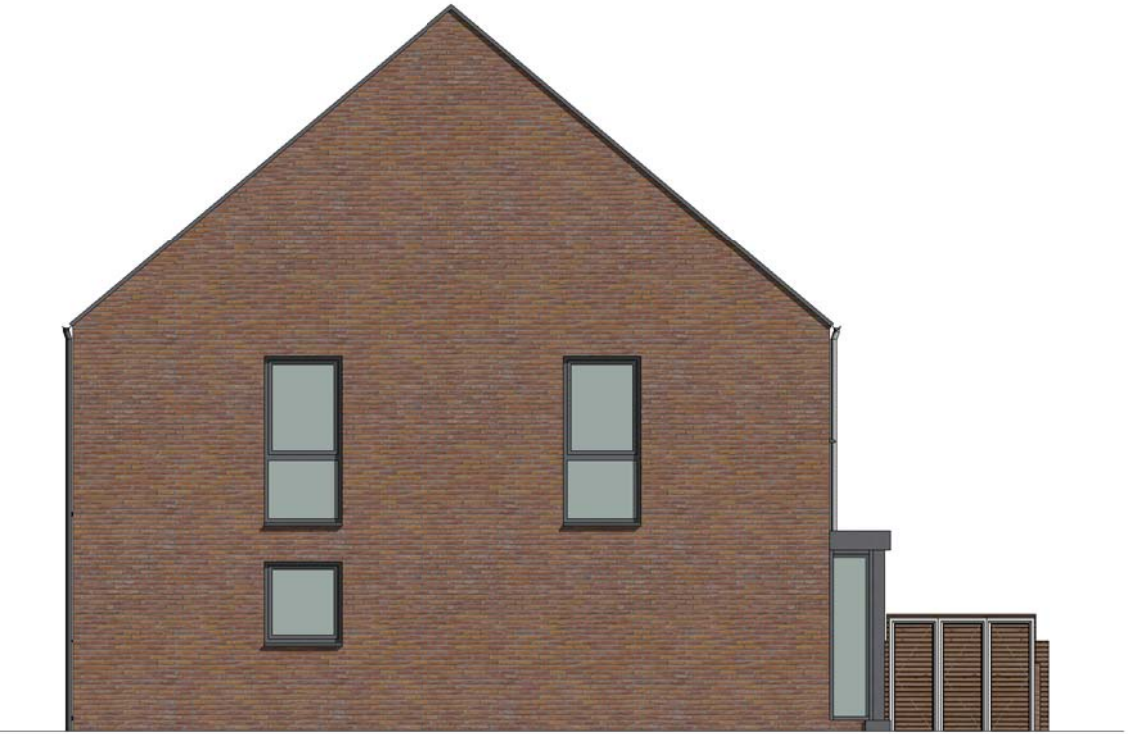

Drawings to be read in conjunction with associated garage types:
House 22 - Garage G.03
House 23 - Garage G.02

HOUSE TYPE DETAILS - E.03

House No's	22,23
Unit Type	3b/5p
GIA	99.8sqm / 1074sqft

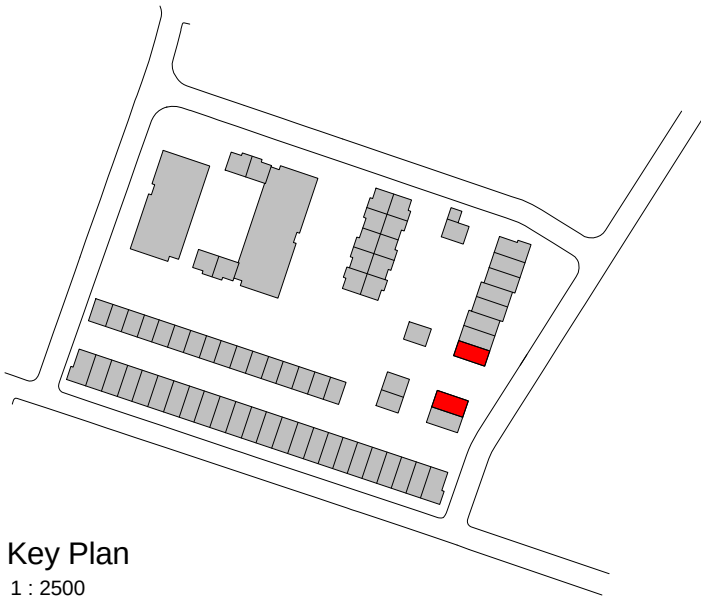

Key Plan
1 : 2500

PLANNING

Project
Former Cox & Wyman Building
Cardiff Road, Reading

Drawing Title
House Type E.03
Floor Plans & Elevations

Date	Scale	Drawn by	Check by
06/10/17	As indicated @ A2	DC	PN
Project No	Drawing No	Revision	
24325	A/PP-P11-43		



VISUAL SCALE 1:100