


PROPOSED SINGLE STOREY SIDE & REAR EATENSION

FOR MR M BROWNE AT 408 GOSBROOK ROAD, CAVERSHAM, READING, BERKS, RG4 8EG

- NOTES:
- DO NOT SCALE OFF DRAWING.
 - THIS DRAWING IS TO BE READ IN CONJUNCTION WITH ALL RELEVANT STRUCTURAL AND MECHANICAL SERVICE DRAWINGS.
 - ALL DIMENSIONS TO BE CHECKED ON SITE.
 - IF IN DOUBT ABOUT ANY DRAWING OR COMMENT PLEASE ASK OR SAY.
 - THESE DRAWINGS ARE COPYRIGHT AND SHOULD NOT BE REPRODUCED WITHOUT THE PERMISSION OF THE ARCHITECT OR DRAUGHTSPERSON.



LOCATION/SITE PLAN
SCALE 1:1250

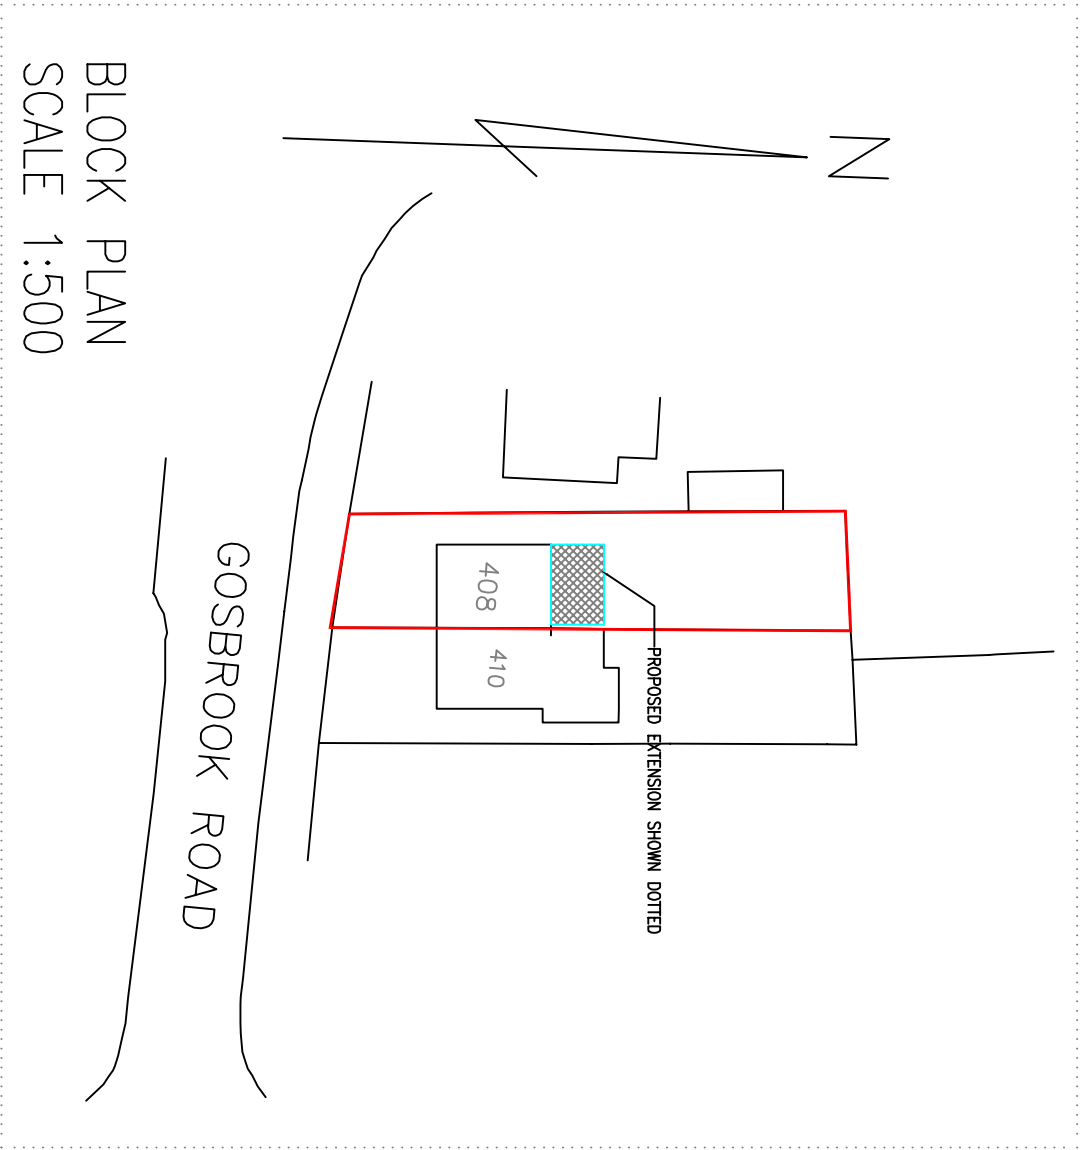

BLOCK PLAN
SCALE 1:500

NOTE: UNLESS INDICATED, ALL AREAS ARE EXISTING. HATCHED AREAS INDICATES NEW/PROPOSED

ISSUE & CHNG No.

1. 01.11.16

CLIENT:
MR M BROWNE
AT: 408 GOSBROOK ROAD
CAVERSHAM READING RG4 8EG

PROJECT:
PROPOSED SINGLE STOREY SIDE & REAR
EXTENSION

TEKNIDRAFT DESIGNS
ARCHITECTURAL SERVICES, READING BERKS UK (TEL. PH. 07813004302



NOTE: THIS DRAWING IS NOT TO BE COPIED WITHOUT PERMISSION FROM Teknidraft Designs.

DRAWN
DC BROWNE

DATE
01.11.16

CHECKED
01.11.16

DATE

  

ORIGINAL SCALE:
1:500 & 1:1250

TITLE:
SITE & LOCATION PLAN

DRG. No.
BROWNE-M-TD-16-249-SB

SHT 1 OF 1
A