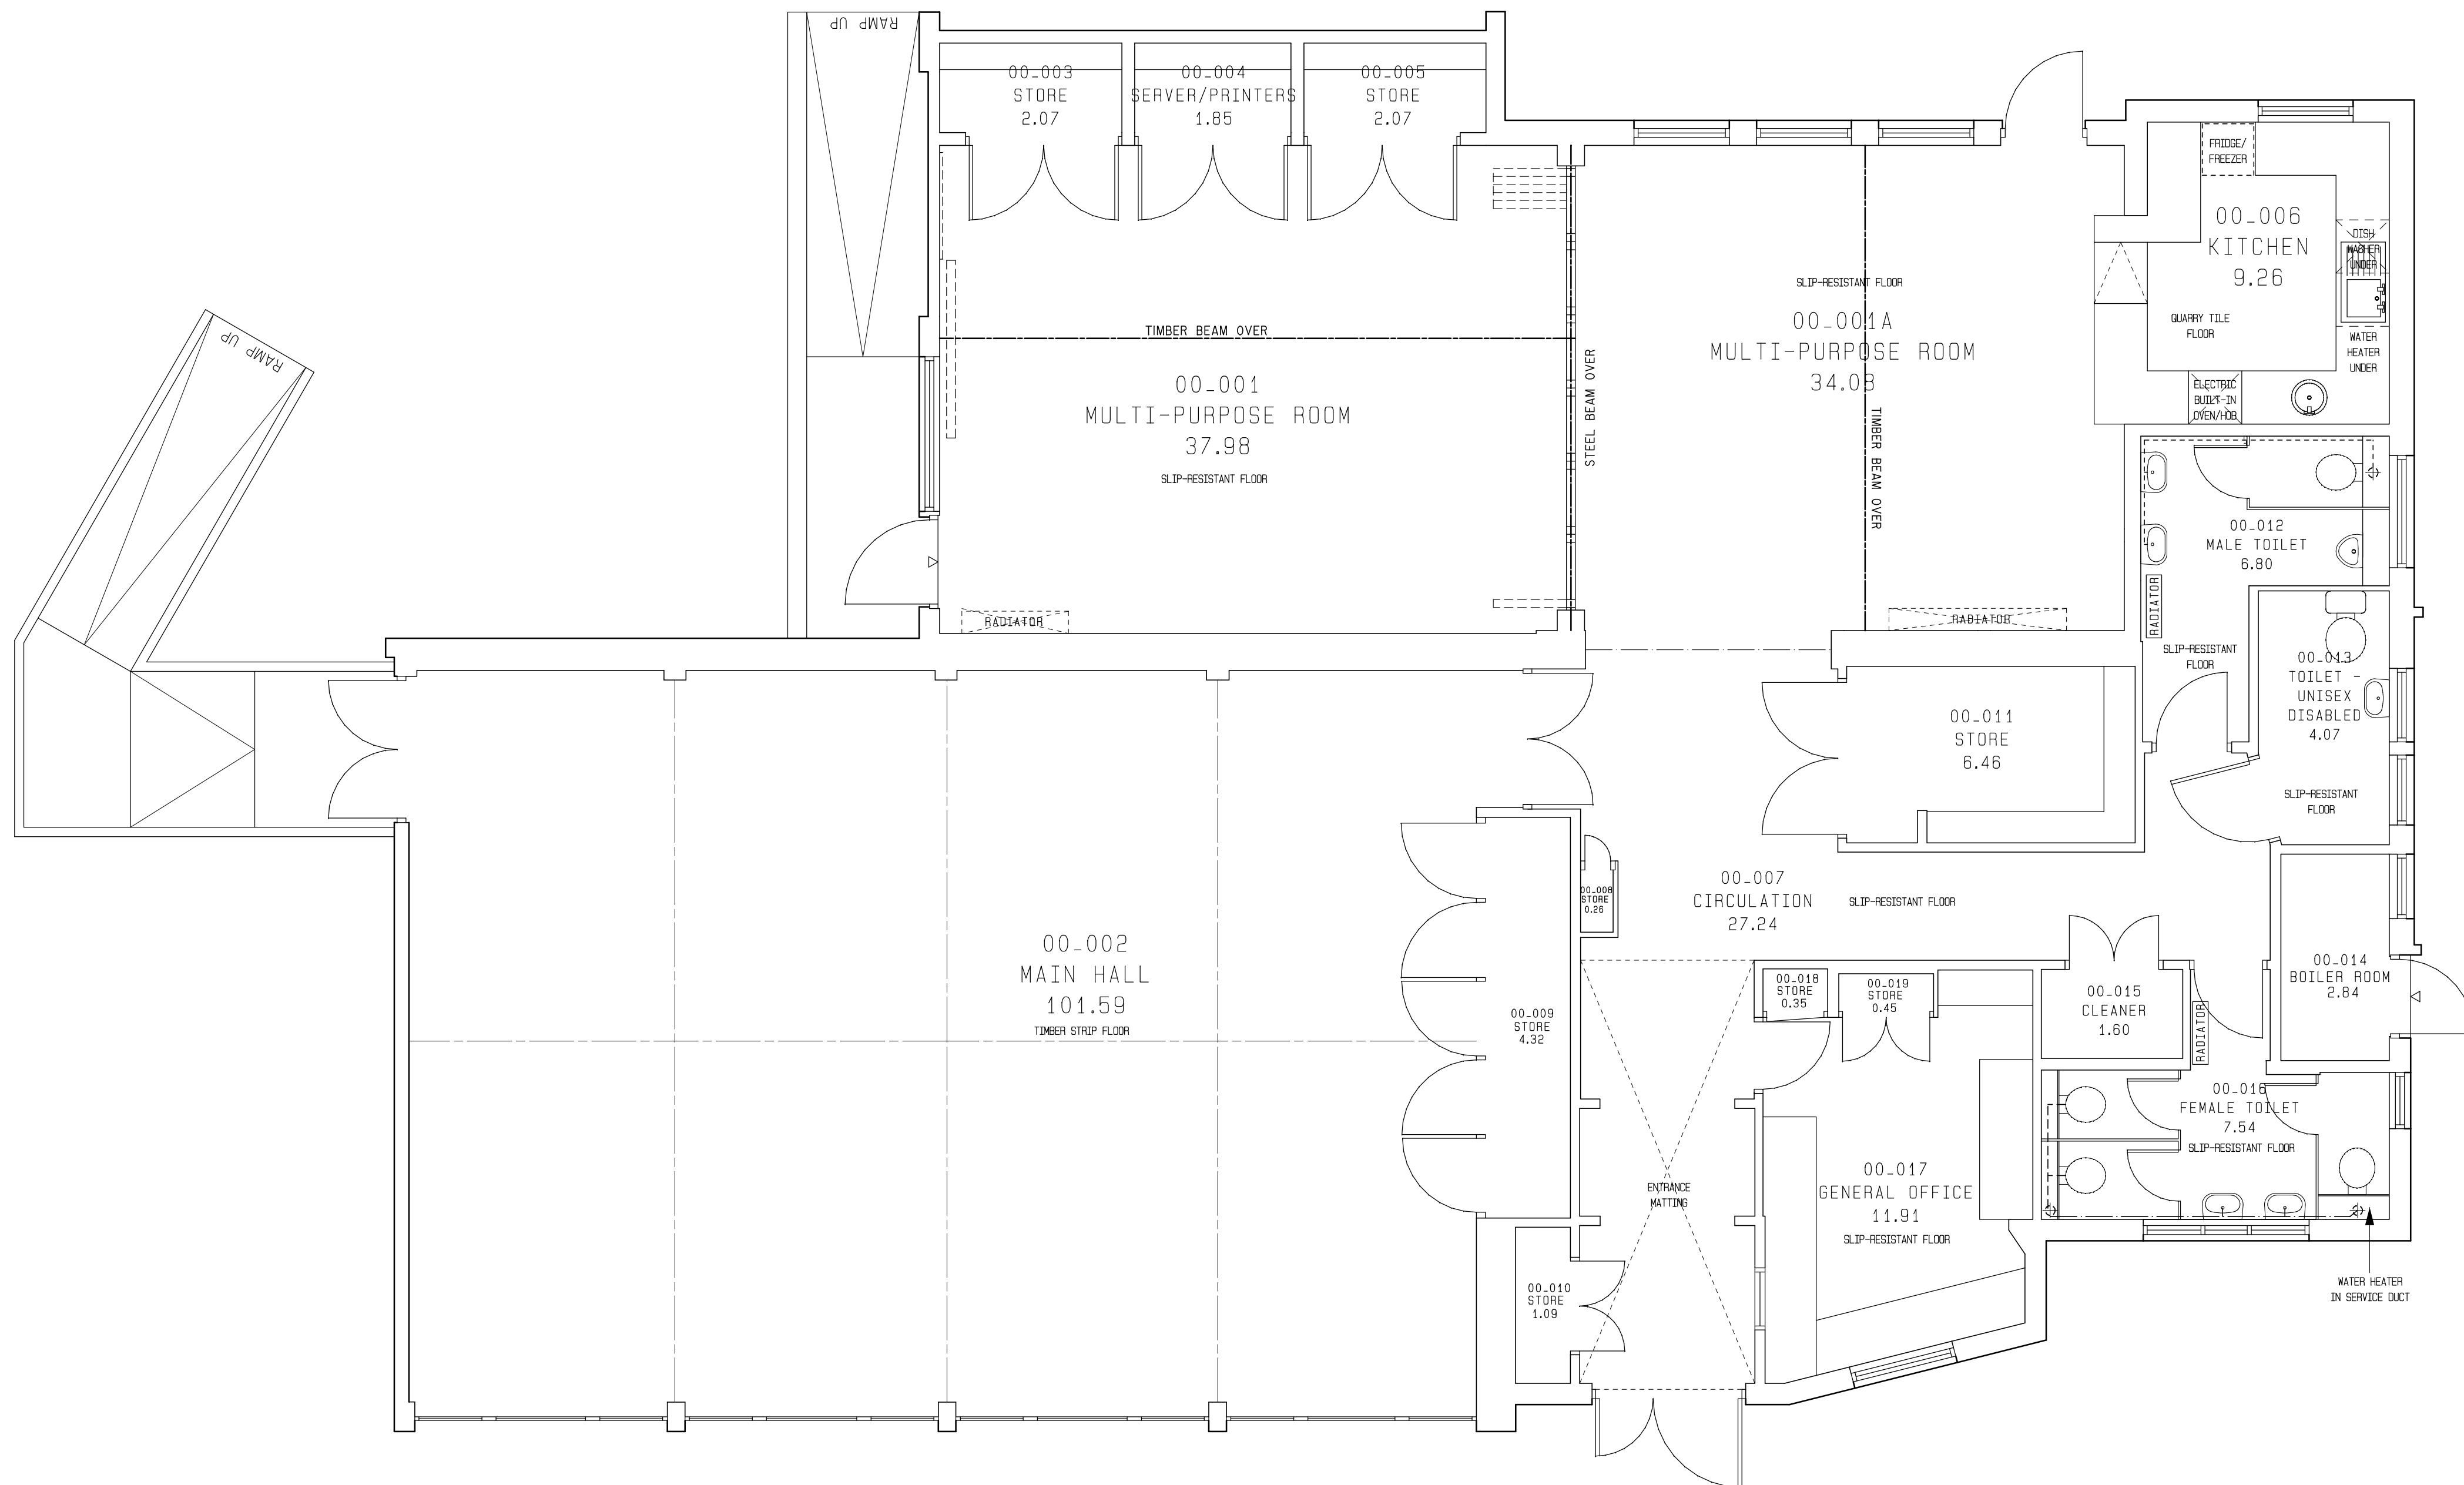


EXISTING FLOOR PLAN

 Reading Borough Council	CORPORATE PROPERTY SERVICES 19 Bennet Road, Reading RG2 0QX - Tel: 0118 937 3094 This drawing is © copyright Reading Borough Council 2016. No unauthorised reproduction permitted. All rights reserved.	
	Southcote Community Centre, Coronation Square, Southcote, Reading RG30 3QP	Proposed Extension for new Community Hub EXISTING FLOOR PLAN
	Drawn by: CRR Checked by: Date: 20/06/2016 Scale: 1:50 (A2 paper) Drawing No: HNS/16/001/03	