



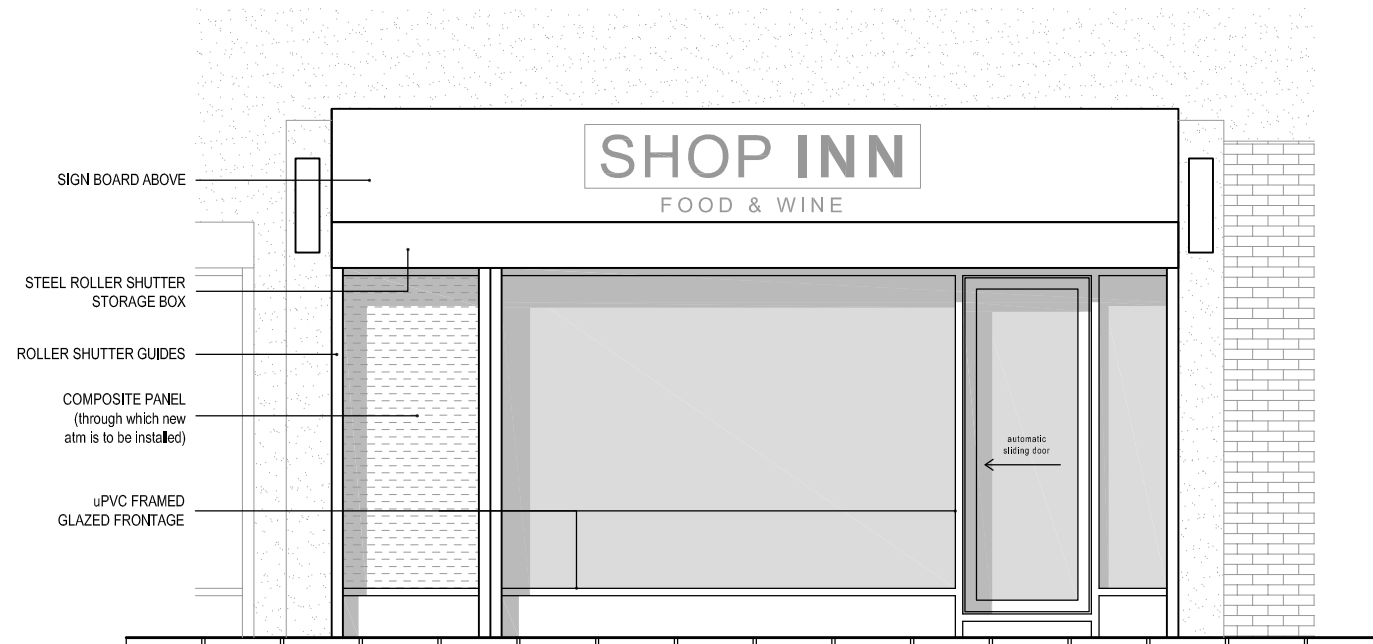

PRE EXISTING FRONT ELEVATION
Scale 1:50

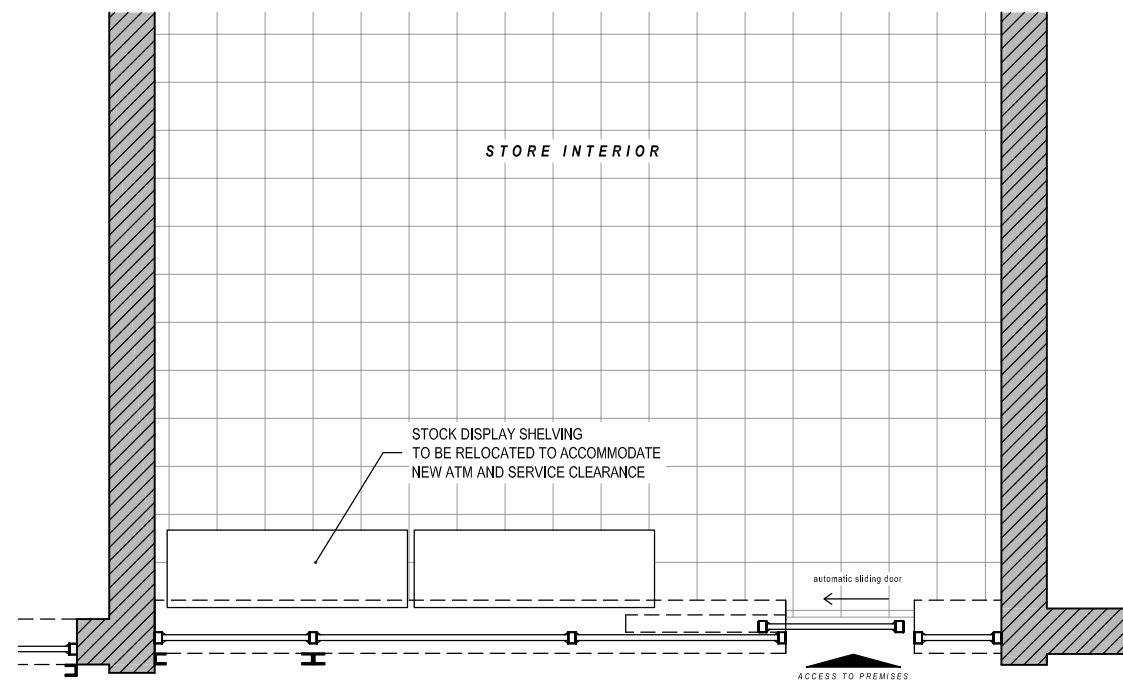

PRE EXISTING PART PLAN
Scale 1:50

Date: Comments: By:

GENERAL NOTES:
1) All dimensions in millimeters unless otherwise stated.

Site:
SHOP INN

114 Henley Road
Caversham
Reading

Drawing Title:
Pre Existing Elevations and Plan

Ref: NM-11-2017- 48-1	Date: 28-11-2017	Rev:
Scale: 1:50	Paper: A3	Date Rev: