

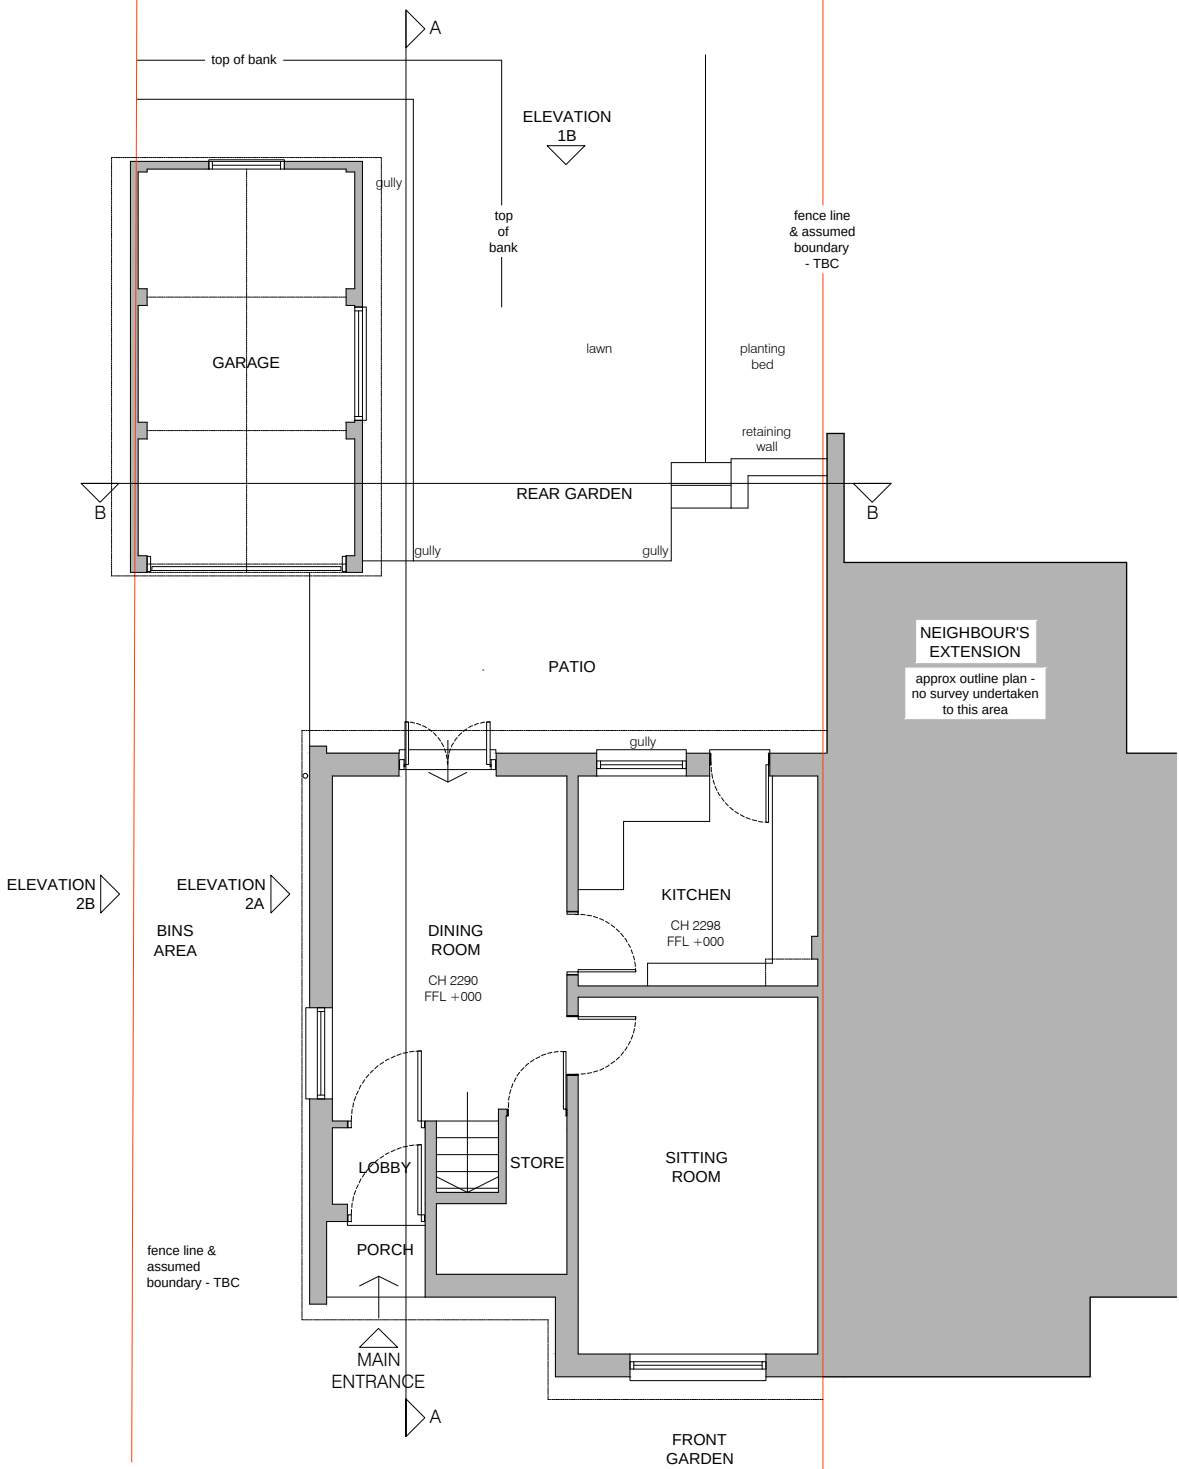
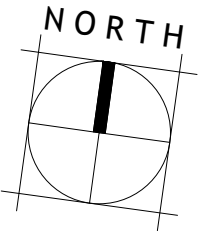


All dimensions are to be checked on site before work commences.
Figured dimensions to be taken in preference to scaled dimensions.
If in doubt please ask.
© Copyright reserved.

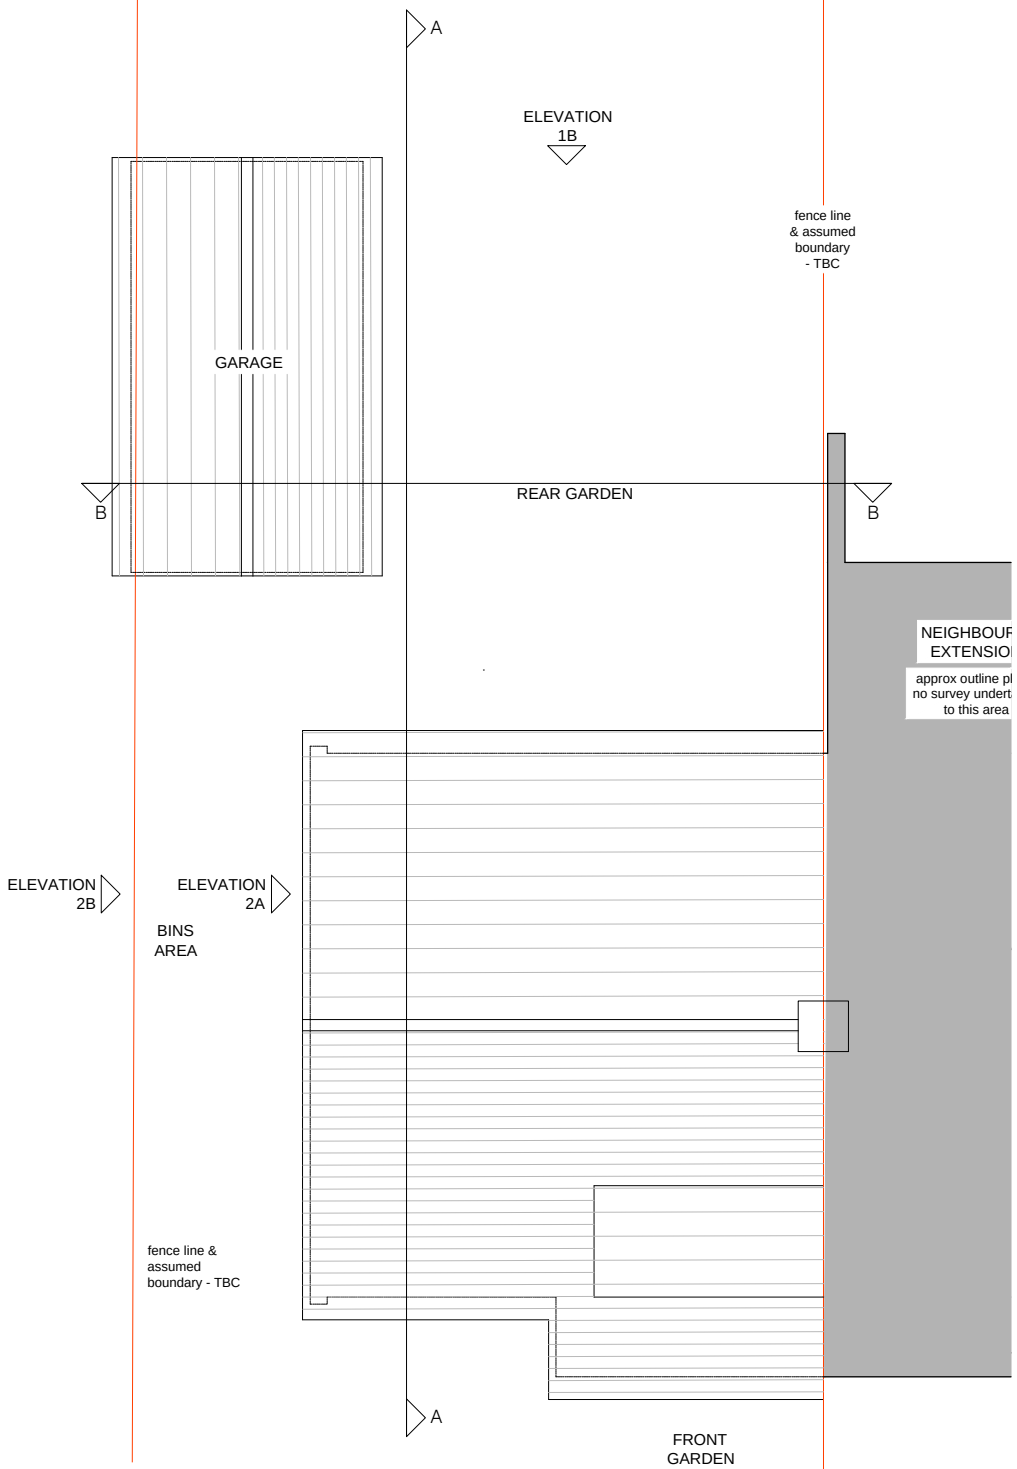

EXISTING
GROUND FLOOR PLAN
1 : 100

1:100 SCALE IN METRES

 

EXISTING
ROOF PLAN
1 : 100

A	Issue to Local Authority Planning	28.07.17	FS
P2	Notation added	26.07.17	FS
P1	Conclusion of Concept Design Stage	24.07.17	FS

Rev	Notes	Date	Initial
-----	-------	------	---------

Status **PLANNING**



robert rigby architects
42 Portman Road, Reading, Berks RG30 1EA
Telephone: 0118 95770 10
Fax: 0118 95770 19
E-Mail: enquiries@rigbyarchitects.com

Project:
Extension & Refurbishment at
3 Lingholm Close
Reading
RG30 4JS

Client
Mrs Maureen Ford

Drawing Title:
EXISTING
GROUND FLOOR PLAN
ROOF PLAN

Scale: 1:100 at A3	Dwg. No.: 1575-PL-02	Rev.: A
Drawn by: FS		
Date: 18.07.17		