




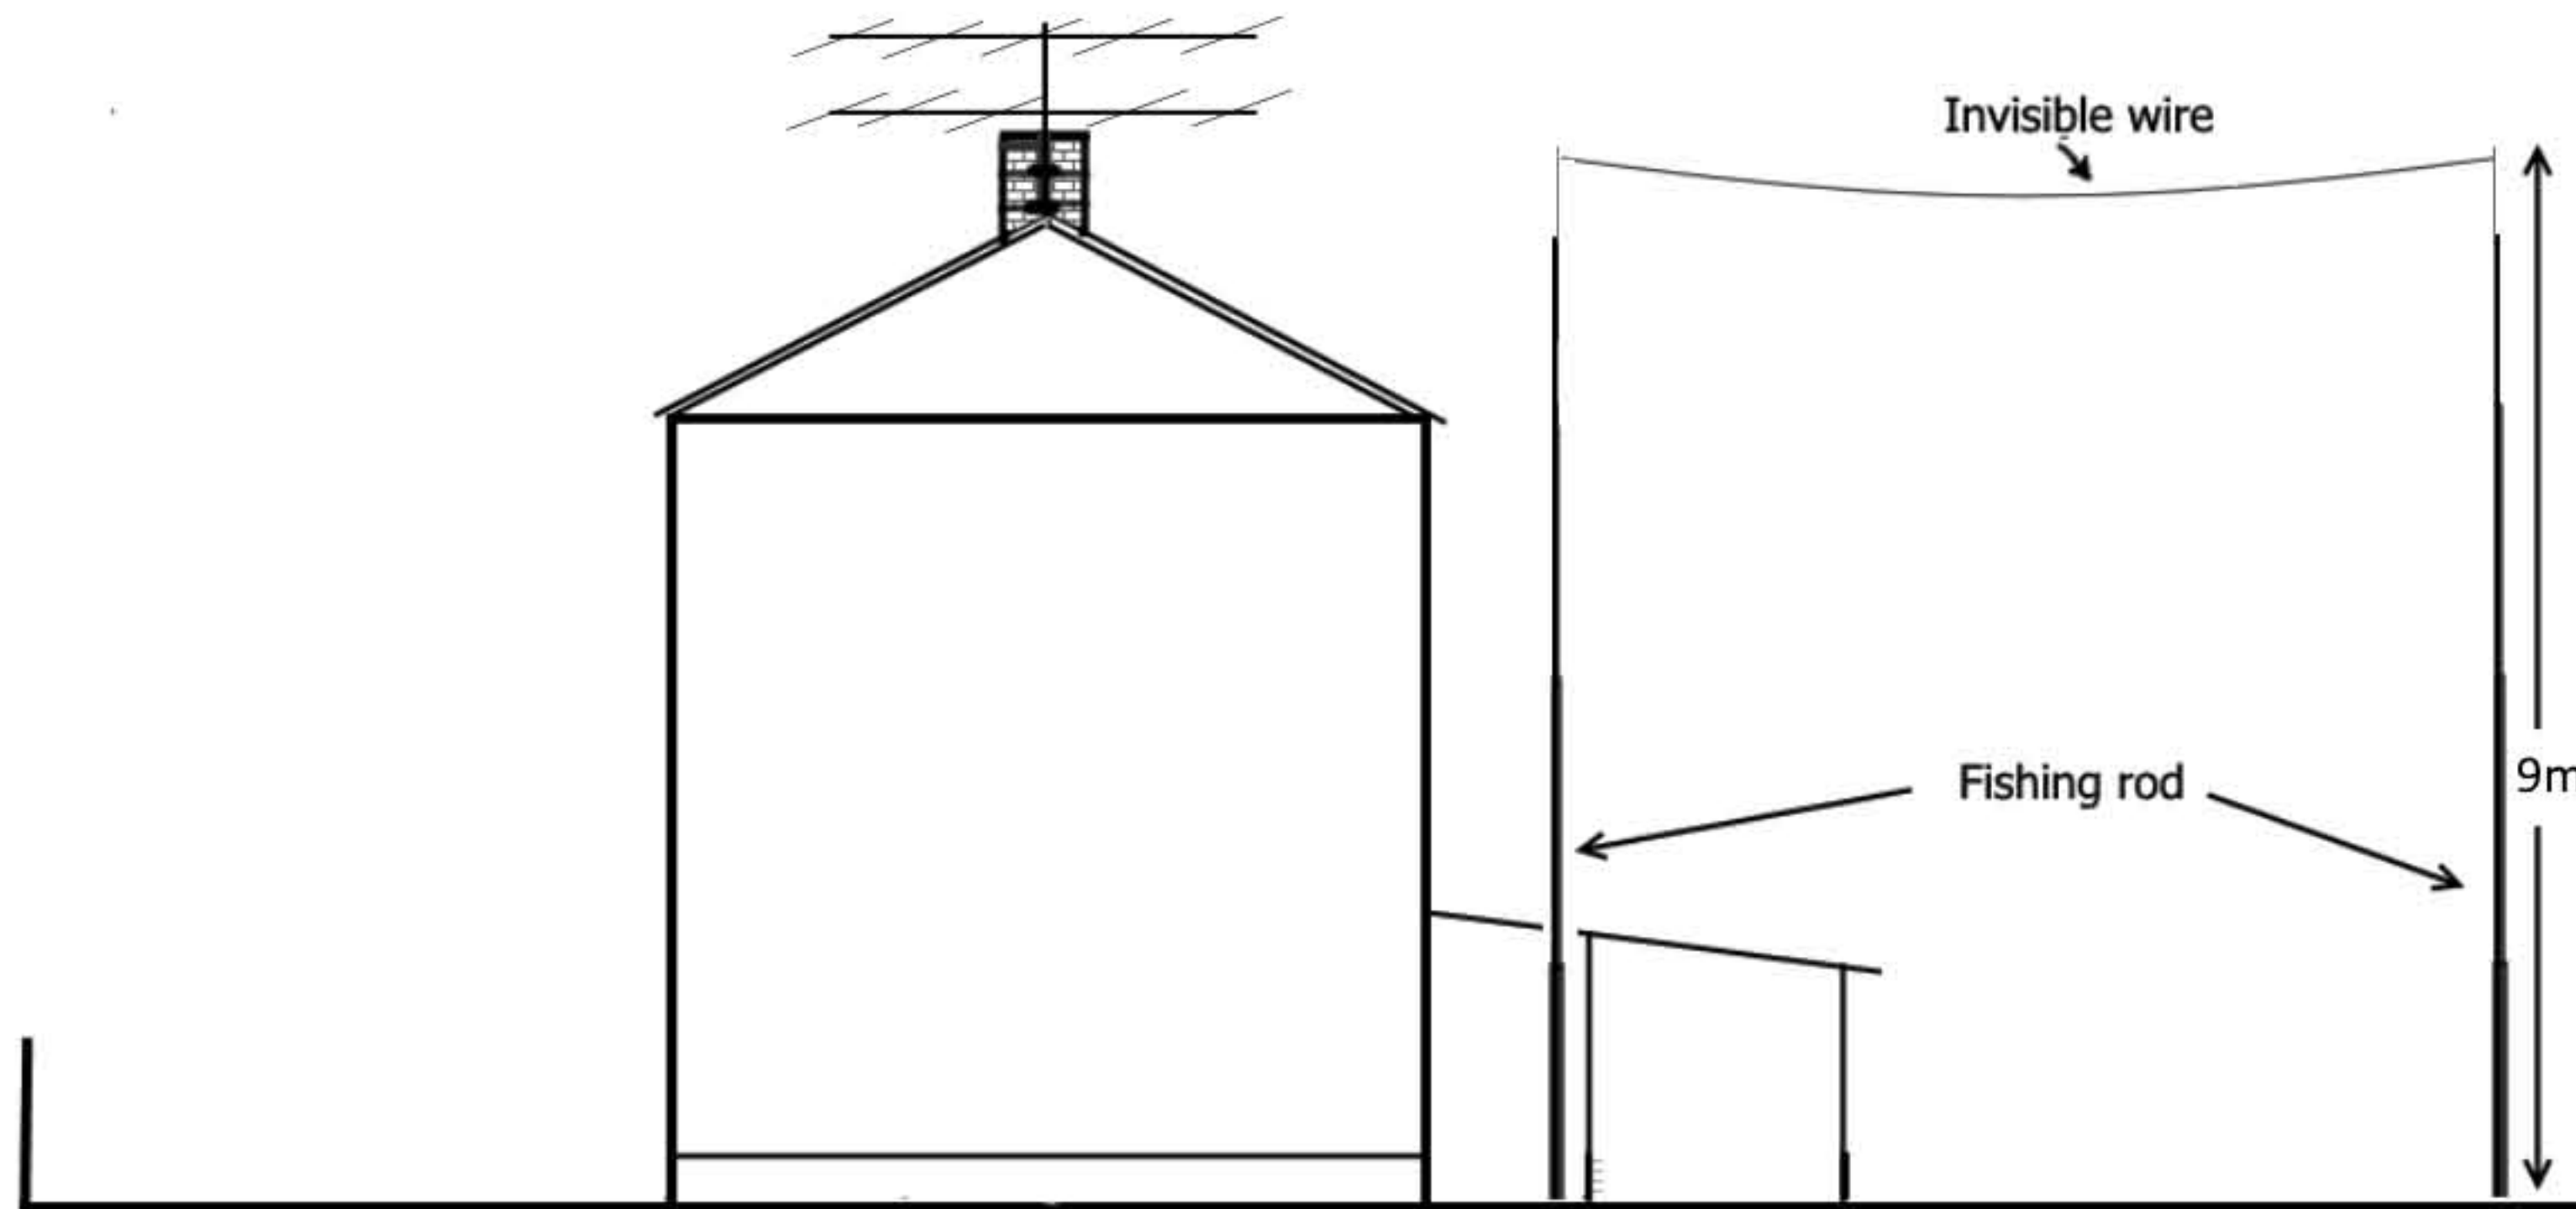


Side Elevation 1:200

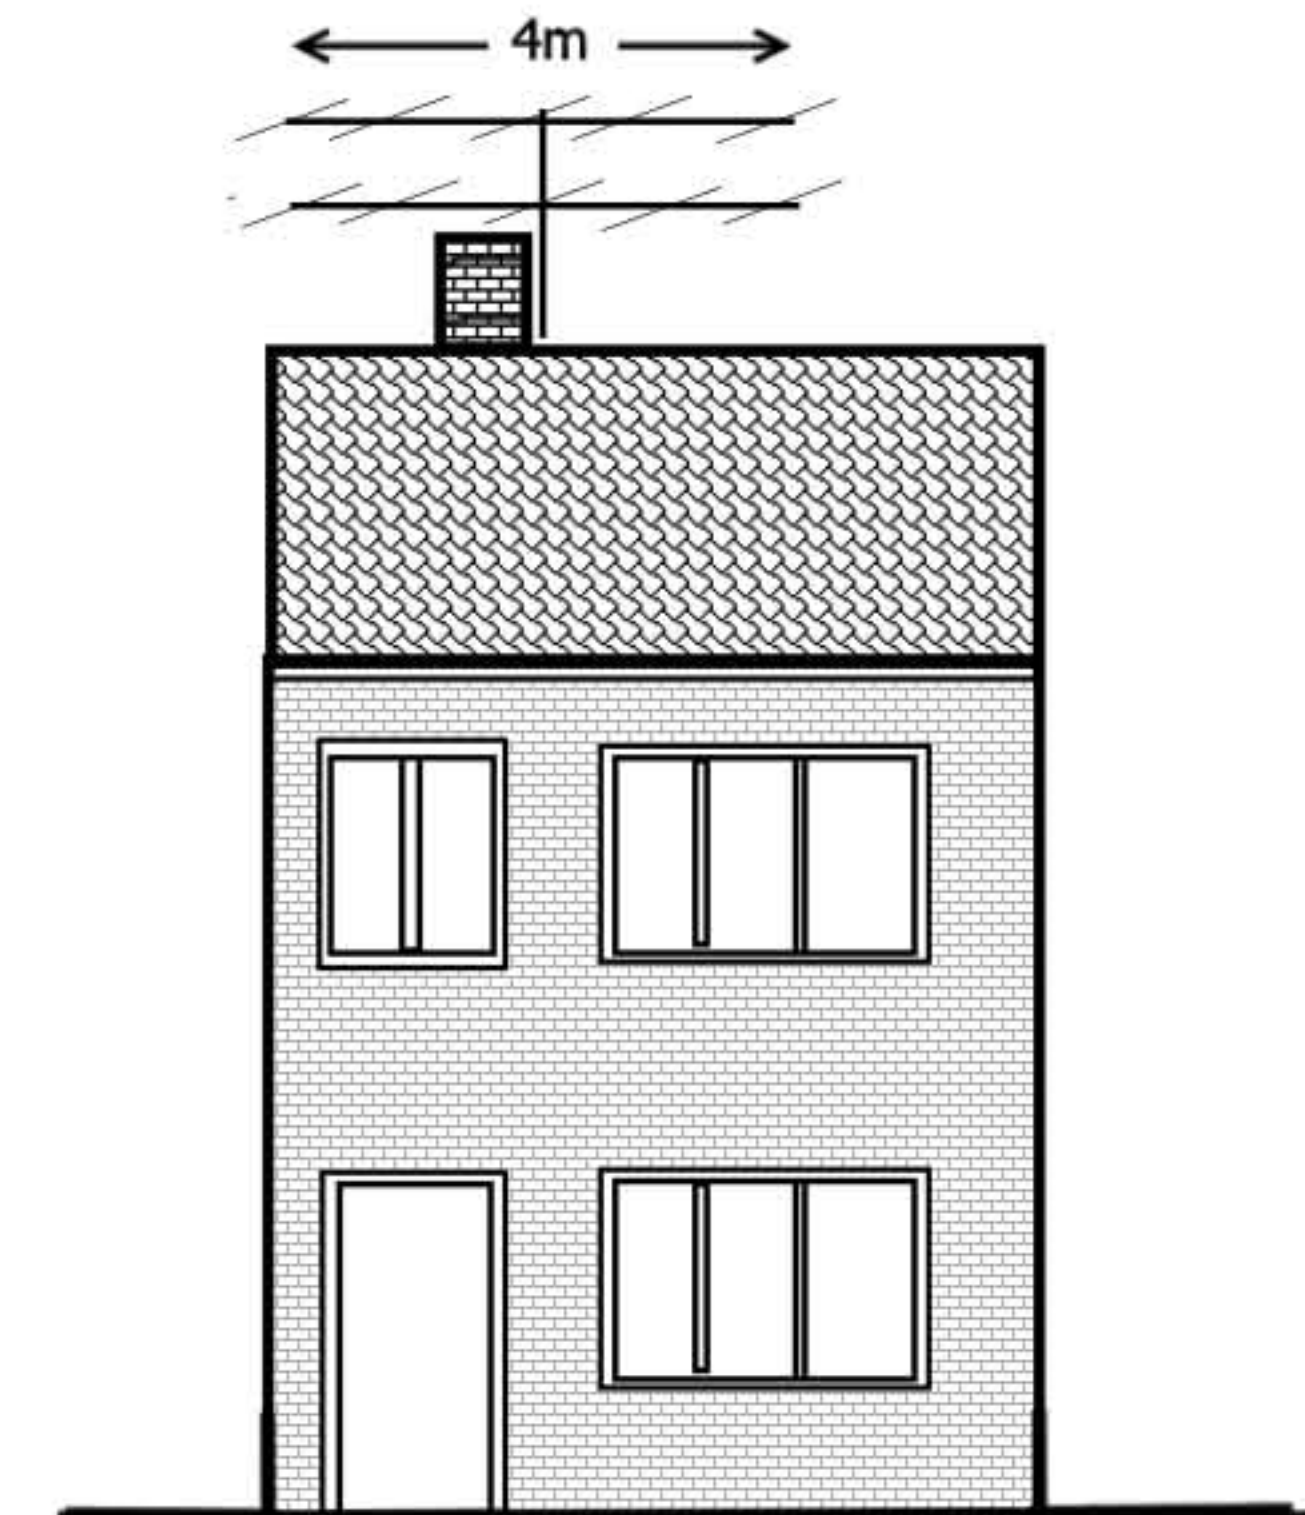

Front Elevation 1:200

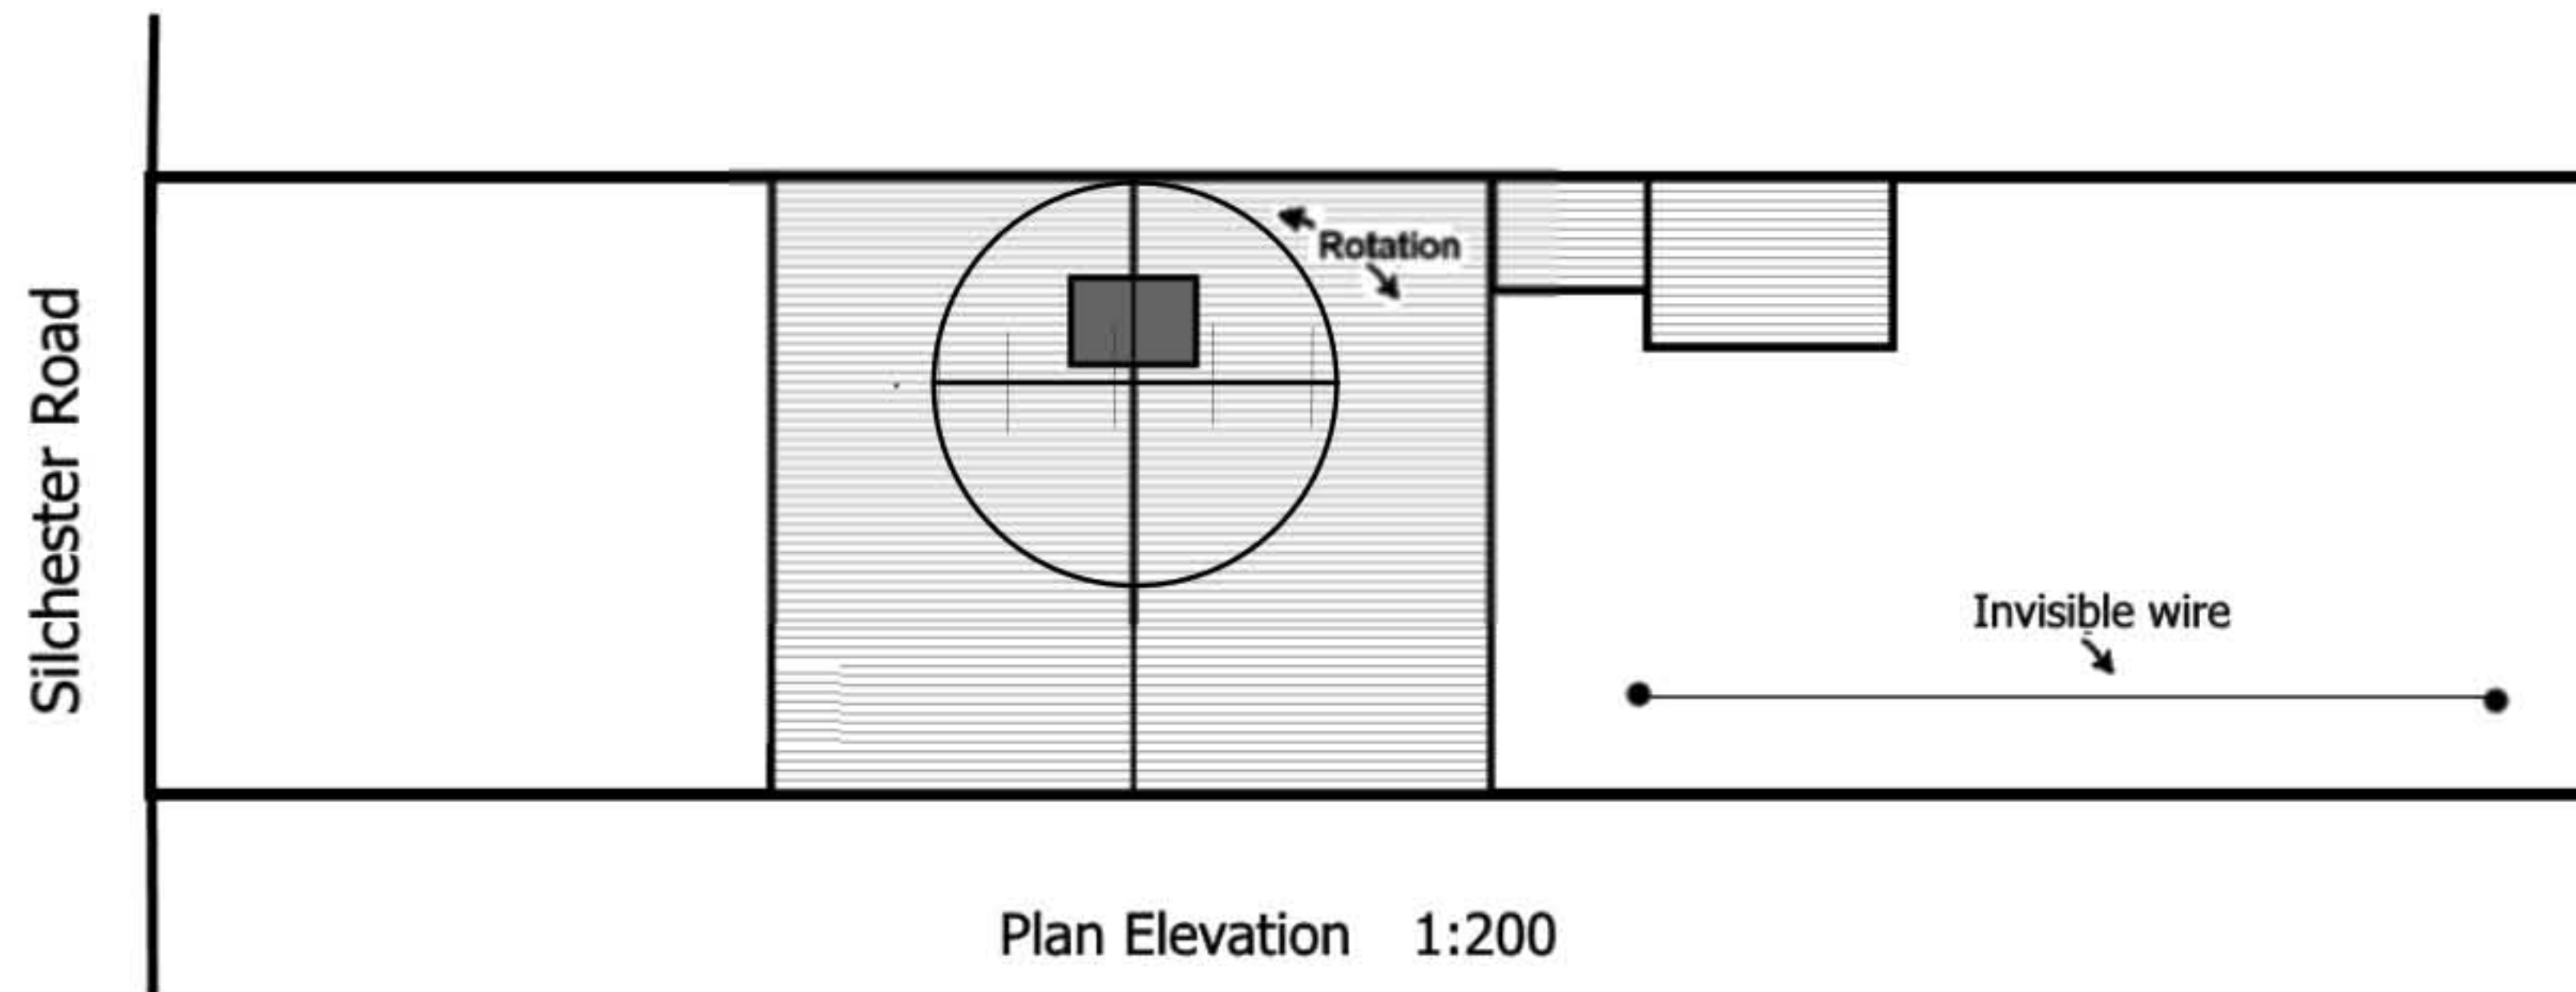

Plan Elevation 1:200

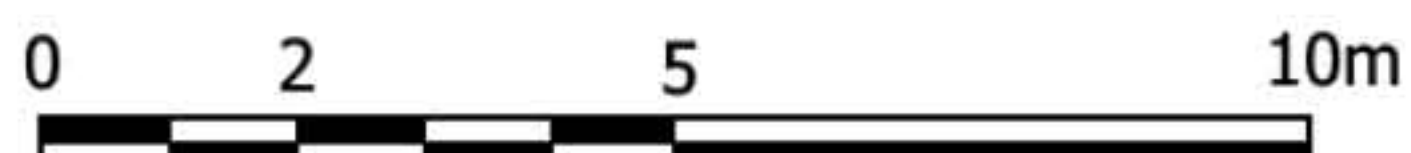

Proposed amateur radio mast and aerial
35 Silchester Road, Reading RG30 3EJ

Scale as indicated