


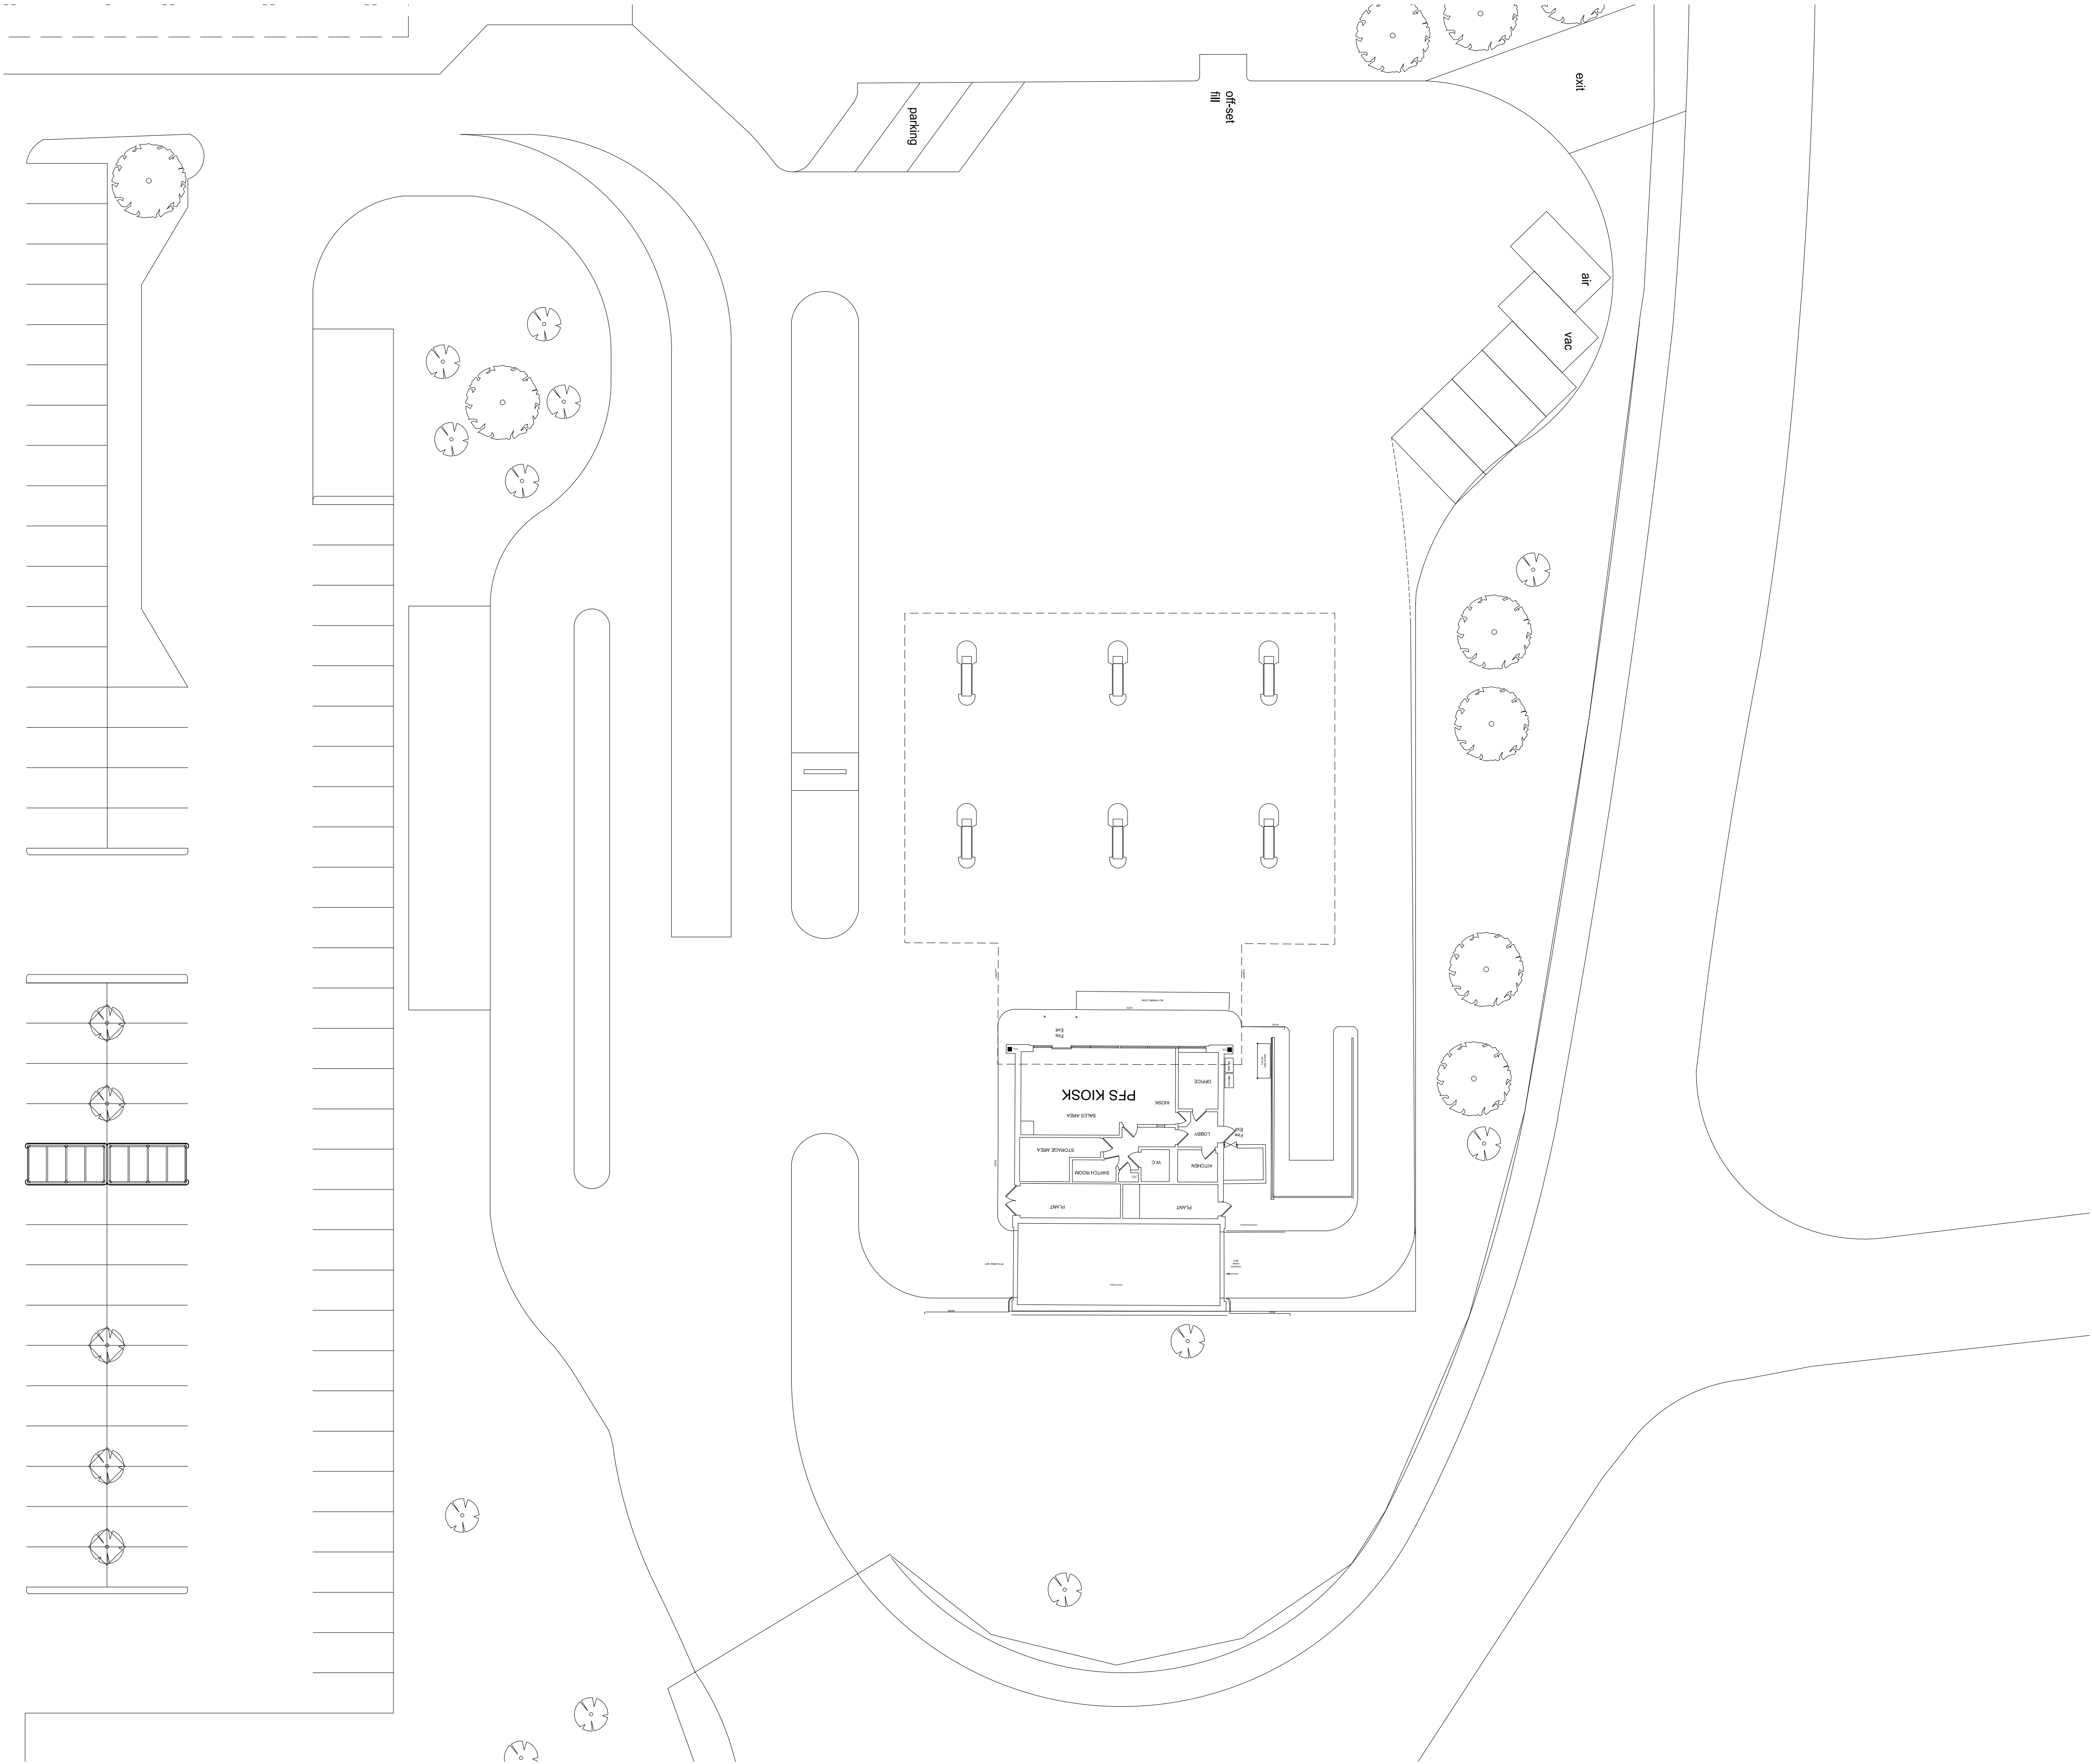

1 Existing PFS Ground Floor Plan
1:200 @ A1

GENERAL NOTES

All work to be carried out in strict accordance with the current Building Regulations and its latest amendments, and to the complete satisfaction of the Local Authorities Building Control.

Contractors are responsible for complying with all relevant BS etc., and check that Building Control and Environmental Health Departments are satisfied with the scope and content of all work on completion and obtain any necessary certificates.


All existing construction levels and dimensions to be checked prior to construction, especially where new construction levels and dimensions are to match existing.

All site dimensions and site levels must be checked on site.


This drawing must not be used for construction unless issued for construction.

This drawing should be read in conjunction with all relevant Engineer's and specialist drawings.

The roof layout is based on a aerial and visual survey only.

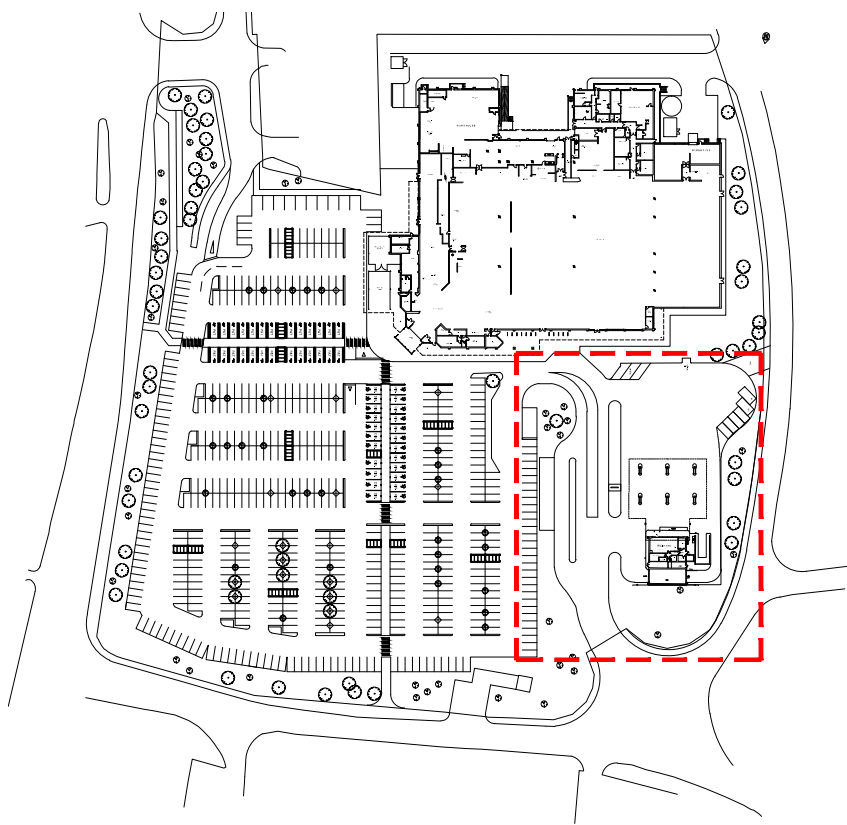

2 Key Plan
1:2500 @ A1

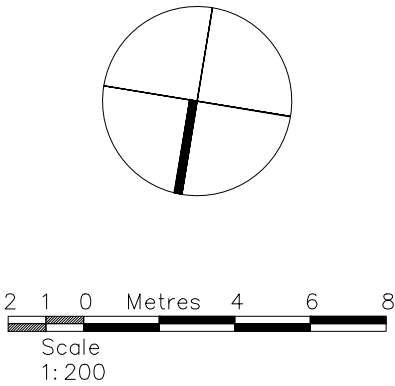

REV	DATE	DESCRIPTION	BY	CHK
1	13.12.17	FIRST ISSUE, Planning Issue	FG	VG

PLANNING ISSUE

darntonB3
ARCHITECTURE

LONDON
45 Gee Street, Clerkenwell, London, EC1V 3PS
T: 0207 689 1434 www.darntonb3.com

CLIENT		
 Morrisons SPECIALIST CONTRACTORS		
PROJECT		
Fresh Look Refurbishment #359 WMS READING		
DRAWING		
General Arrangement Existing PFS Ground Floor Plan		
SCALE @ A1	DRAWN	CHECKED
1:200	FG	VG
CREATION DATE		REVISION
November 2017		-
DARNTONB3 DRAWING NO. 12419 - DB3 - 359 - 00 - PP - A - 400_003		
PROJECT NO - COMPANY - ZONE - LEVEL - TYPE - ROLE - NUMBER		
© COPYRIGHT: ALL RIGHTS RESERVED.		
THIS DRAWING IS TO BE READ IN CONJUNCTION WITH ALL OTHER RELEVANT DRAWINGS PREPARED BY CONSULTANTS AND SUB-CONTRACTORS.		
DO NOT SCALE FROM THIS DRAWING, WORK ONLY TO THE PRINTED DIMENSIONS.		
THIS DRAWING MUST NOT BE USED FOR CONSTRUCTION UNLESS ISSUED FOR CONSTRUCTION.		
REPORT ANY DISCREPANCIES TO THE ARCHITECT OR REPRESENTATIVES THEREOF.		
DARNTONB3 LTD WORK TO A MANAGEMENT SYSTEM WHICH IS APPROVED TO ISO9001 BY UKAS - CERTIFICATE NUMBER 15047476702		

LONDON

LEEDS

CARDIFF

GLASGOW

ABERYSTWYTH

NEWTOWN

MANCHESTER

LOUGHBOROUGH